


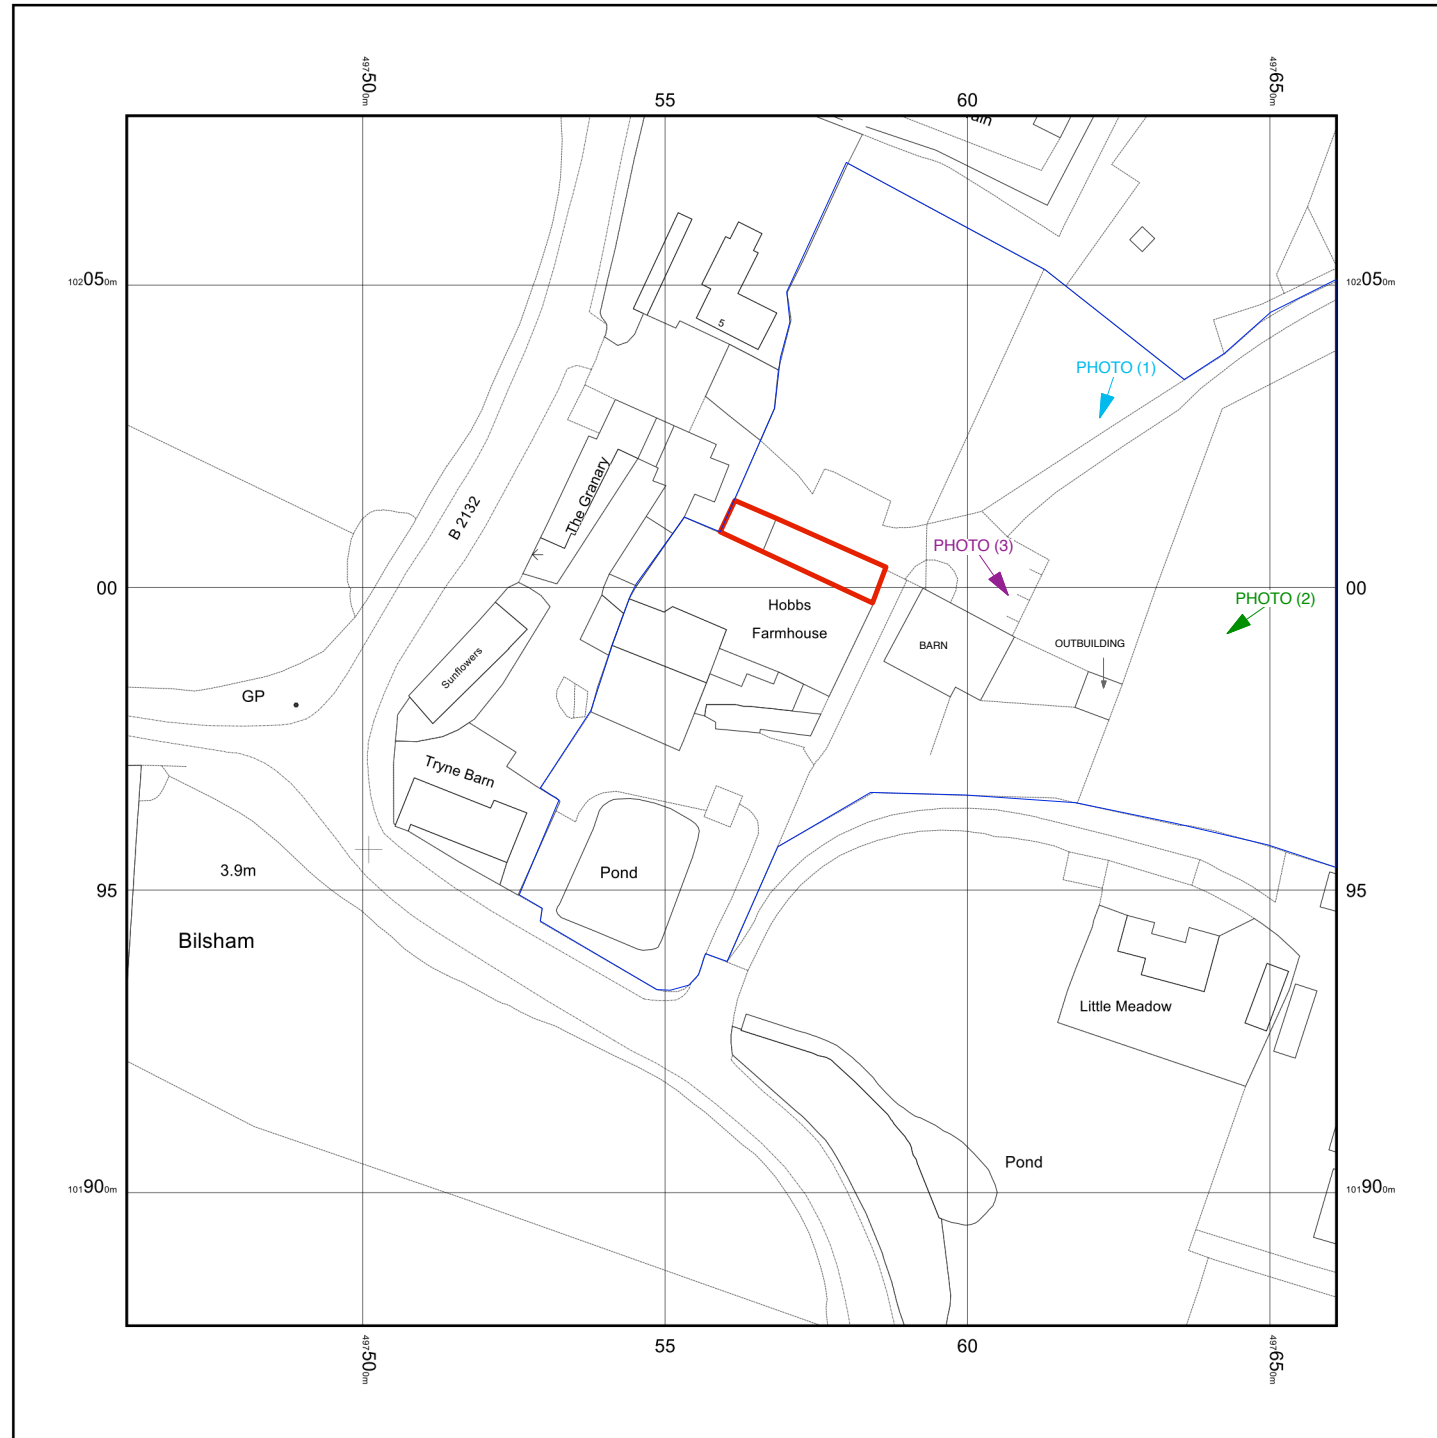


© Crown copyright and database rights 2021 Ordnance Survey 100048957. The representation of road, track or path is no evidence of a boundary or right of way. The representation of features as lines is no evidence of a property boundary.

Supplied by: www.ukmapcentre.com
Serial No: 230069
Centre Coordinates: 497561, 101978
Production Date: 22/12/2021 10:26:57


Hobbs Farm House, Bilsham, BN18 0JY

Location Plan at 1:1250 scale

006 10 07 18
REV A 22 12 21 - OS Update

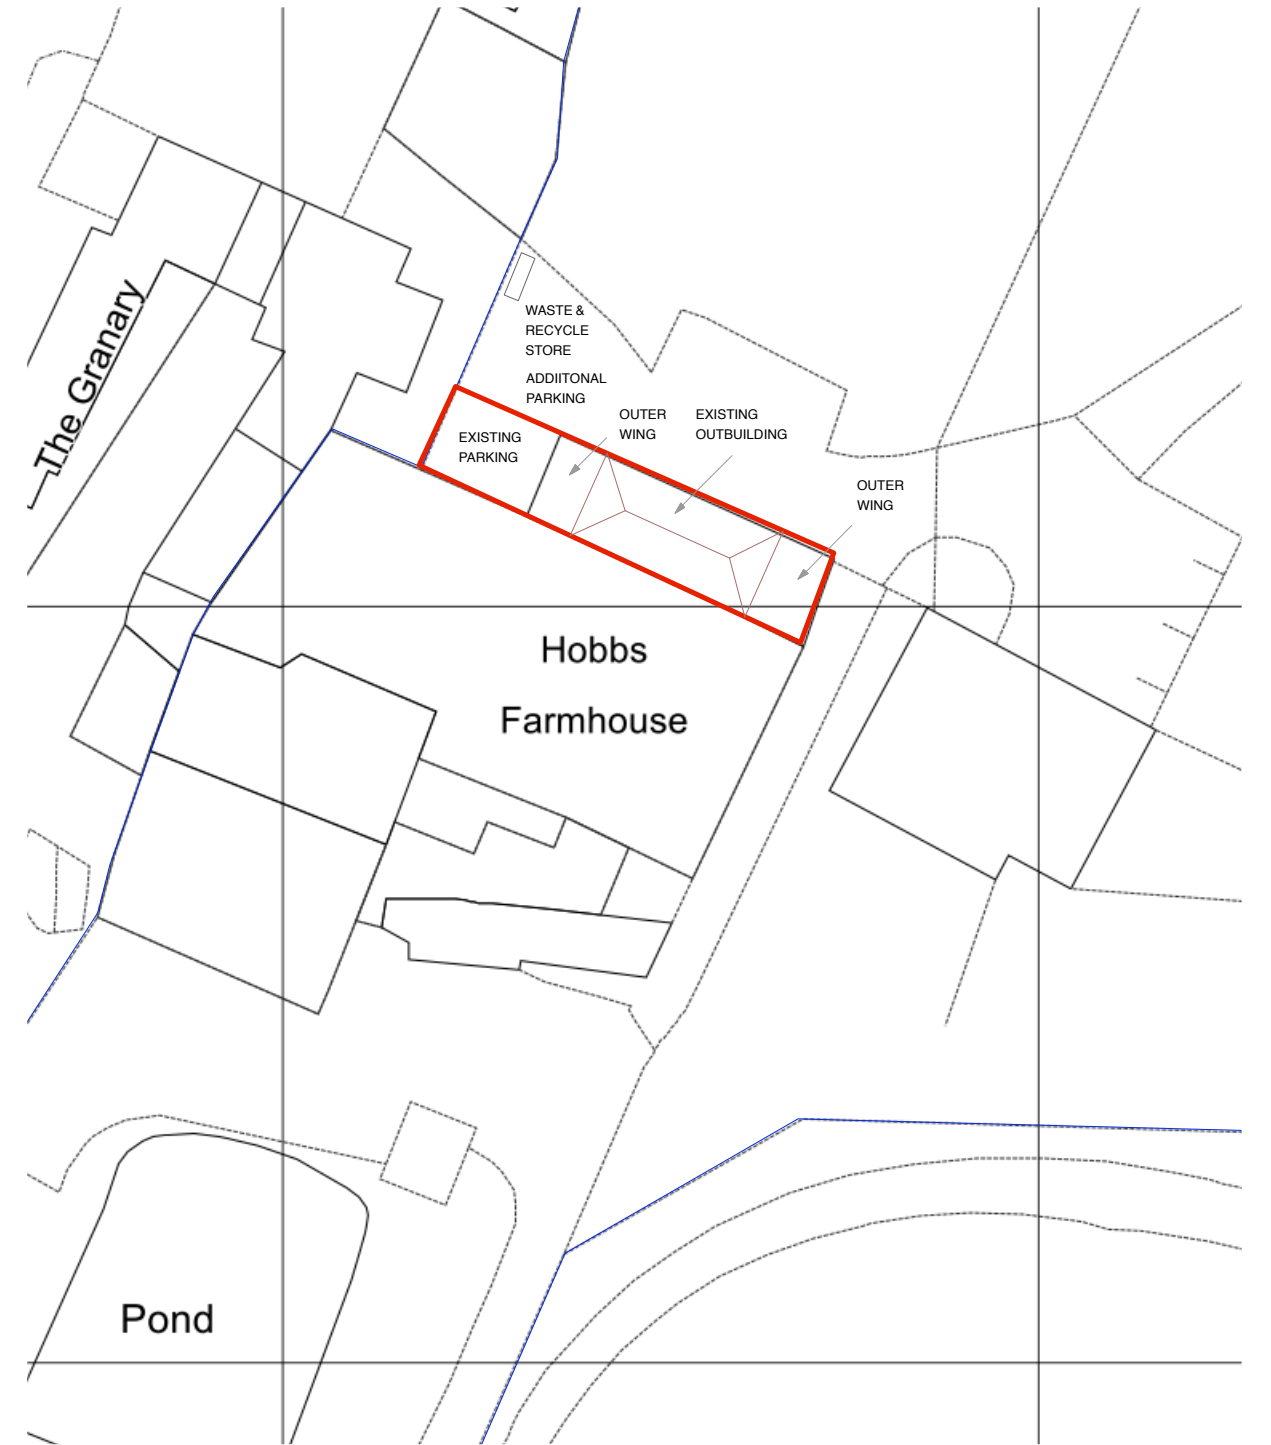

Site Plan at 1:500 scale

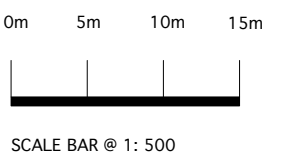

SCALE BAR @ 1: 500