
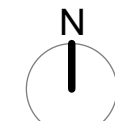


NOTES

This drawing is the property of FPCR Environment and Design Ltd and is issued on the condition it is not reproduced, retained or disclosed to any unauthorised person, either wholly or in part without written consent of FPCR Environment and Design Ltd.

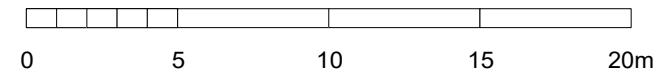

KEY

- Site Boundary
- Visibility Splays

EXISTING LANDSCAPE FRAMEWORK

- Existing Trees Retained & Protected (Subject to Arboricultural Assessment)
- Existing Hedgerows Retained & Protected (Subject to Arboricultural Assessment)
- Existing Trees to be Removed (Subject to Arboricultural Assessment)
- Existing TPO Trees (See Arboricultural Assessment for details)

PROPOSED PLANTING CHARACTER AREAS

Drove Park Ornamental Planting Mixes

- Main Street
- Secondary Street
- Lanes

Lovesey Field Ornamental Planting Mixes

- Secondary Street
- Lanes

Bilsham Street Ornamental Planting Mixes

- Main Street
- Lanes

- Proposed Tree Planting
- Native Shrub Mix

- Native Mixed Hedgerow

- Single Species Ornamental Hedgerow

- Ornamental Structural Shrub Mix (Open Space)

- Play Area Shrub Mix

- Turf

- Rollawn Medallion Turf (or similar approved)

- Amenity Grassland

- Emorsgate EL1 - Flowering Lawn Mixture (or similar approved)

- Meadow Grassland

- Emorsgate EM3 - Special General Purpose Meadow Mixture (or similar approved)

- Wet Meadow Grassland

- Emorsgate EM8 - Meadow Mixture for Wetlands (or similar approved)

- Bulb Planting

PROPOSED HARD LANDSCAPE MATERIALS

(See Drawing 7905-L-011 for Details)

- Hoggin Footpaths through Open Space

- Timber Benches

- Curved Benches

- Welcome Sign

- Information Boards

- Litter Bins

To be read in conjunction with OSP Boundary Material

Layout plan, ref 19284 P104.

B 17/11/2020 Amended as per revised layout & boundary materials JES/LP

A 09/11/2020 Amended as per revised layout & drainage proposals JES/LP

- 19.10.2020 DRAFT JES/LP

rev date description dm / chkd

masterplanning

environmental assessment

landscape design

urban design

ecology

architecture

arboriculture

FPCR Environment and Design Ltd

Lockington Hall

Derby DE74 2RH

t: 01509 672772

f: 01509 674565

e: mail@fpcr.co.uk

w: www.fpcr.co.uk

client

Hyde Housing

project

Land at Bilsham Road,

Yapton, West Sussex

drawing title

Landscape Proposals - Sheet 6

scale

1:250 @ A1

drawn / checked

JES / LP

revision date

17 November 2020

drawing number

rev

7905-L-106



B

File: \\fpcr-vm-04\projects\7900\7905\LANDSC\Plans\7905-L-101 Landscape Proposals [B].vwx



NOTES

This drawing is the property of FPCR Environment and Design Ltd and is issued on the condition it is not reproduced, retained or disclosed to any unauthorised person, either wholly or in part without written consent of FPCR Environment and Design Ltd.

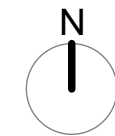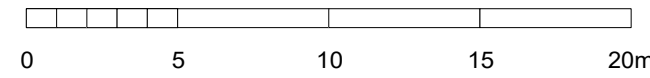

- KEY
- Site Boundary
 - Visibility Spays

- EXISTING LANDSCAPE FRAMEWORK
- Existing Trees Retained & Protected (Subject to Arboricultural Assessment)
 - Existing Hedgerows Retained & Protected (Subject to Arboricultural Assessment)
 - Existing Trees to be Removed (Subject to Arboricultural Assessment)
 - Existing TPO Trees (See Arboricultural Assessment for details)

- PROPOSED PLANTING CHARACTER AREAS
- Drove Park Ornamental Planting Mixes
- Main Street
 - Secondary Street
 - Lanes
- Lovesey Field Ornamental Planting Mixes
- Secondary Street
 - Lanes
- Bilsham Street Ornamental Planting Mixes
- Main Street
 - Lanes

- Proposed Tree Planting
- Native Shrub Mix
- Native Mixed Hedgerow
- Single Species Ornamental Hedgerow
- Ornamental Structural Shrub Mix (Open Space)
- Play Area Shrub Mix
- Turf
- Rollawn Medallion Turf (or similar approved)
- Amenity Grassland
- Emorsgate EL1 - Flowering Lawn Mixture (or similar approved)
- Meadow Grassland
- Emorsgate EM3 - Special General Purpose Meadow Mixture (or similar approved)
- Wet Meadow Grassland
- Emorsgate EM8 - Meadow Mixture for Wetlands (or similar approved)
- Bulb Planting

- PROPOSED HARD LANDSCAPE MATERIALS
- (See Drawing 7905-L-011 for Details)
- Hoggin Footpaths through Open Space

- Timber Benches
- Curved Benches
- Welcome Sign
- Information Boards
- Litter Bins

To be read in conjunction with OSP Boundary Material Layout plan, ref 19284 P104.

B	17/11/2020	Amended as per revised layout & boundary materials	JES/LP
A	09/11/2020	Amended as per revised layout & drainage proposals	JES/LP
-	19.10.2020	DRAFT	JES/LP
rev	date	description	dm / chkd

client
Hyde Housing

project
**Land at Bilsham Road,
Yapton, West Sussex**

drawing title
Landscape Proposals - Sheet 8

masterplanning
environmental assessment
landscape design
urban design
ecology
architecture
arboriculture

FPCR Environment and Design Ltd
Lockington Hall
Lockington
Derby DE74 2RH

t: 01509 672772
f: 01509 674565
e: mail@fpcr.co.uk
w: www.fpcr.co.uk



scale: 1:250 @ A1
drawing number
drawn / checked
JES / LP
revision date
17 November 2020
rev

7905-L-108 B

File: \\FPCR-vm-04\projects\7900\7905\LANDSCAPE\7905-L-101 Landscape Proposals [B].vwx

NOTES

This drawing is the property of FPCR Environment and Design Ltd and is issued on the condition it is not reproduced, retained or disclosed to any unauthorised person, either wholly or in part without written consent of FPCR Environment and Design Ltd.

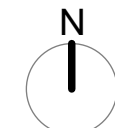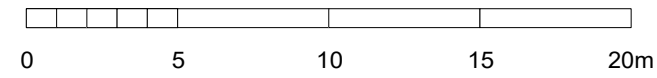

- KEY
- Site Boundary
 - Visibility Splays

- EXISTING LANDSCAPE FRAMEWORK
- Existing Trees Retained & Protected (Subject to Arboricultural Assessment)
 - Existing Hedgerows Retained & Protected (Subject to Arboricultural Assessment)
 - Existing Trees to be Removed (Subject to Arboricultural Assessment)
 - Existing TPO Trees (See Arboricultural Assessment for details)

- PROPOSED PLANTING CHARACTER AREAS
- Drove Park Ornamental Planting Mixes
- Main Street
 - Secondary Street
 - Lanes
- Lovesey Field Ornamental Planting Mixes
- Secondary Street
 - Lanes
- Bilsham Street Ornamental Planting Mixes
- Main Street
 - Lanes
- Proposed Tree Planting
 - Native Shrub Mix
 - Native Mixed Hedgerow
 - Single Species Ornamental Hedgerow
 - Ornamental Structural Shrub Mix (Open Space)
 - Play Area Shrub Mix
 - Turf
 - Rotawn Medallion Turf (or similar approved)
 - Amenity Grassland
 - Emorsgate EL1 - Flowering Lawn Mixture (or similar approved)
 - Meadow Grassland
 - Emorsgate EM3 - Special General Purpose Meadow Mixture (or similar approved)
 - Wet Meadow Grassland
 - Emorsgate EM8 - Meadow Mixture for Wetlands (or similar approved)
 - Bulb Planting
- PROPOSED HARD LANDSCAPE MATERIALS
- (See Drawing 7905-L-011 for Details)
- Hoggin Footpaths through Open Space
 - Timber Benches
 - Curved Benches
 - Welcome Sign
 - Information Boards
 - Litter Bins

To be read in conjunction with OSP Boundary Material Layout plan, ref 19284 P104.

B	17/11/2020	Amended as per revised layout & boundary materials	JES/LP
A	09/11/2020	Amended as per revised layout & drainage proposals	JES/LP
-	19.10.2020	DRAFT	JES/LP
rev	date	description	dm / chkd

masterplanning
environmental assessment
landscape design
urban design
ecology
architecture
arboriculture

FPCR Environment and Design Ltd
Lockington Hall
Derby DE74 2RH
t: 01509 672772
f: 01509 674565
e: mail@fpcr.co.uk
w: www.fpcr.co.uk

client
Hyde Housing

project
Land at Bilsham Road, Yapton, West Sussex

drawing title
Landscape Proposals - Sheet 9

scale
1:250 @ A1

drawn / checked
JES / LP

revision date
17 November 2020

drawing number
7905-L-109

rev
B



KEY

- Site Boundary
- Visibility Splays

EXISTING LANDSCAPE FRAMEWORK

- Existing Trees Retained & Protected (Subject to Arboricultural Assessment)
- Existing Hedgerows Retained & Protected (Subject to Arboricultural Assessment)
- Existing Trees to be Removed (Subject to Arboricultural Assessment)
- Existing TPO Trees (See Arboricultural Assessment for details)

PROPOSED PLANTING CHARACTER AREAS

Drove Park Ornamental Planting Mixes

- Main Street
- Secondary Street
- Lanes

Lovesey Field Ornamental Planting Mixes

- Secondary Street
- Lanes

Bilsham Street Ornamental Planting Mixes

- Main Street
- Lanes

Proposed Tree Planting

- Native Shrub Mix
- Native Mixed Hedgerow
- Single Species Ornamental Hedgerow
- Ornamental Structural Shrub Mix (Open Space)
- Play Area Shrub Mix

Turf

- Rotawn Medallion Turf (or similar approved)
- Amenity Grassland
- Emorsgate EL1 - Flowering Lawn Mixture (or similar approved)
- Meadow Grassland
- Emorsgate EM3 - Special General Purpose Meadow Mixture (or similar approved)
- Wet Meadow Grassland
- Emorsgate EM8 - Meadow Mixture for Wetlands (or similar approved)

Bulb Planting

PROPOSED HARD LANDSCAPE MATERIALS
(See Drawing 7905-L-011 for Details)

- Hoggin Footpaths through Open Space
- Timber Benches
- Curved Benches
- Welcome Sign
- Information Boards
- Litter Bins

To be read in conjunction with OSP Boundary Material Layout plan, ref 19284 P104.

rev	date	description	dm / chkd
B	17/11/2020	Amended as per revised layout & boundary materials	JES/LP
A	09/11/2020	Amended as per revised layout & drainage proposals	JES/LP
-	19.10.2020	DRAFT	JES/LP

masterplanning

environmental assessment

landscape design

urban design

ecology

architecture

arboriculture

FPCR Environment and Design Ltd
Lockington Hall
Derby DE74 2RH
t: 01509 672772
f: 01509 674565
e: mail@fpcr.co.uk
w: www.fpcr.co.uk

client
Hyde Housing

project
**Land at Bilsham Road,
Yapton, West Sussex**

drawing title
Landscape Proposals - Sheet 10


scale
1:250 @ A1

drawing number
7905-L-110

drawn / checked
JES / LP

revision date
17 November 2020


rev
B

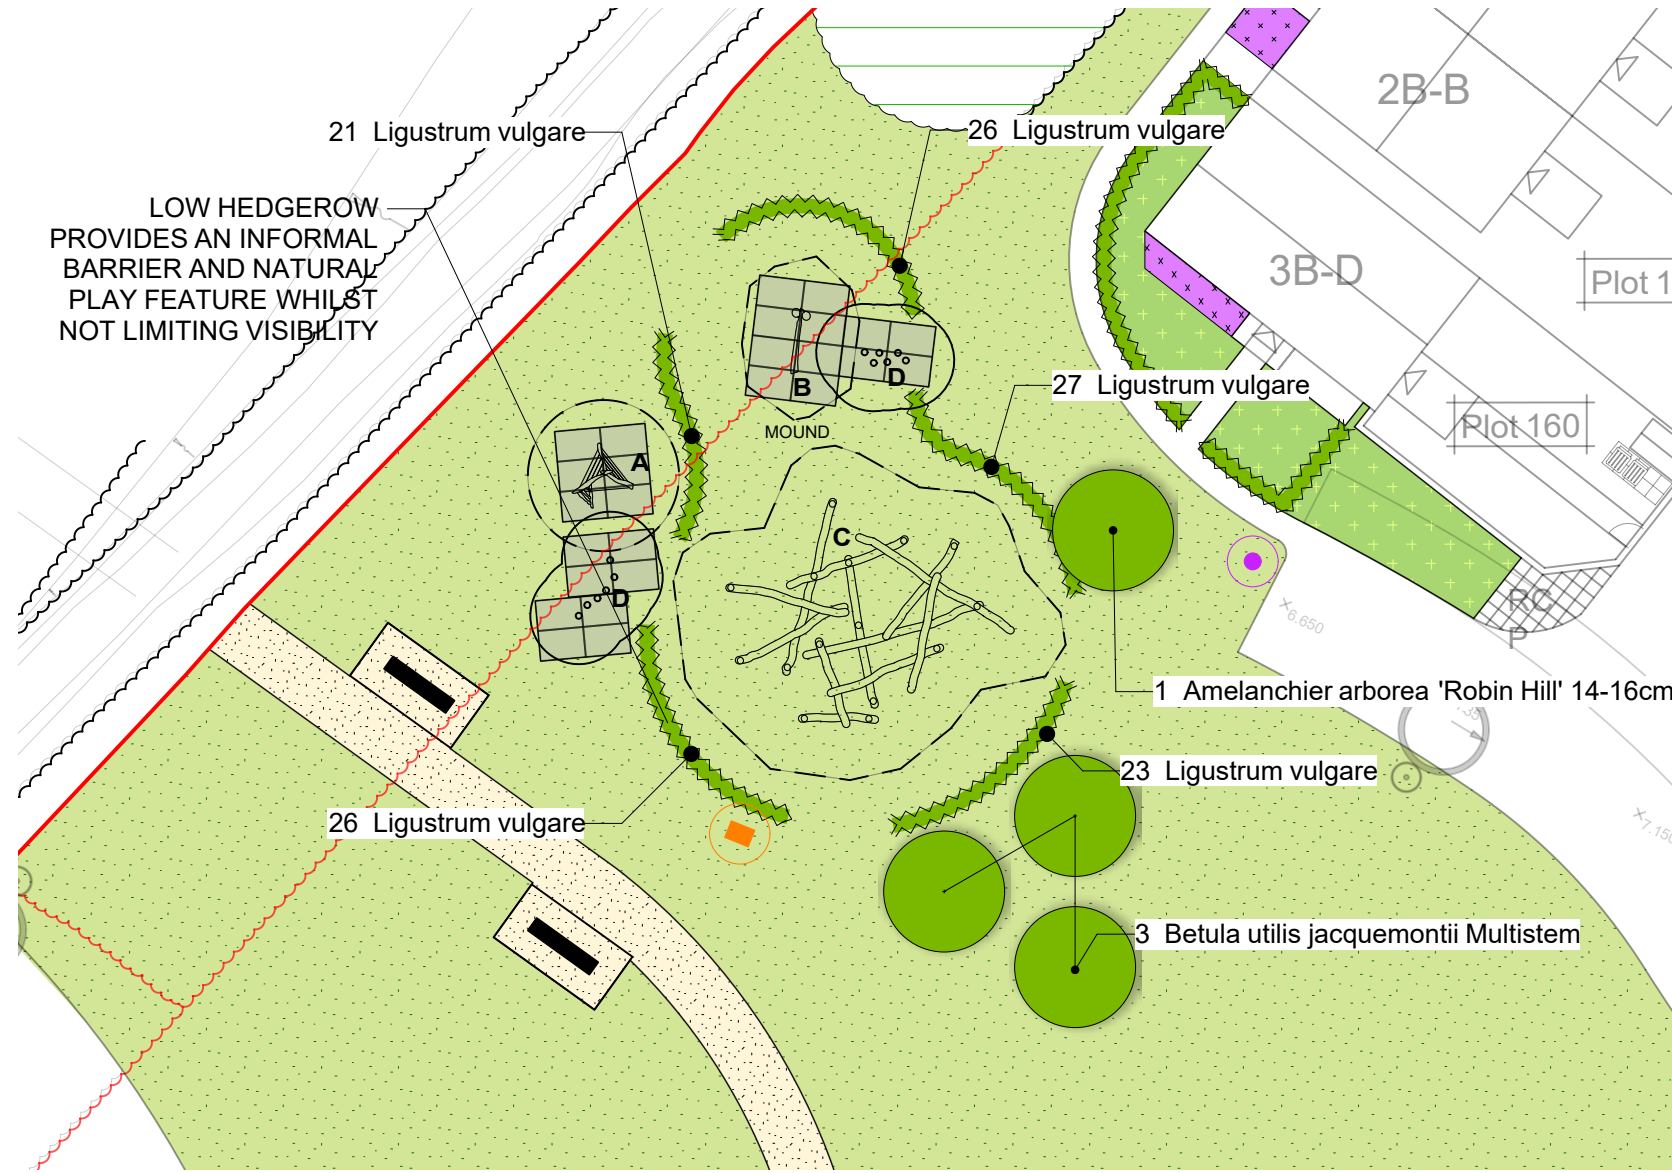

A SEMI-NATURAL LAP

Scale: 1:250
Minimum activity zone 100m².
KEY
A - Teepee Play House
B - Climbing Tree
C - Fallen Logs
D - Stepping Logs


SEMI NATURAL LAP DESIGN RATIONALE - a broken hedgerow creates an informal boundary to the space, with tree planting softening views from the surrounding properties. This play provision is focused on imaginative play and providing children with a structure which they can build upon. Climbing, balancing, group play and engagement with the environment are primary features of the area.
This is intended to be the smaller of two play spaces within Drove Park - the neighbouring larger play space would be located to the west and complement the intention for this area.

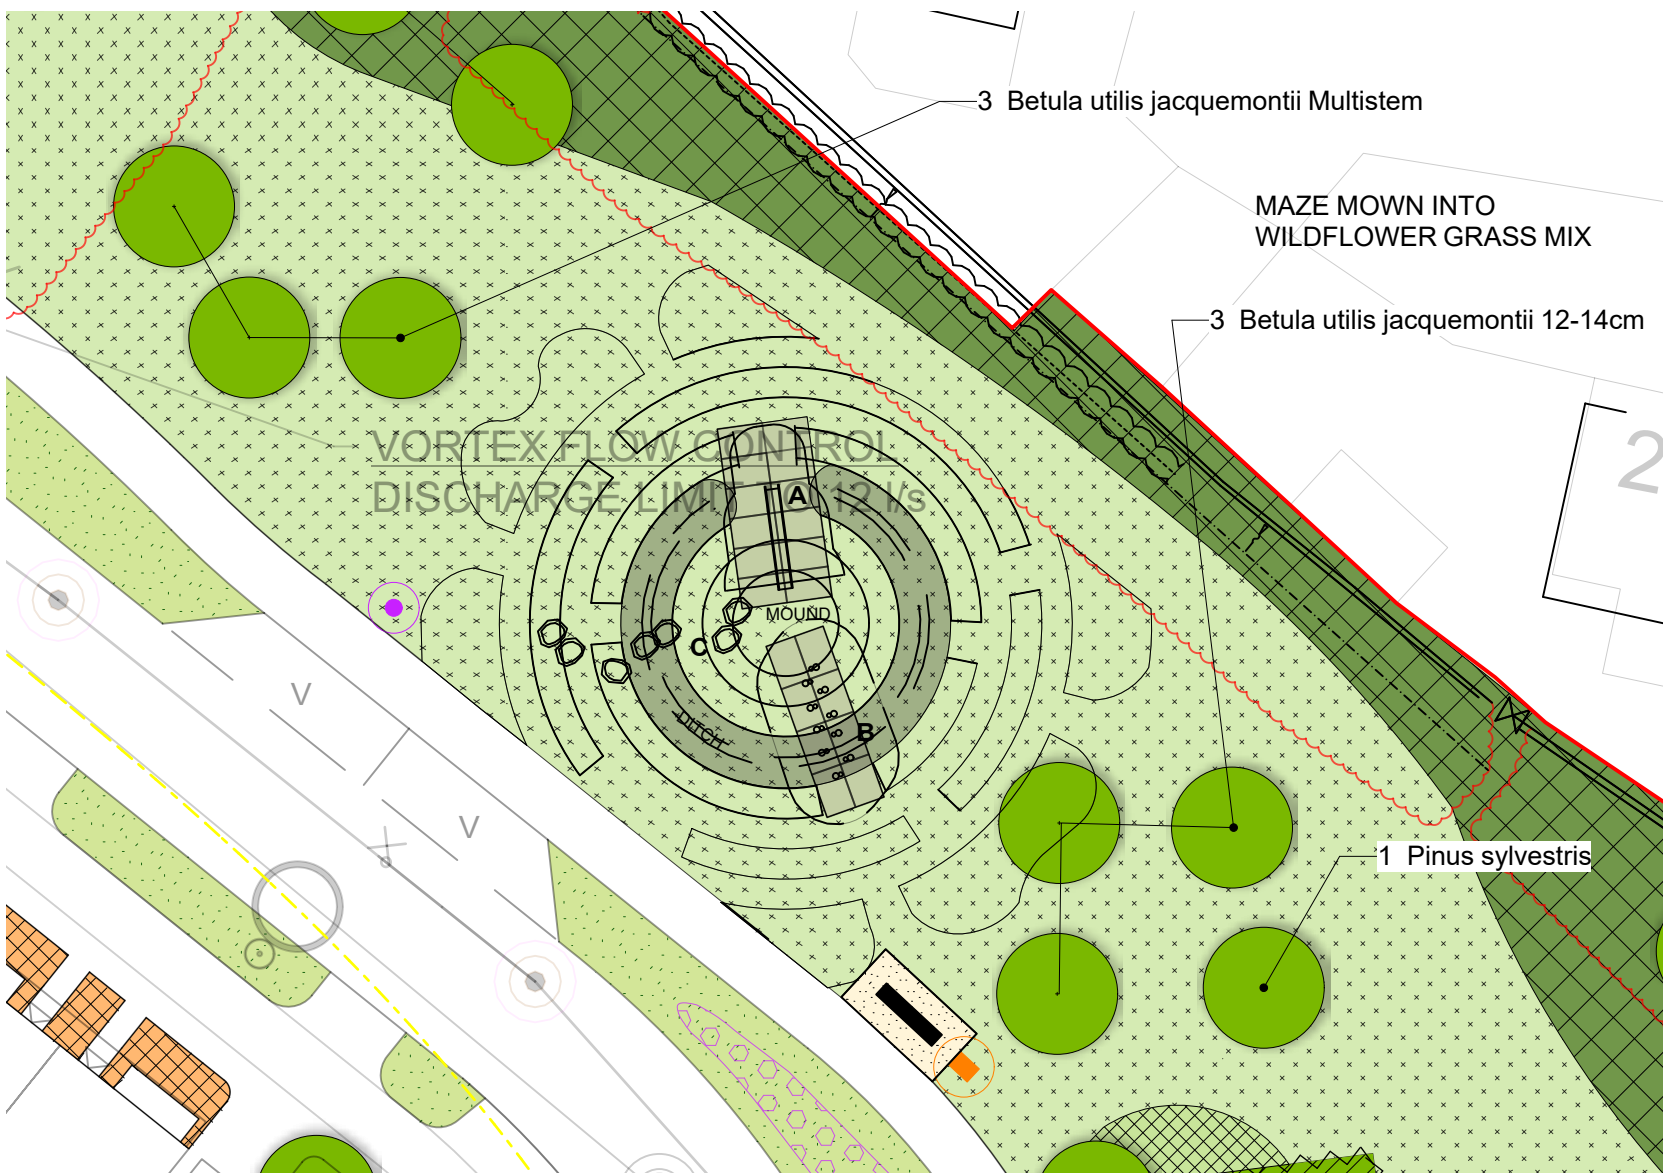

B NATURAL LAP

Scale: 1:250
Minimum activity zone 100m².
KEY
A - Slope slide
B - Stepping posts
C - Climbing boulders

NATURAL LAP DESIGN RATIONALE - mound, ditch and mown maze through long grasses are the primary features of the area. Only two formal play features are included with children encouraged to experience the space in a non prescriptive manner and engage with nature and the surrounding landscape. Sliding, climbing, balancing crawling, imagination and group play are all included or encouraged.

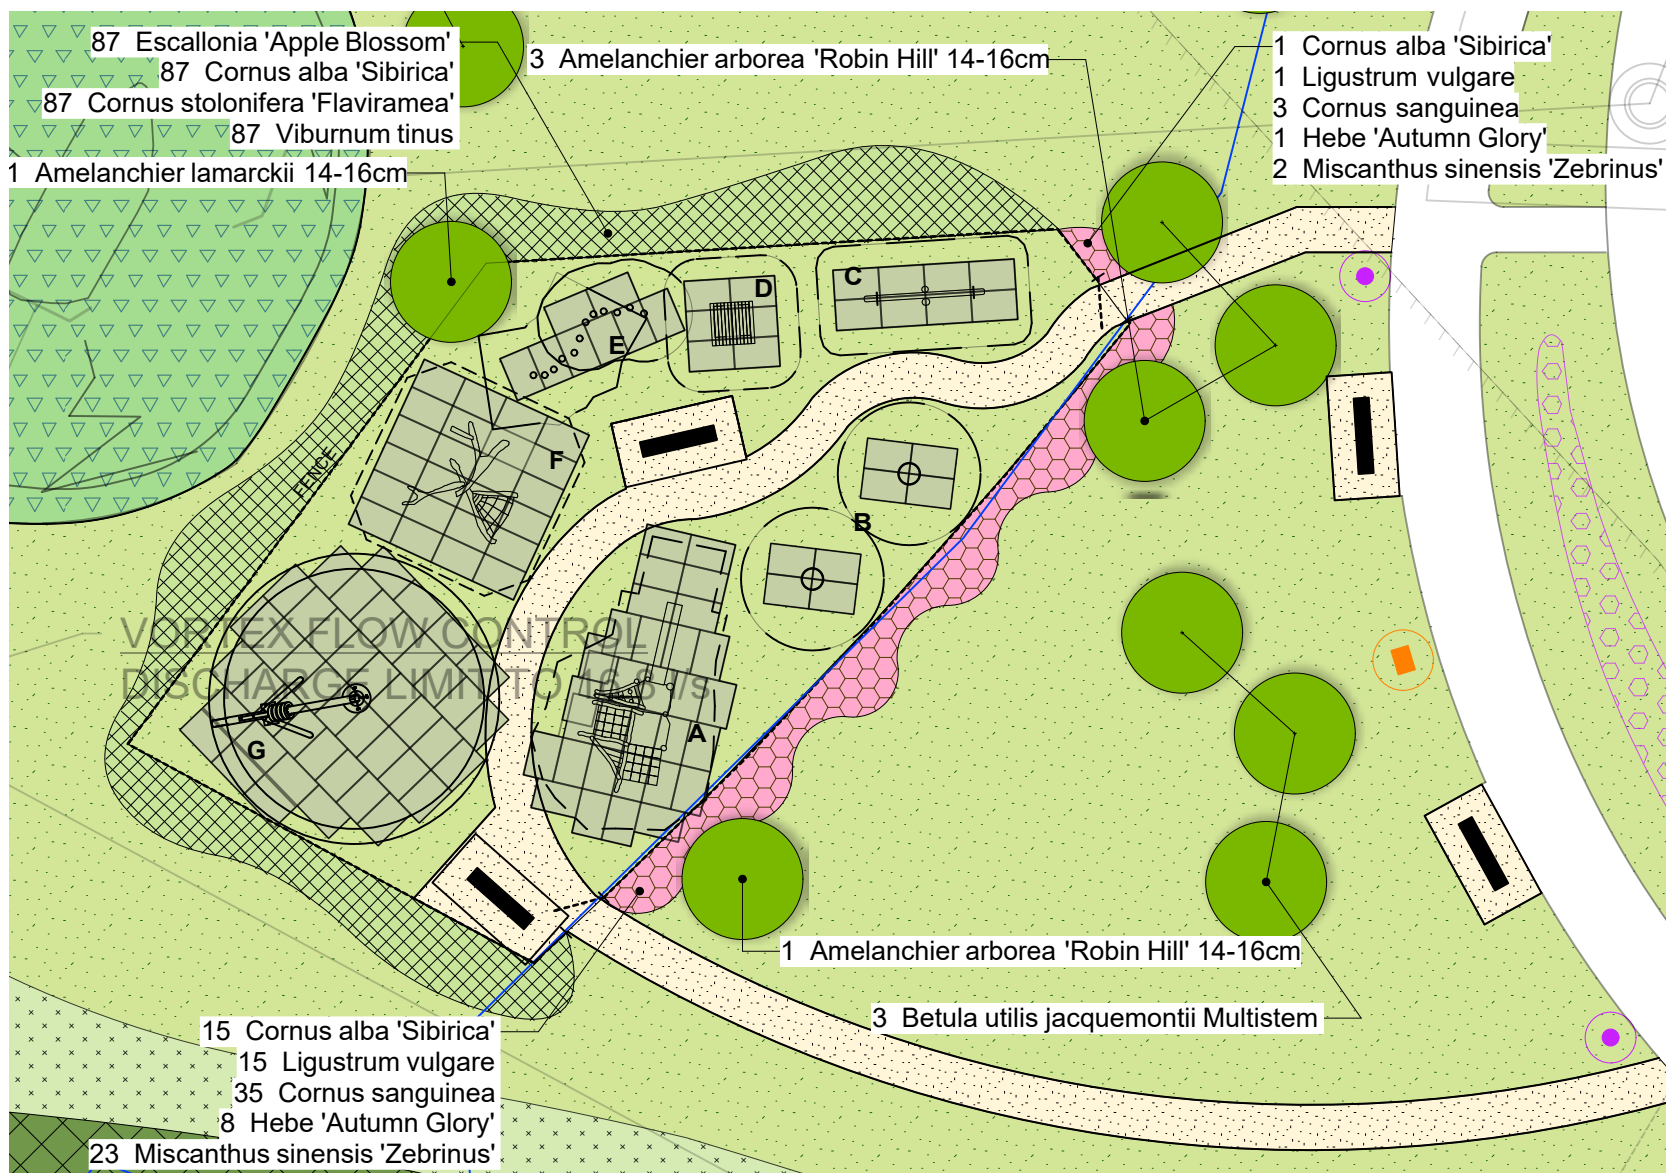

C LEAP

Scale: 1:250
Minimum activity zone 400m².
KEY
A - Timber Multi Play Unit with Slide
B - Group Spinning Bowls
C - 4 Person Seesaw
D - Play House
E - Stepping Logs
G - Timber Climber and Net
F - Pendulum Swing

LEAP DESIGN RATIONALE - this space is the most traditional of the play provision in the site however natural materials and a considered planting palette will create an area that ties into the surrounding environment and provides a play experience that's rich and engaging for children.

The equipment has an organic character and provides: spinning, swinging, balancing, climbing, sliding, bouncing, imaginative and group play for children aged between 3 and 8. There is flexibility of user numbers and units are accessible for different abilities. The grass mat surfacing ensures that all units are accessible and conform to safety standards. The play area is fenced due to its location close to an attenuation pond, shrub and hedgerow planting is proposed to soften the character of the space.

INDICATIVE IMAGES FOR SEMI-NATURAL LAP



INDICATIVE FURNITURE / MATERIALS - Entrance Gateway

Welcome Sign - Fitzpatrick Woolmer Design & Publishing, A0 size Bowman™ C interpretation display (or similar).



Curved Benches - Furnitubes Zenith Horizon Curved Seating with External Backrest, ZNF RSV 248. 45° / 2.4m radius, 1890mm c/l, 540mm depth, 780mm height (or similar).



INDICATIVE IMAGES FOR NATURAL LAP



INDICATIVE FURNITURE / MATERIALS - Rest of Site

Timber Litter Bin - Broxap Winchester Canopied Litter Bin. 90l, 900mm height, 560mm diameter (or similar).



Information Boards - Fitzpatrick Woolmer Design & Publishing, A1 Size Woodsman™ Timber Lectern (or similar).



INDICATIVE IMAGES FOR LEAP





Timber Benches - Broxap Kedleston Seat, BX17 4092. 1800mm length x 350mm width x 450mm height (or similar).



Footpaths within Open Space - Self Binding Gravel/Hoggin (Cedec Golden Path or similar).



NOTES
This drawing is the property of FPCR Environment and Design Ltd and is issued on the condition it is not reproduced, retained or disclosed to any unauthorised person, either wholly or in part without written consent of FPCR Environment and Design Ltd.

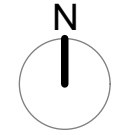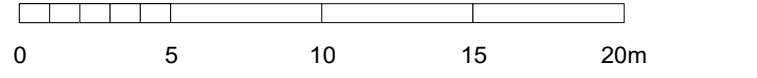

KEY

- Site Boundary
- Visibility Splays

EXISTING LANDSCAPE FRAMEWORK

- Existing Trees Retained & Protected (Subject to Arboricultural Assessment)
- Existing Hedgerows Retained & Protected (Subject to Arboricultural Assessment)
- Existing Trees to be Removed (Subject to Arboricultural Assessment)
- Existing TPO Trees (See Arboricultural Assessment for details)

PROPOSED PLANTING


- Proposed Tree Planting
- Native Shrub Mix
- Native Mixed Hedgerow
- Single Species Ornamental Hedgerow
- Ornamental Structural Shrub Mix (Open Space)
- Play Area Shrub Mix
- Turf
- Rotawn Medallion Turf (or similar approved)
- Amenity Grassland
- Emorsgate EL1 - Flowering Lawn Mixture (or similar approved)
- Meadow Grassland
- Emorsgate EM3 - Special General Purpose Meadow Mixture (or similar approved)
- Wet Meadow Grassland
- Emorsgate EM8 - Meadow Mixture for Wetlands (or similar approved)
- Bulb Planting

PROPOSED HARD LANDSCAPE MATERIALS

- Hoggin Footpaths within Open Space
- Timber Benches
- Curved Benches
- Welcome Sign
- Information Boards
- Litter Bins
- Grass Mat Impact Attenuation - as required. 1500mm x 1000mm
- Galvanised metal fenceline, 1.2m high with 1 x self closing pedestrian access gate and 1 x double leaf maintenance access gate as shown. Details of fence line specification to be agreed with LPA according to requirements

To be read in conjunction with OSP Boundary Material Layout plan, ref 19284 P104.

B	17/11/2020	Amended as per revised layout & boundary materials	JES/LP
A	09/11/2020	Amended as per revised layout & drainage proposals	JES/LP
-	19.10.2020	DRAFT	JES/LP
rev	date	description	dm / chkd

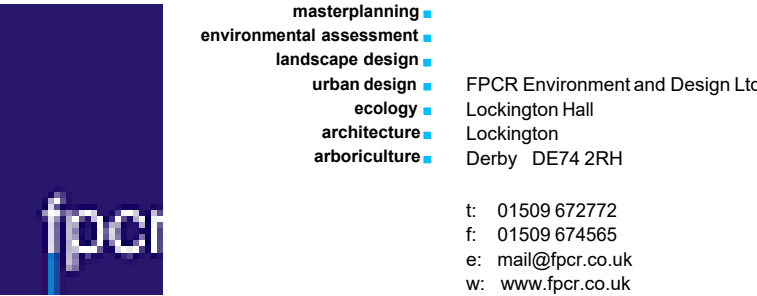

client
Hyde Housing
project
Land at Bilsham Road, Yapton, West Sussex
drawing title
Landscape Proposals - Sheet 11 - Play Spaces & Materials
scale
1:250 @ A1
drawing number
drawn / checked
JES / LP
revision date
17 November 2020
rev

7905-L-111 B

File: \\FPCR\vm-04\projects\7900\7905\LANDS\Plans\7905-L-101 Landscape Proposals [B].vwx