


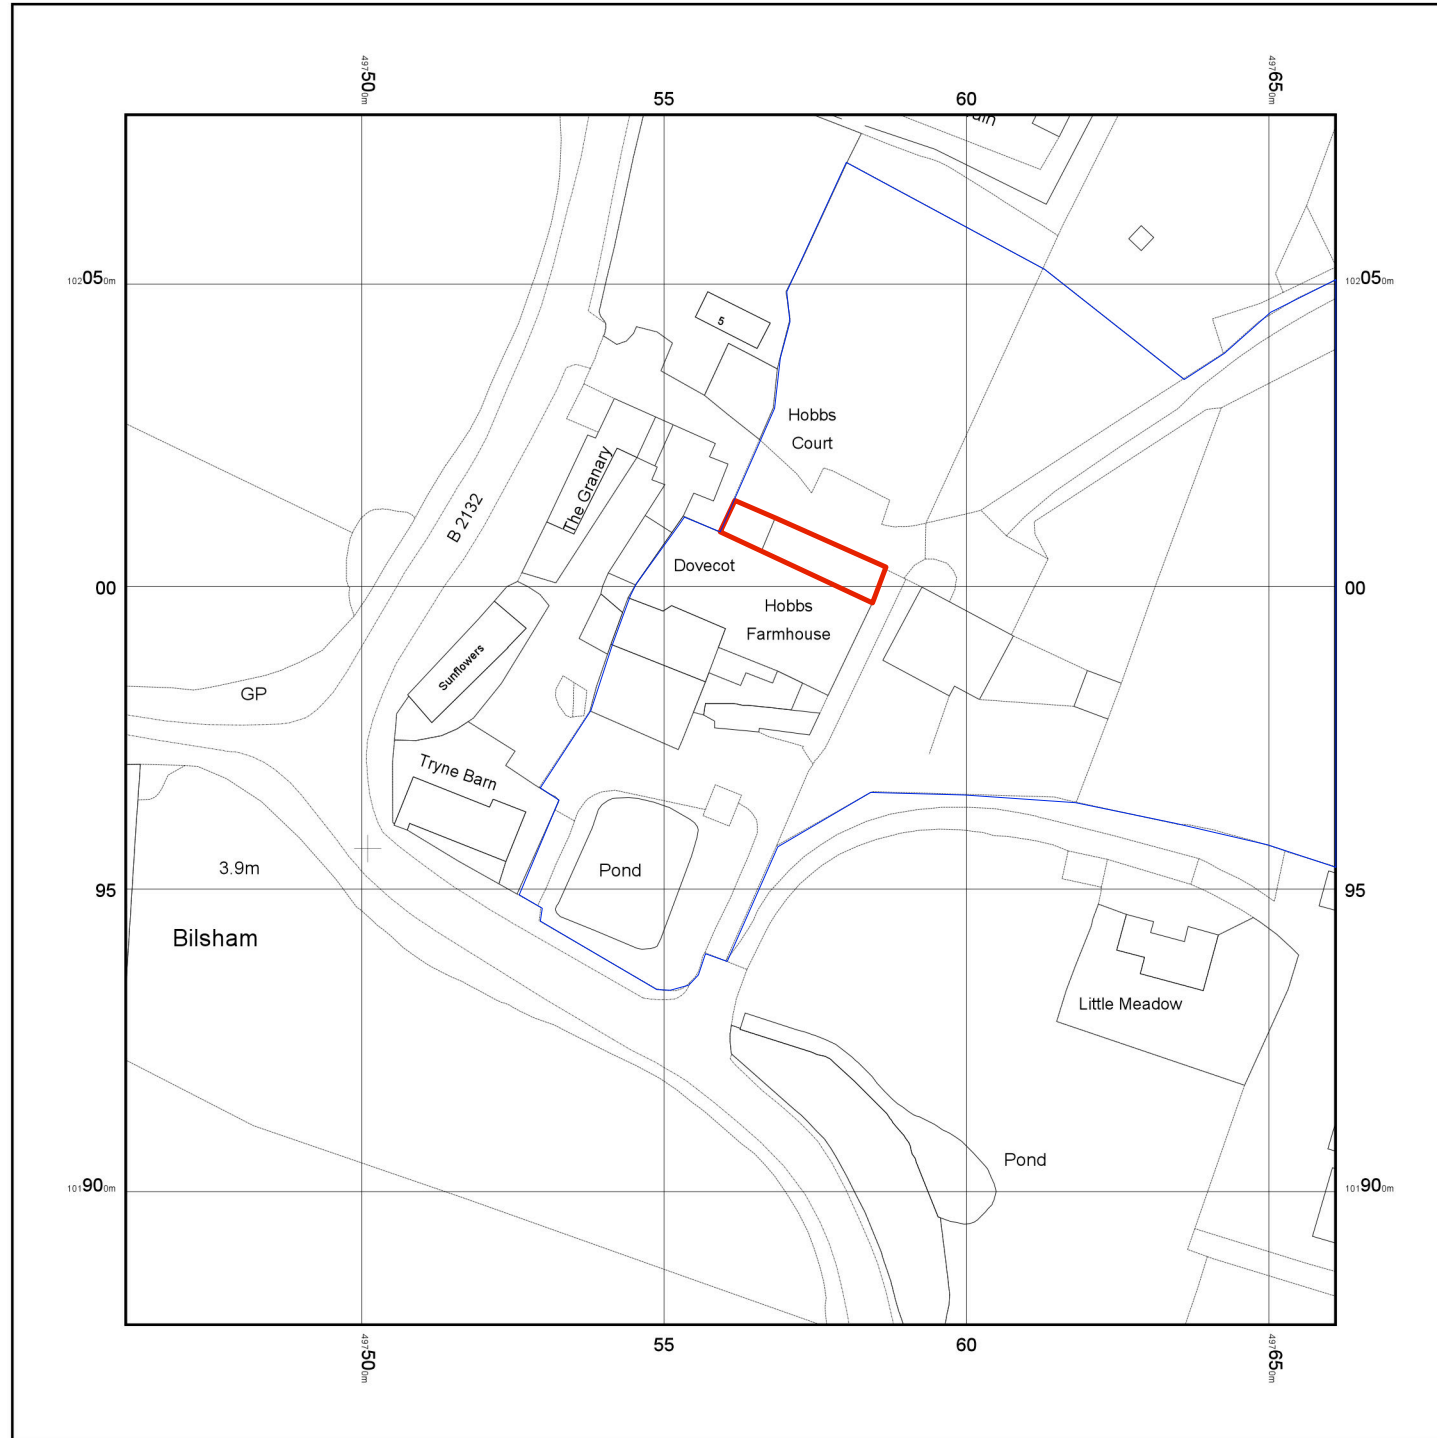


© Crown copyright and database rights 2018 Ordnance Survey 100048957. The representation of road, track or path is no evidence of a boundary or right of way. The representation of features as lines is no evidence of a property boundary.

Supplied by: www.ukmapcentre.com
Serial No: 137284
Centre Coordinates: 497561,101978
Production Date: 19/04/2018 13:17:47

Hobbs Farm House, Bilsham Road, Yapton, Arundel BN18 0JY

Location Plan at 1:1250 scale

006 10 07 18

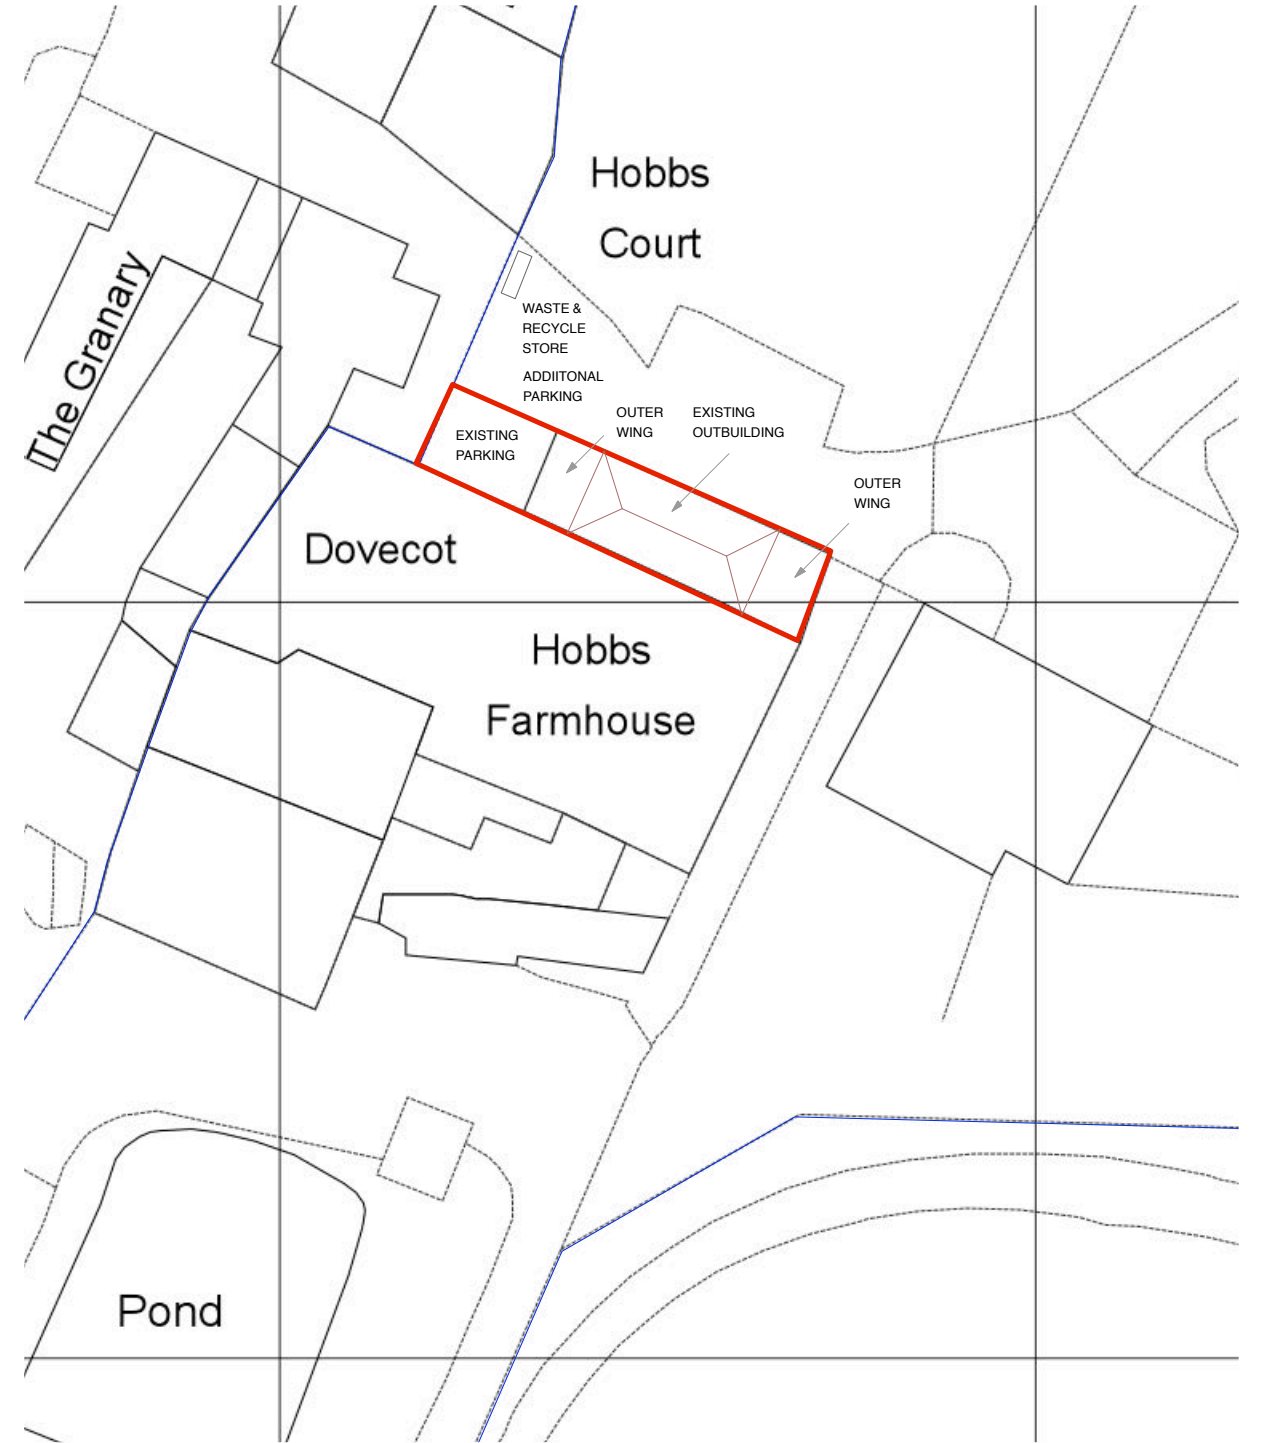

Site Plan at 1:500 scale

0m 5m 10m 15m
SCALE BAR @ 1: 500