




POND 9

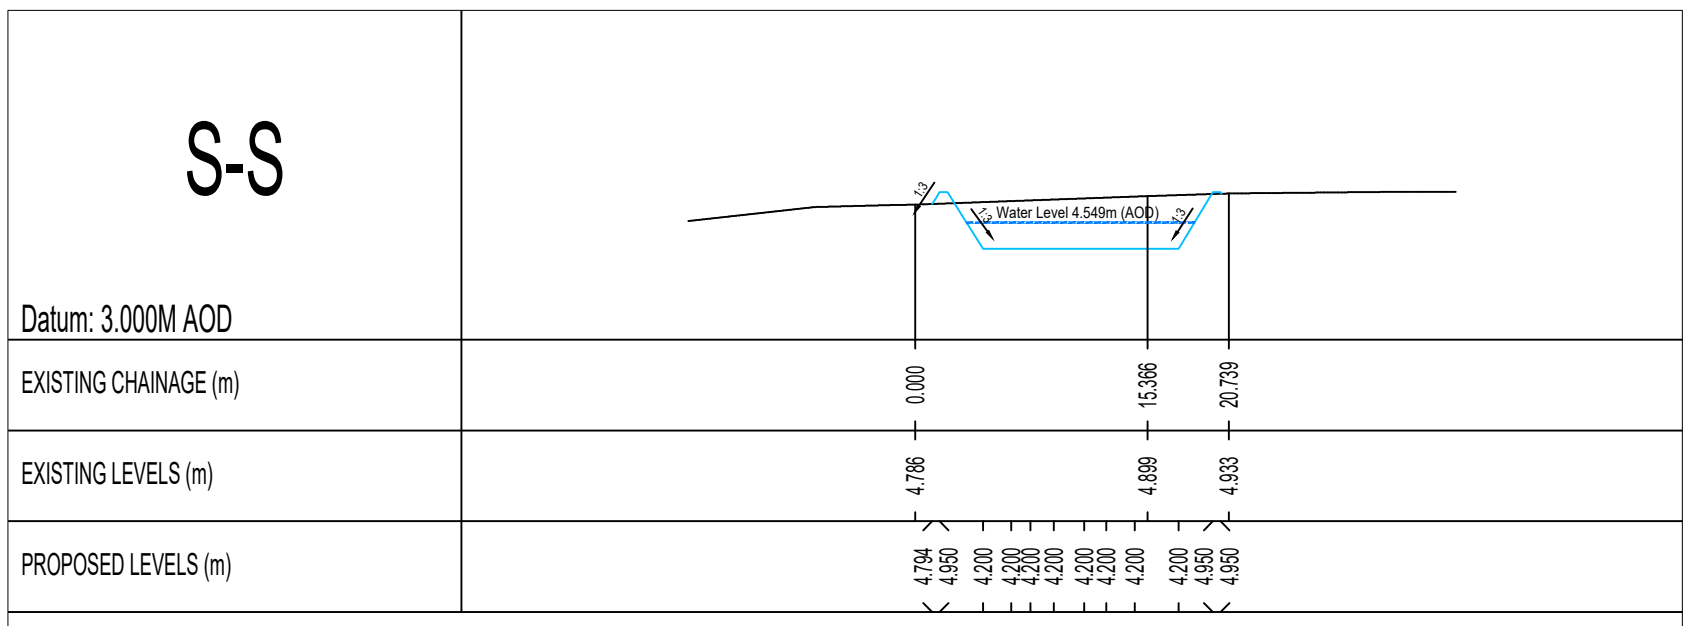


SECTION S-S
SCALE H1:500 V1:100

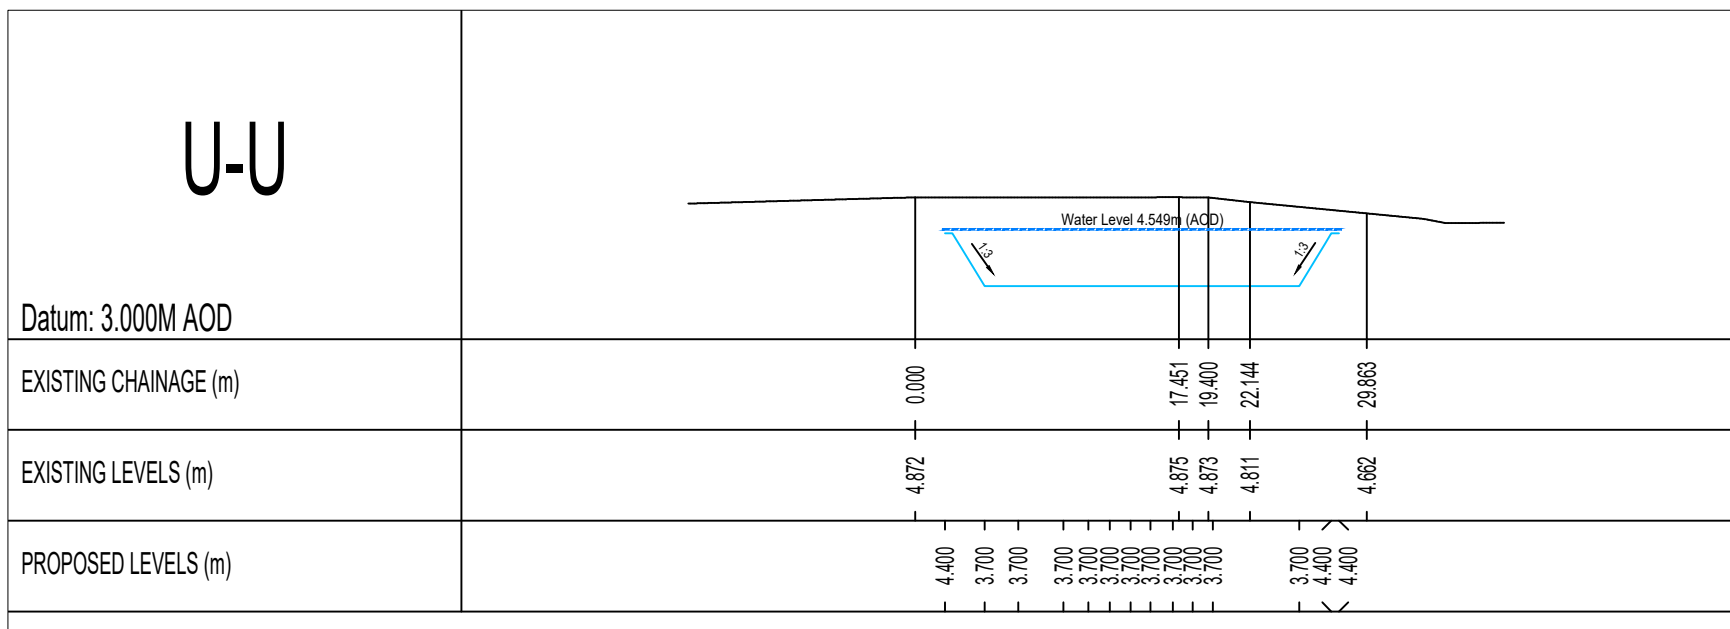


SECTION U-U
SCALE H1:500 V1:100

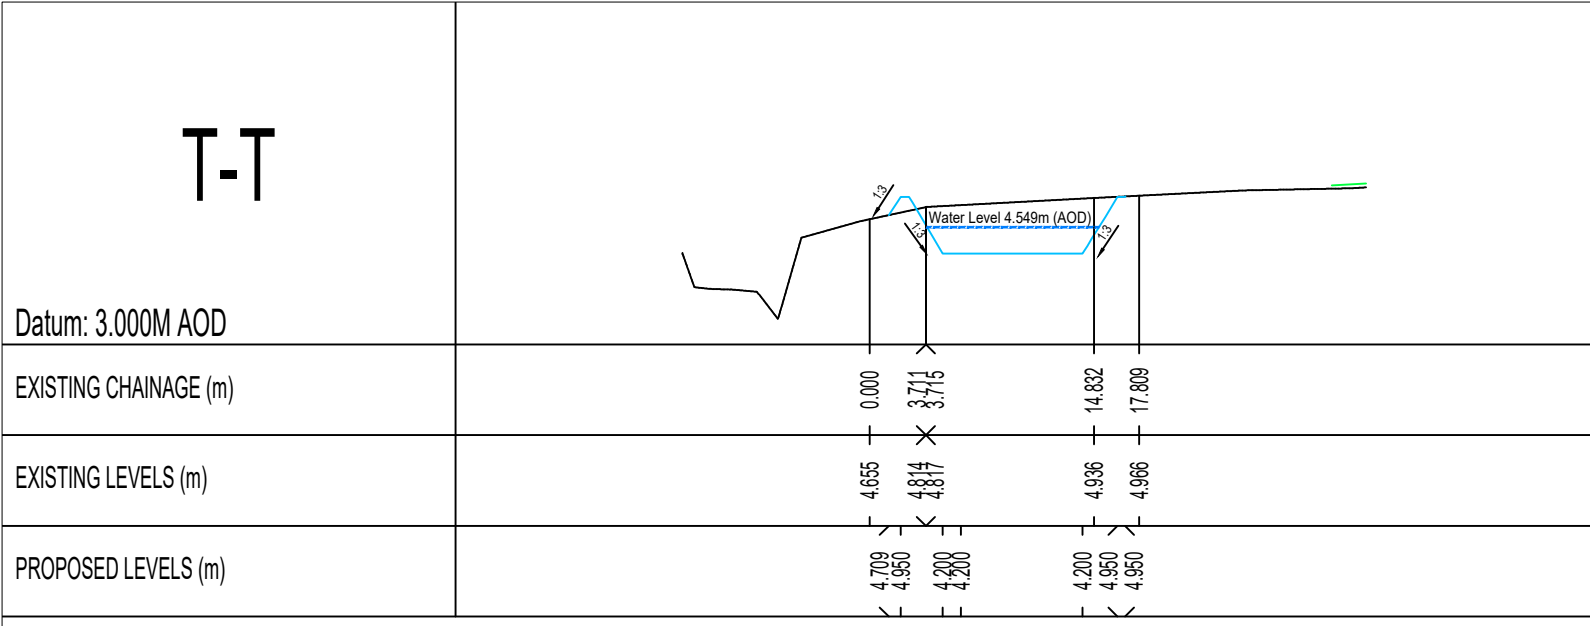


SECTION T-T
SCALE H1:500 V1:100

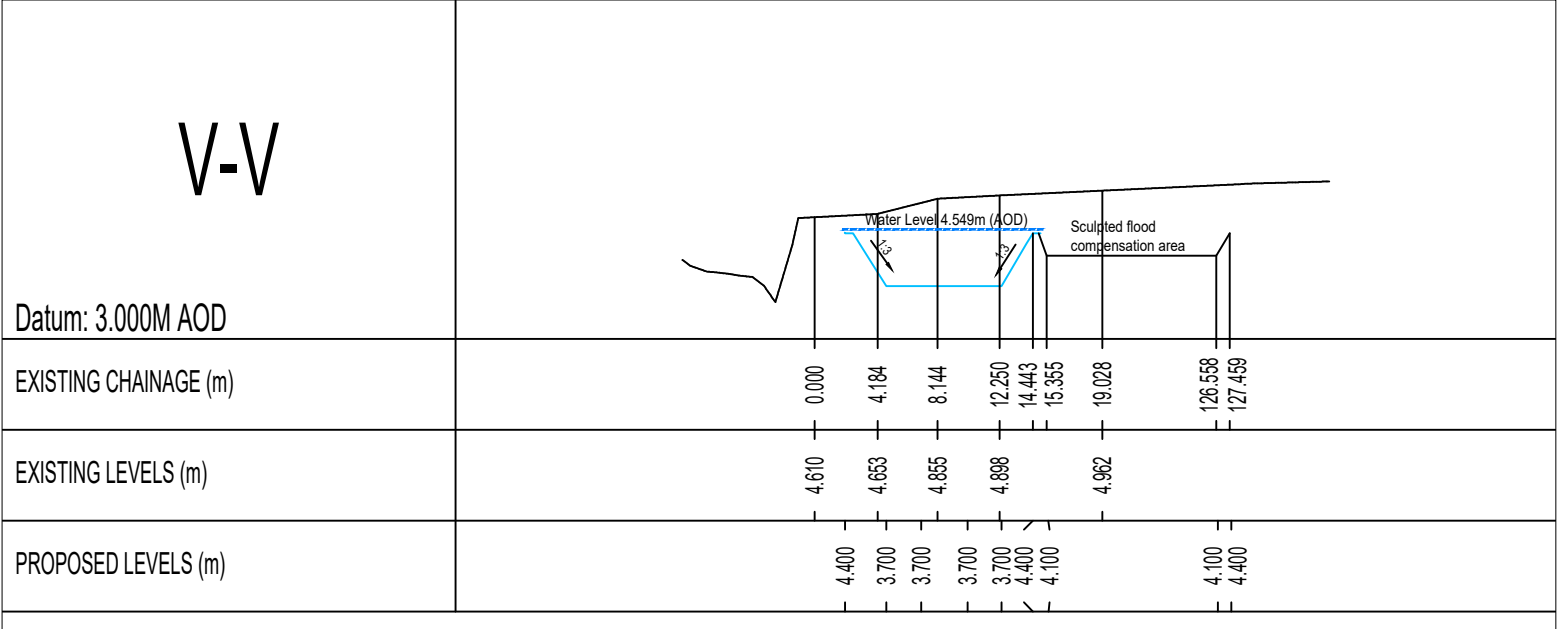

SECTION V-V
SCALE H1:500 V1:100

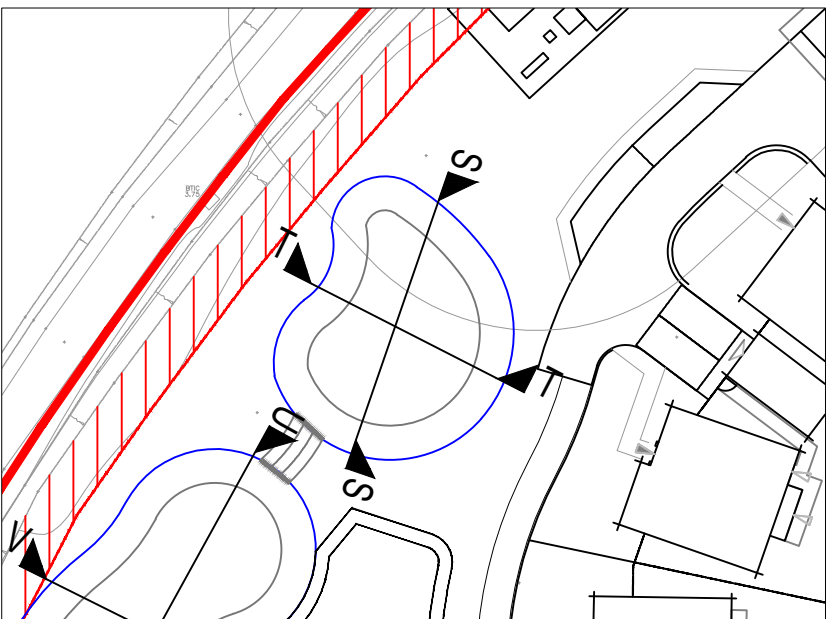

SECTION S-S & T-T LOCATION
SCALE 1:500

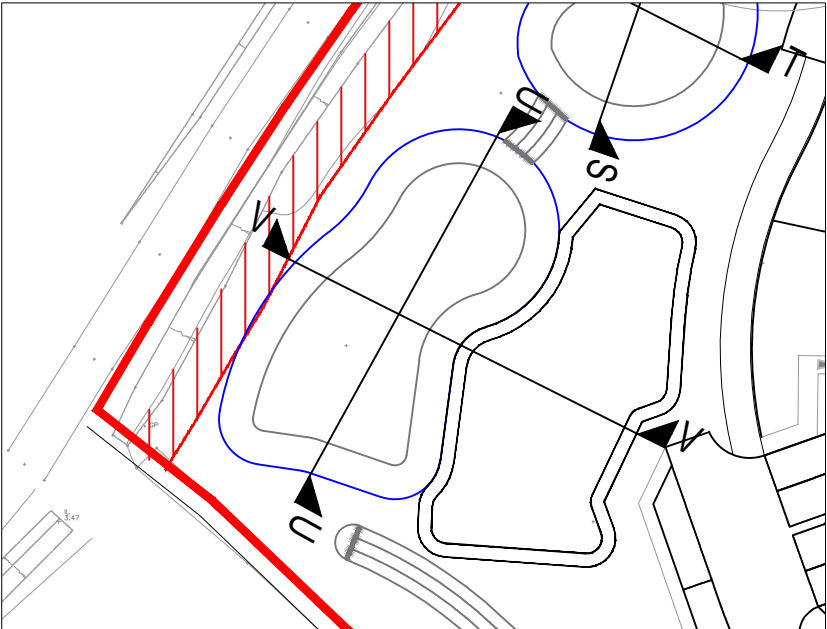

SECTION U-U & V-V LOCATION
SCALE 1:500

CIVIL / STRUCTURAL DESIGN RISK MANAGEMENT

Abnormal or unusual residual risks associated with the design outcomes shown on this drawing are:-

RSK LDE LTD has followed its Design Risk Management process for Hazard Elimination and Risk reduction in developing the designs shown on this drawing.

Abnormal or unusual residual risks may be shown above where it is considered that such risk may not normally be expected by competent persons engaged on work of this nature or type.

Notes

1. All Pond bank slopes are to be 1 in 3 from top to bottom.
2. Freeboard is proposed to 300mm for all events up to and including the 1 in 100yr storm.

D	27.07.2021	Updated to latest planning layout and LLFA comments	AM	SM	SM
C	11.05.2021	Updated to latest planning layout and LLFA comments	AM	SM	SM
B	18.03.2021	Updated to latest planning layout and LLFA comments	AM	SM	SM
A	15.01.2021	Issued for planning purposes	SM	MFP	MFP
Rev.	Date	Amendment	Drawn	Chkd.	Appd.

					
LAND & DEVELOPMENT ENGINEERING LTD					
18 Frogmore Road Hemel Hempstead Hertfordshire HP3 9RT United Kingdom		Tel: +44 (0) 1442 437500 Fax: +44 (0) 1442 437550 Email: info@rsk.co.uk Web: www.rsk.co.uk			
Client  BARRATT HOMES <i>build around you</i> DAVID WILSON HOMES 					
Project Title DROVE LANE, YAPTON WEST SUSSEX					
Status PRELIMINARY					
Drawing Title SuDS SECTIONS (SHEET 3 OF 3)					
Drawn	Date	Checked	Date	Approved	Date
SM	15.01.2021	MFP	15.01.2021	MFP	15.01.2021
Scale	Orig Size		Dimensions		
AS NOTED	A1		Metres		
Project No.			Drawing File		
133981			PLN_1_4085 SuDS Sections.dwg		
Drawing No.					Rev.
CIV-1-4087					D