


Luminaire Schedule						
Symbol	Qty	Label	Arrangement	L.F.	Description	Lum. lumens
	12	ALU-AF-140	Single	0.000	ALU2121/AF140/40	141.00
	3	ALU-AH-100	Single	0.000	ALU2121/AH100/40	100.00
	2	ALU-AF-140-TWN	2x2 of 40x40	0.000	ALU2121/AF140/40	141.00

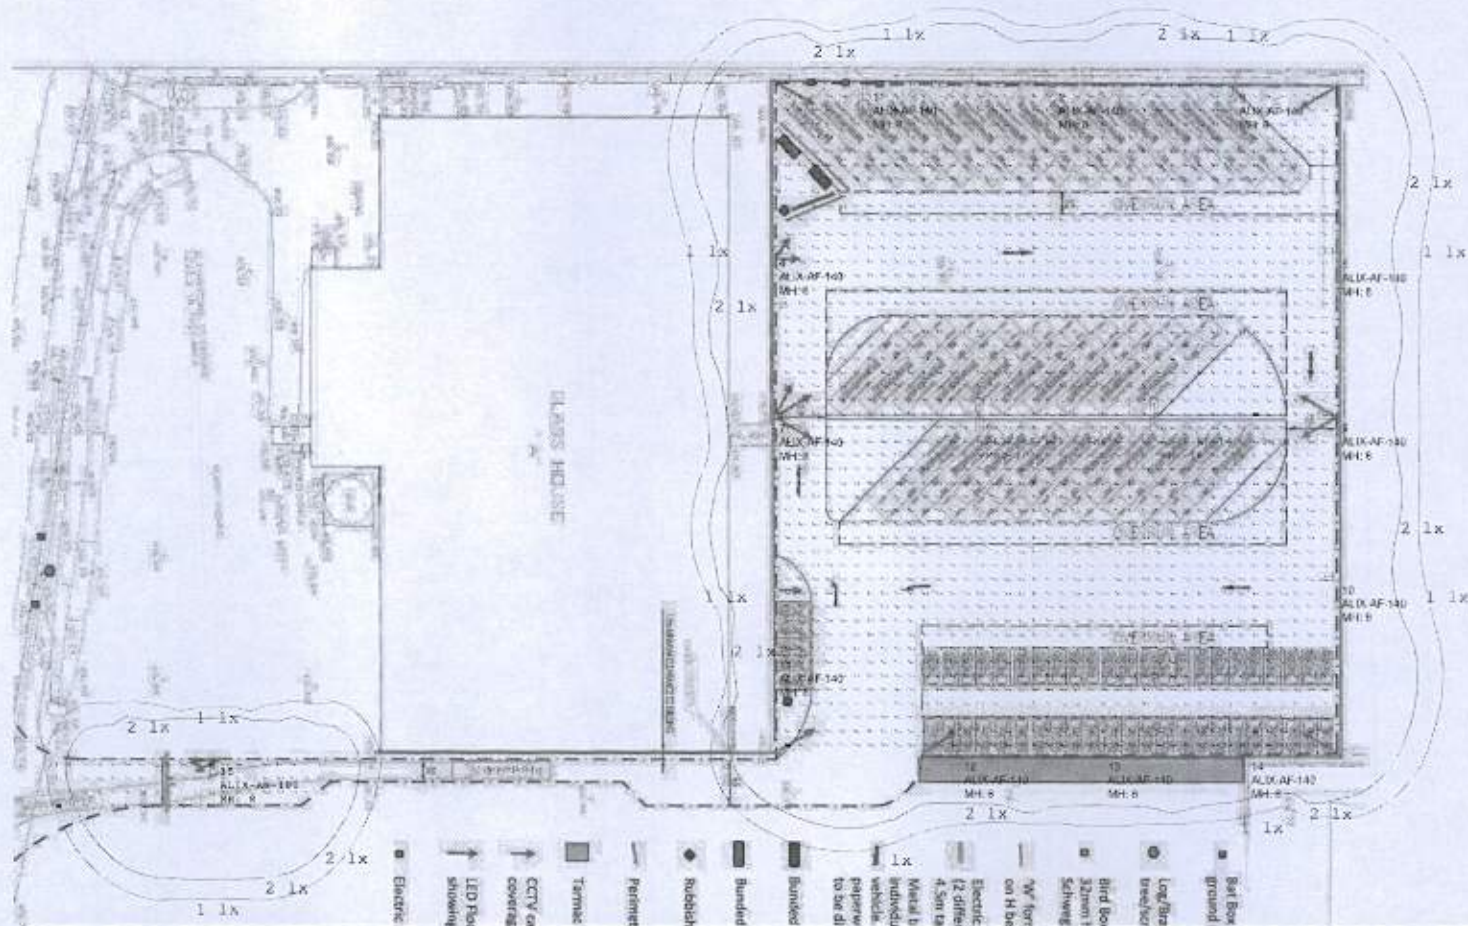

Calculations Tested (1):
Test
Calculation LabelResults
ObtrusiveLight_1_Cd_Seg1PASS

current
powered by GE

JTP HAULAGE PARKING

EXTERIOR LIGHTING LAYOUT

DPN0868 - REV B