




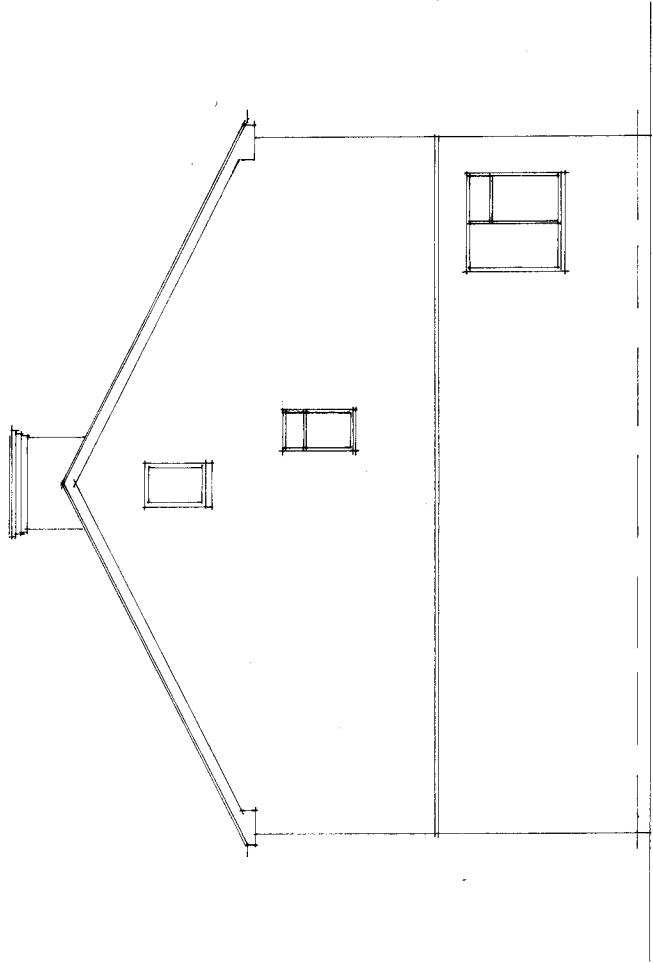

NORTH ELEVATION 1:100

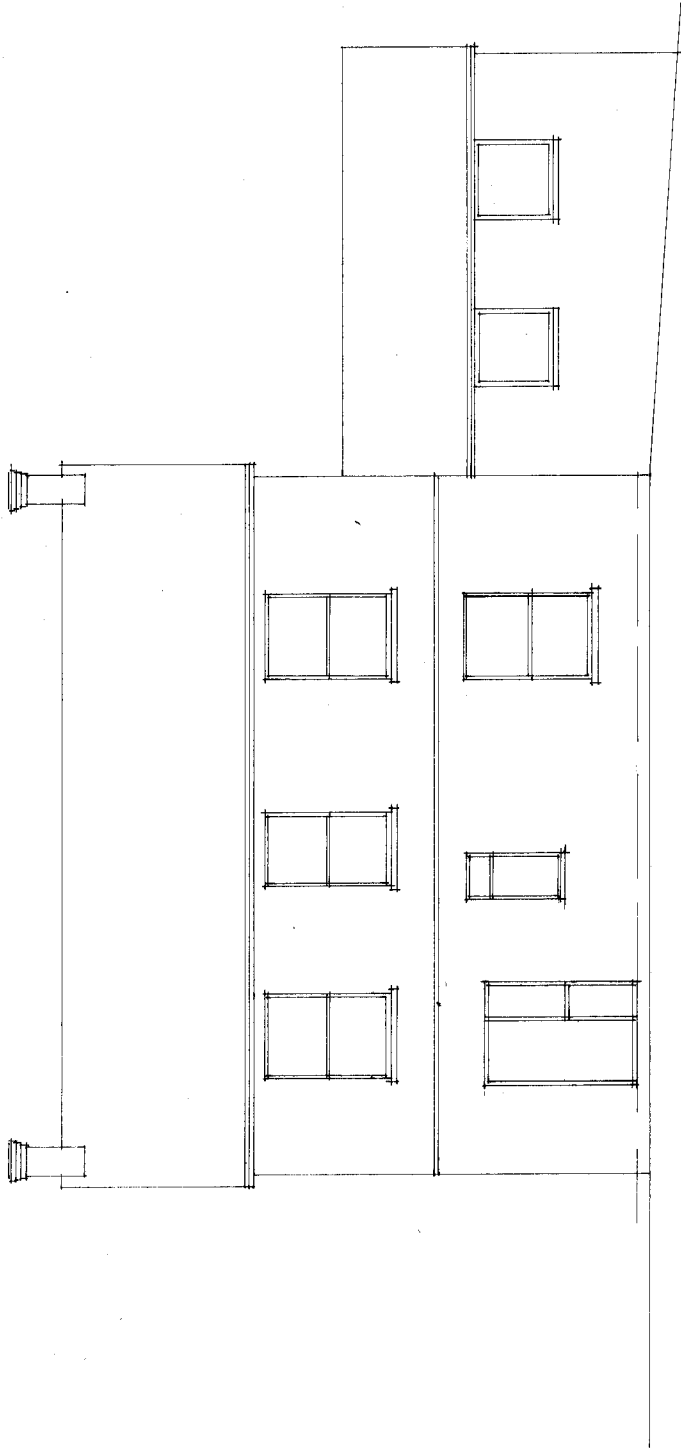

WEST ELEVATION

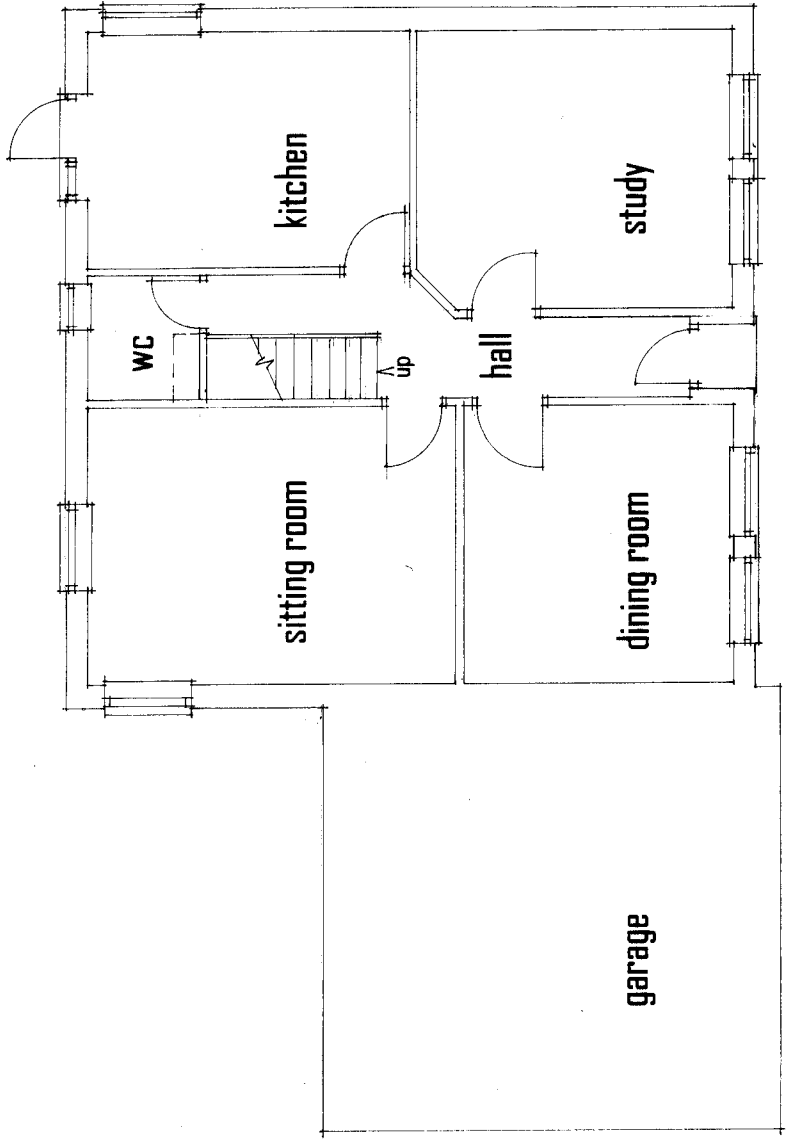

GROUND FLOOR PLAN 1:100

HOUSE AS EXISTING

SAXON HOUSE MAIN ROAD YAPTON
ARUNDEL WEST SUSSEX BN18 0ET

ALAN BAKER ASSOCIATES

ARCHITECTS SURVEYORS PLANNING CONSULTANTS

BEACH HOUSE 38 DAVENPORT ROAD
BOGNOR REGIS WEST SUSSEX PO22 7JS
TELEPHONE 01243 840481 mob 07802 728049

DATE	DRAWN	SCALE	NUMBER
OCTOBER 2015	A	1:100	1536.01

COPYRIGHT OF THIS DRAWING REMAINS THE PROPERTY OF ALAN BAKER ASSOCIATES