
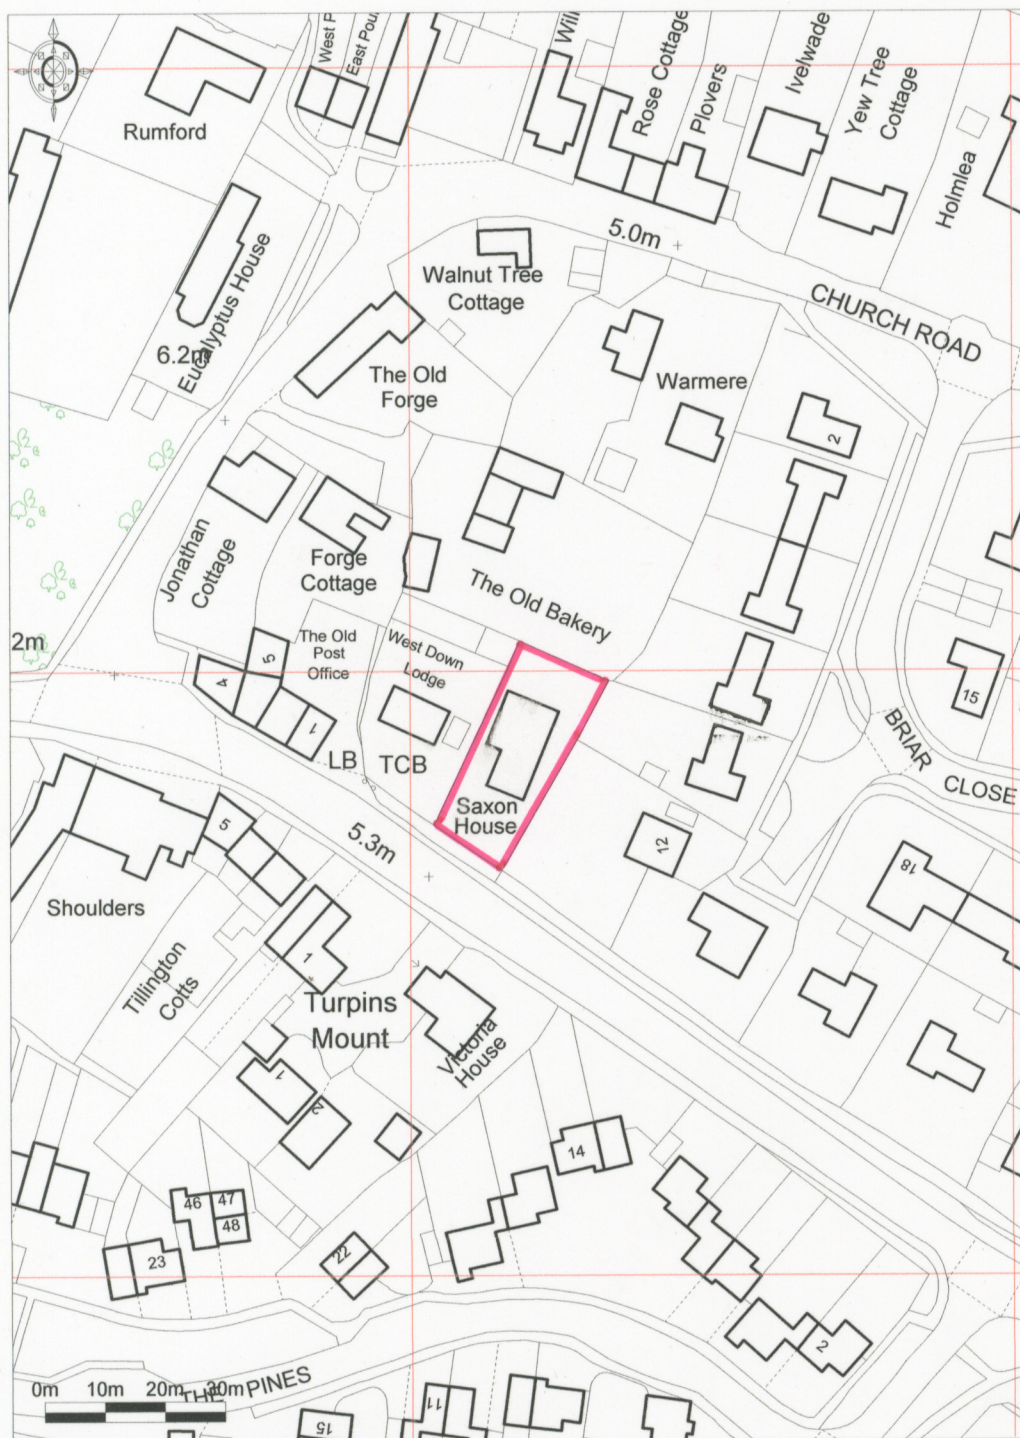


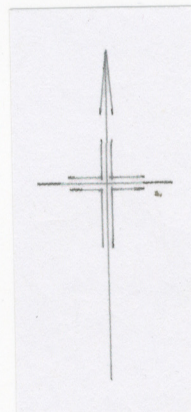

 **Promap**

Ordnance Survey © Crown Copyright 2015. All rights reserved.
Licence number 100022432. Plotted Scale - 1:1250

1536.05

LOCATION 1:1250