


DO NOT SCALE: CONTRACTOR TO CHECK ALL DIMENSIONS AND REPORT ANY OMISSIONS OR ERRORS

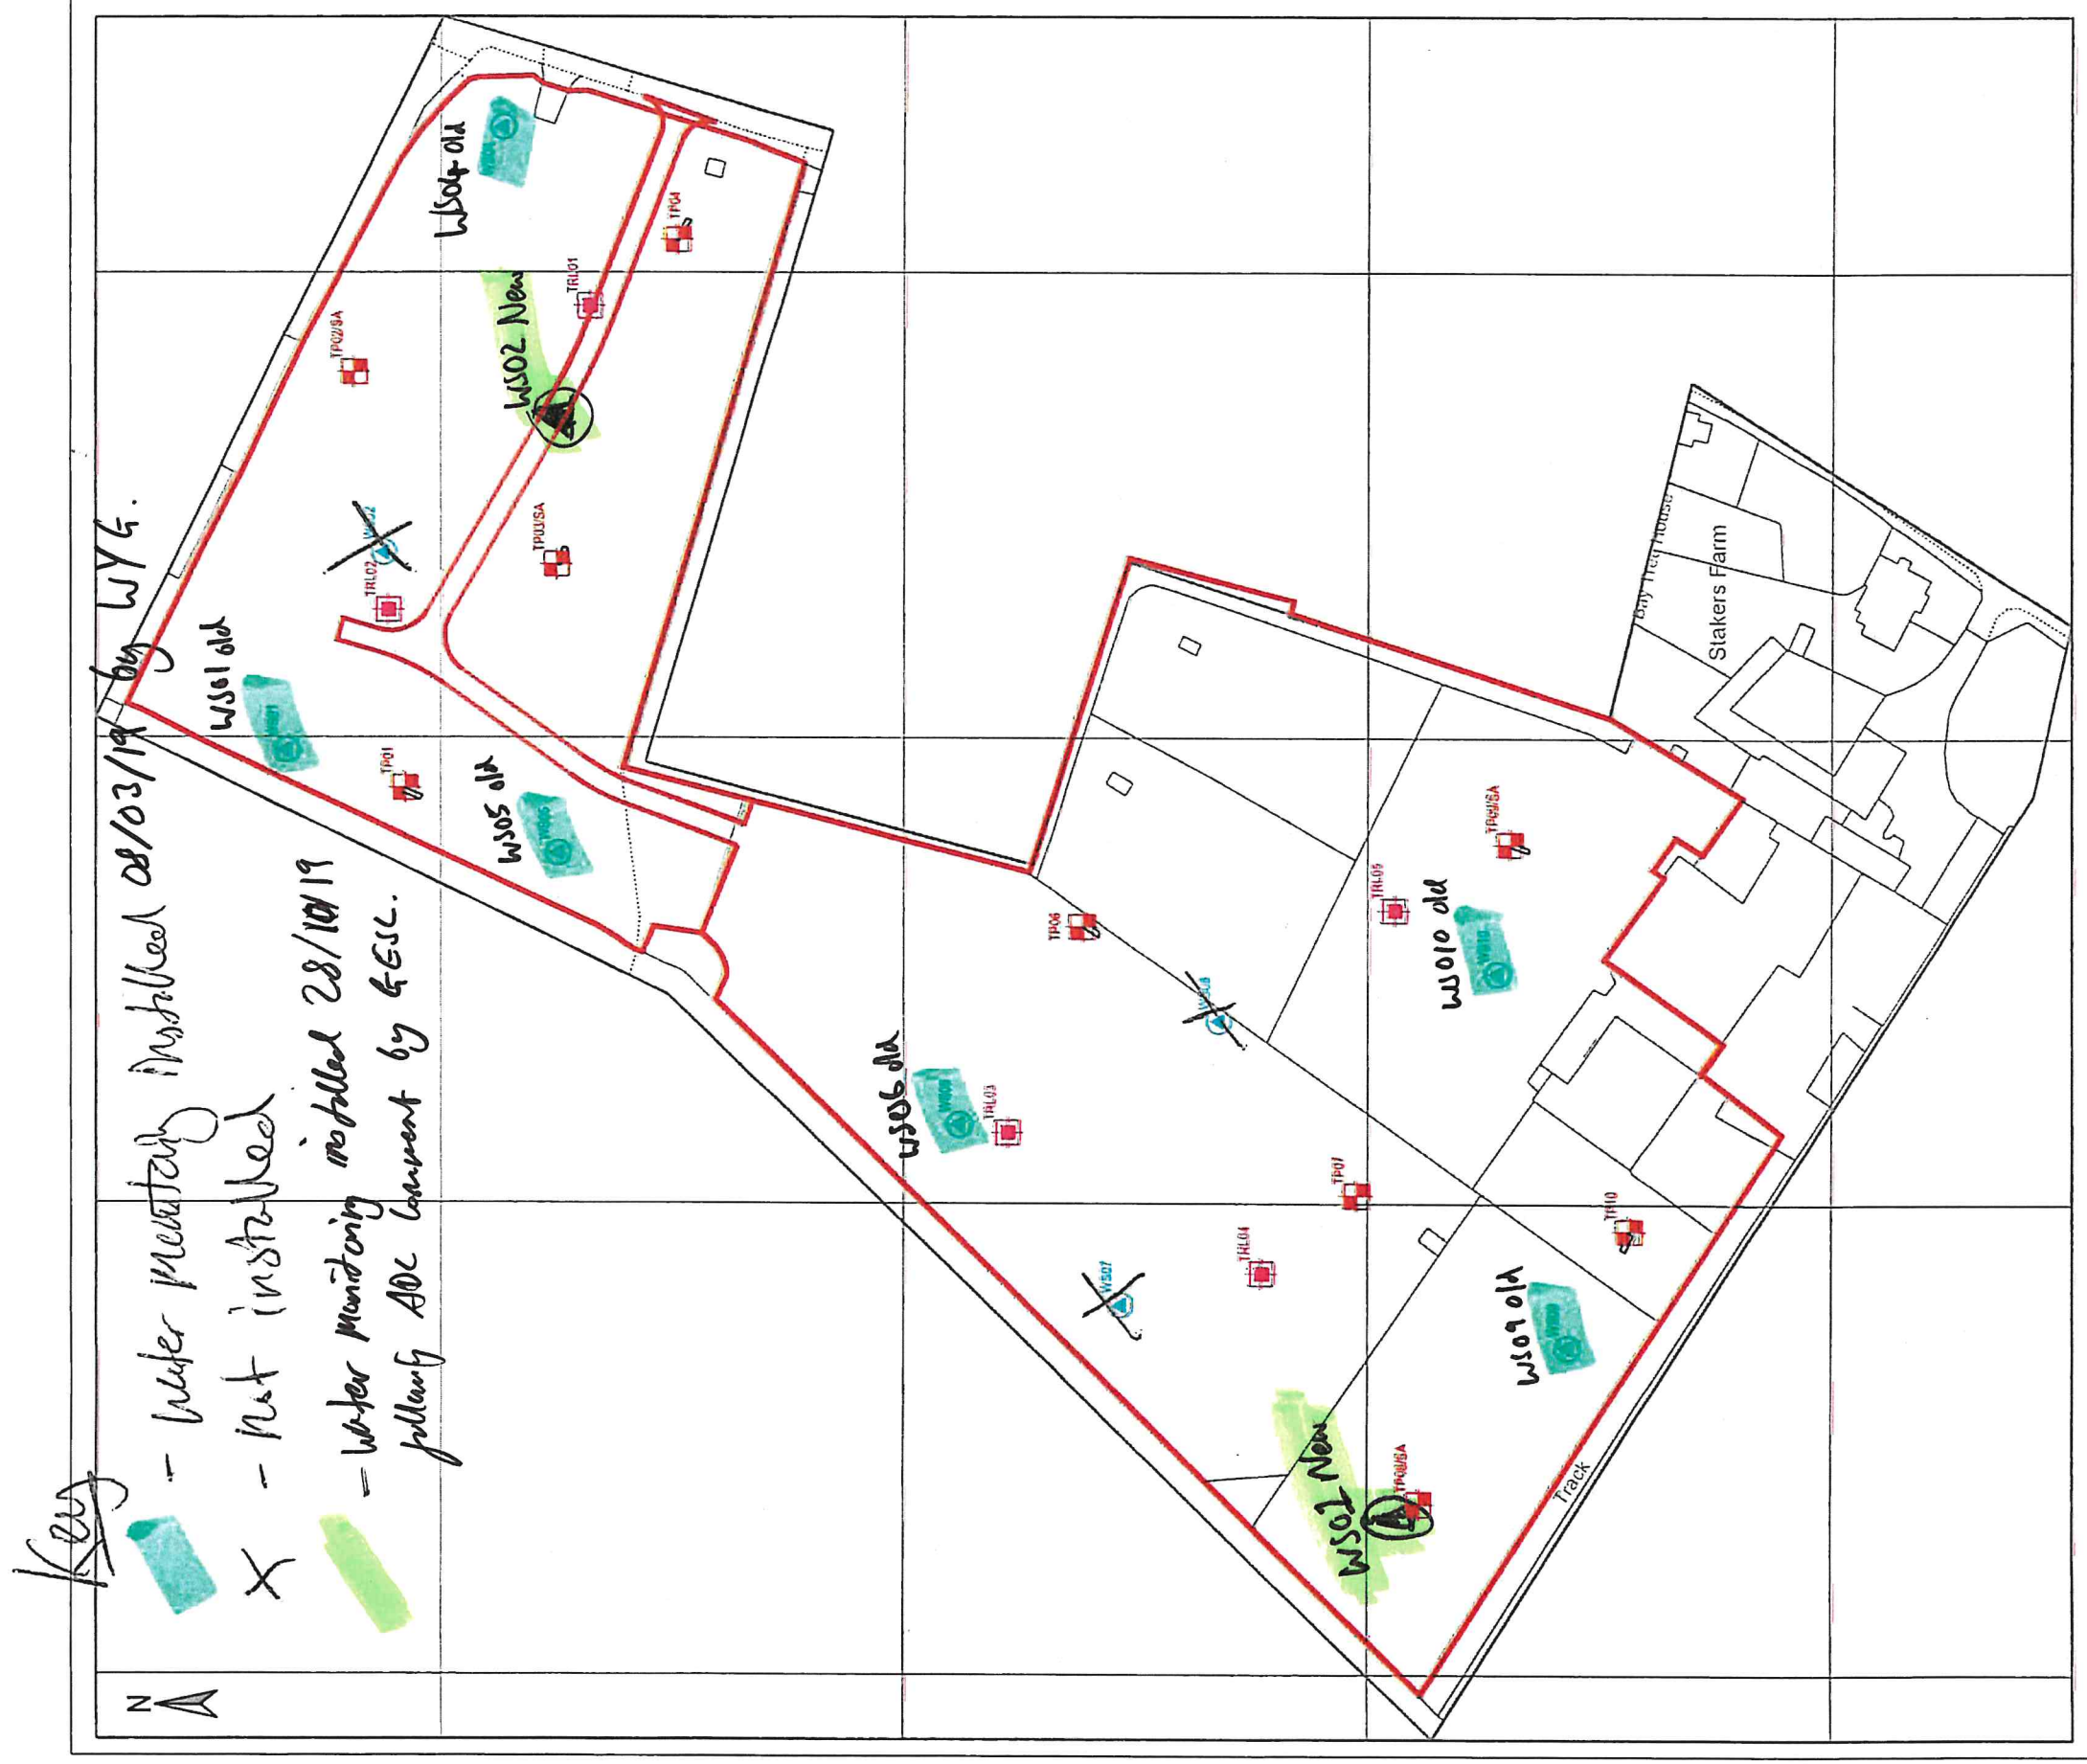

0 10 20 30 40 50 m
SCALE 1:1000

14/01/2020

[Signature]
COB

 5th FLOOR WINDOWLESS COURT 47 NEWPORT ROAD CARDIFF CF24 0AD TEL: +44 (0)29 2082 9200 FAX: +44 (0)29 2045 5321 e-mail: cardiff@wyg.com	Client:	DANDARA LTD (SOUTHERN)	Project:	LAND AT STAKERS FARM, NORTH END ROAD, YAPTON	Drawing Title:	SITE INVESTIGATION LAYOUT PLAN									
	Scale		1:1,000	Drawn	PP	Date	01.04.19	Checked	CA	Date	01.04.19	Approved		Date	
	Project No.		A112666	Office	CDH	Type	N	2	Drawing No.		Revision		00		
	© WYG Group Ltd.														