


CIVIL / STRUCTURAL DESIGN RISK MANAGEMENT

Abnormal or unusual residual risks associated with the design outcomes shown on this drawing are:-

RSK LDE LTD has followed its Design Risk Management process for Hazard Elimination and Risk reduction in developing the designs shown on this drawing.

Abnormal or unusual residual risks may be shown above where it is considered that such risk may not normally be expected by competent persons engaged on work of this nature or type.

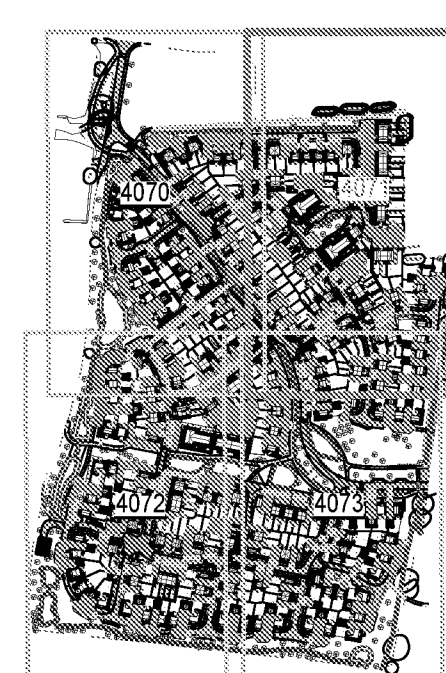

Key Plan

Legend

	Ramp
	Block Paving
	Porous Paving
	Tarmac Road
	Tarmac Vehicle Crossover
	Tarmac Footway
	Tarmac Private Footpath

All paths and patios to be 450 x 450mm concrete slabs.

H	24.01.2022	Amended to reflect planners comments regarding working of PRODN.	AM	AM	SM
G	11.10.2021	Amended to reflect the latest architects layout.	LN	MFP	SM
F	17.05.2021	Amended to reflect the latest architects layout.	MFP	SM	SM
E	15.01.2021	Amended to reflect the latest architects layout.	CPM	SM	SM
D	19.11.2020	Layout updated to latest planning layout. Areas changed shaded.	MFP	SM	SM
C	05.11.2020	Finishes updated to reflect comments in RSA	JC	SM	SM
B	14.08.2020	Finishes updated to latest architects information	MFP	SM	SM
A	13.07.2020	Issued to support reserved matters application.	EE	SM	
Rev.	Date	Amendment	Drawn	CHKD	Appd

LAND & DEVELOPMENT ENGINEERING LTD

18 Ringway Road
Hemel Hempstead
Hertfordshire
HP1 3BT
United Kingdom

Tel: +44 (0) 1462 432000
Fax: +44 (0) 1462 432060
Email: info@rsk.co.uk
Web: www.rsk.co.uk

Client

BARRATT
HOMES

DAVID
WILSON
HOMES

Project Title

**DROVE LANE
YAPTON**

Status

PRELIMINARY

Drawing Title

**SURFACE FINISHES
SHEET 2**

Drawn	Date	Checked	Date	Approved	Date
EE	13.07.2020	SM	13.07.2020		

Scale	Orig Size	Dimensions
1:250	A0	m

Project No.	Drawing File
133647	133647-RSK-PLN-1-4201-Surface Finishes.dwg

Drawing No.	Rev.
PLN_1_4201	H

0 2.5 7.5 10 12.5m

Scale 1:250