



from
**Southern
Water**

Planning and Development Services
Arun District Council
Arun Civic Centre
Maltravers Road
Littlehampton
West Sussex
BN17 5LF

Your ref
Y/168/21/DOC

Our ref
DSA000006429

Date
22/12/2021



Dear Sir/Madam,

Proposal: Approval of details reserved by condition imposed under reference Y/121/19/PL relating to Condition Nos 6 - hedgerow mitigation, 9 - pre-commencement site meeting, 12 - foul drainage, 13 - Construction & Environmental Management Plan, 14 - contamination and 15 - bat method statement/mitigation strategy.

Site: Y/168/21/DOC: - The Steddles North End Road, Yapton, BN18 0DT.

Thank you for your letter dated 08/12/2021.

Southern Water have no objections to discharge condition 12 relating to foul drainage.

Southern Water have no comments to make with regards to other conditions.

For further advice, please contact Southern Water, Southern House, Yeoman Road, Worthing, West Sussex, BN13 3NX

Website: southernwater.co.uk or by email at:

Your faithfully,


Growth Planning Team
Business Channels

southernwater.co.uk/developing-building/planning-your-development

Southern Water, Southern House, Yeoman Road, Worthing, West Sussex, BN13 3NX
southernwater.co.uk

Southern Water Services Ltd, Registered Office: Southern House, Yeoman Road, Worthing, West Sussex, BN13 3NX Registered in England No. 2366670

SOUTHERN WATER

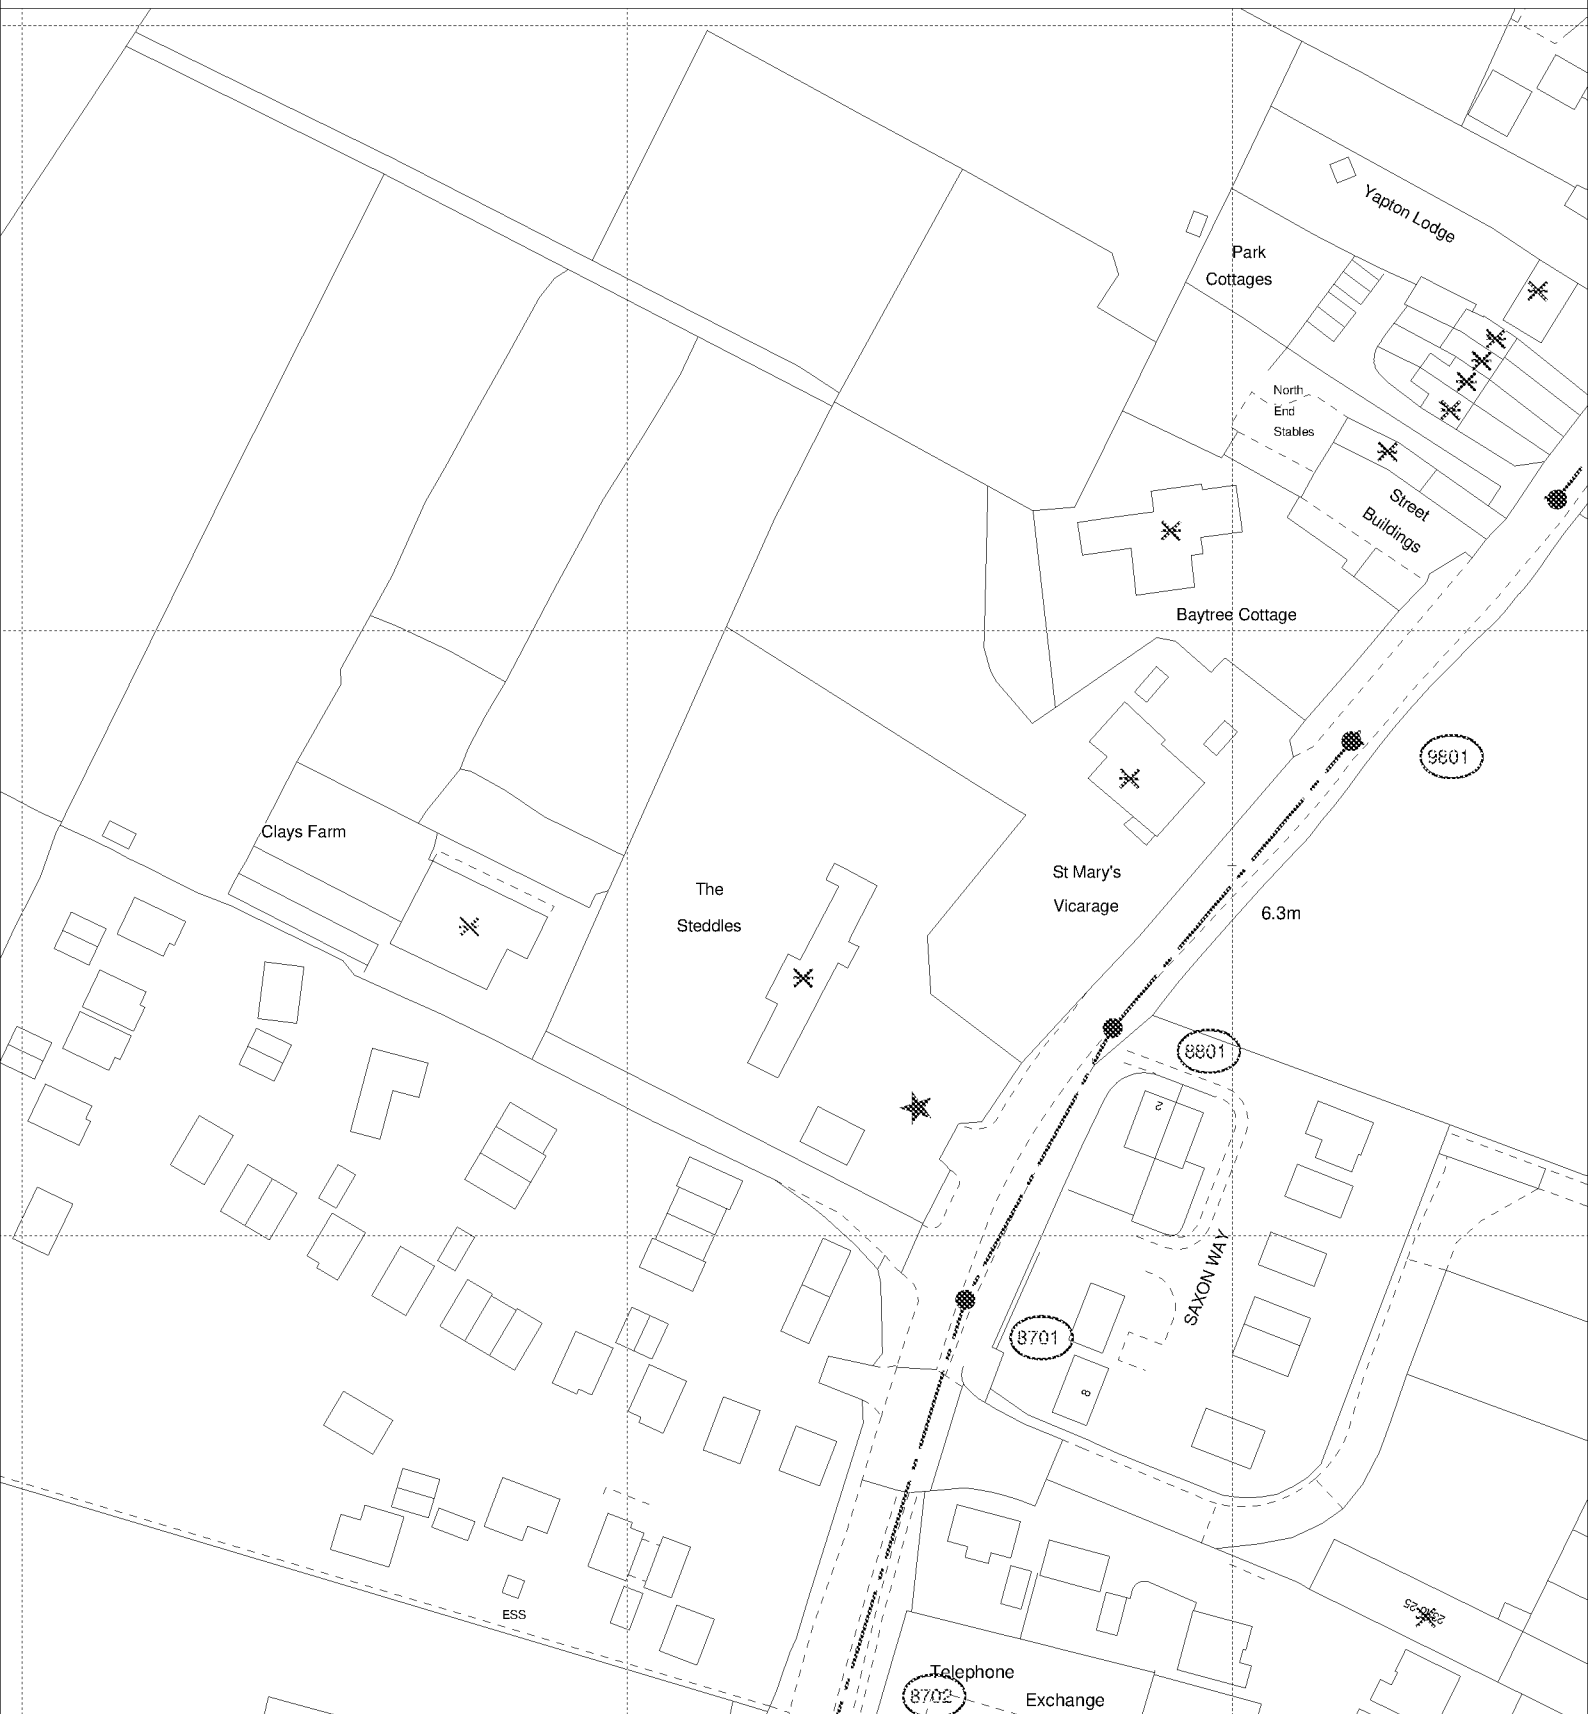

The positions of pipes shown on this plan are believed to be correct, but Southern Water Services Ltd accept no responsibility in the event of inaccuracy. The actual positions should be determined on site.

Based upon Ordnance Survey Digital Data with the permission of the controller of H.M.S.O. Crown Copyright Reserved Licence No. WU 298530

O.S. REF: SU9703NE

Scale: 1:1250

Screen Print

WARNING: BAC pipes are constructed of Bonded Asbestos Cement

WARNING: Unknown (UNK) materials may include Bonded Asbestos Cement

ARUN DISTRICT COUNCIL Y/168/21/DOC



Printed By: sheetyv

Date: 21-12-2021

Southern Water MapGuide Browser

Requested By: