
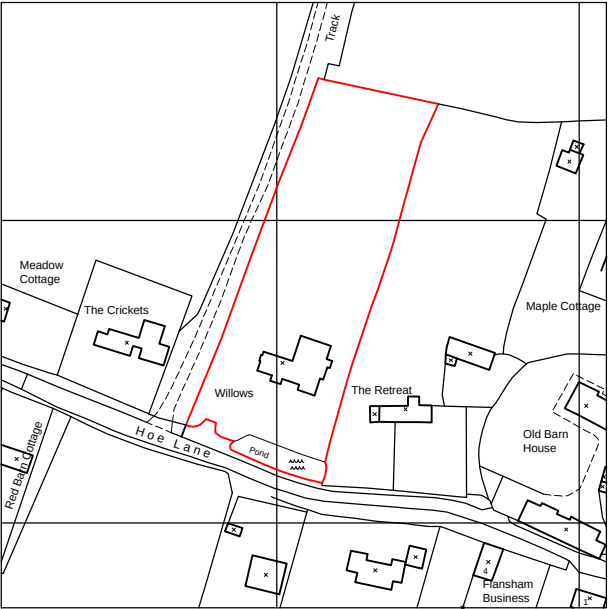


This drawing and its contents are the strict copyright of Architectura Design. No reproduction without permission. Do not scale. Written dimensions to be used where given. All dimensions and details to be checked on site. FOR PLANNING PURPOSES ONLY

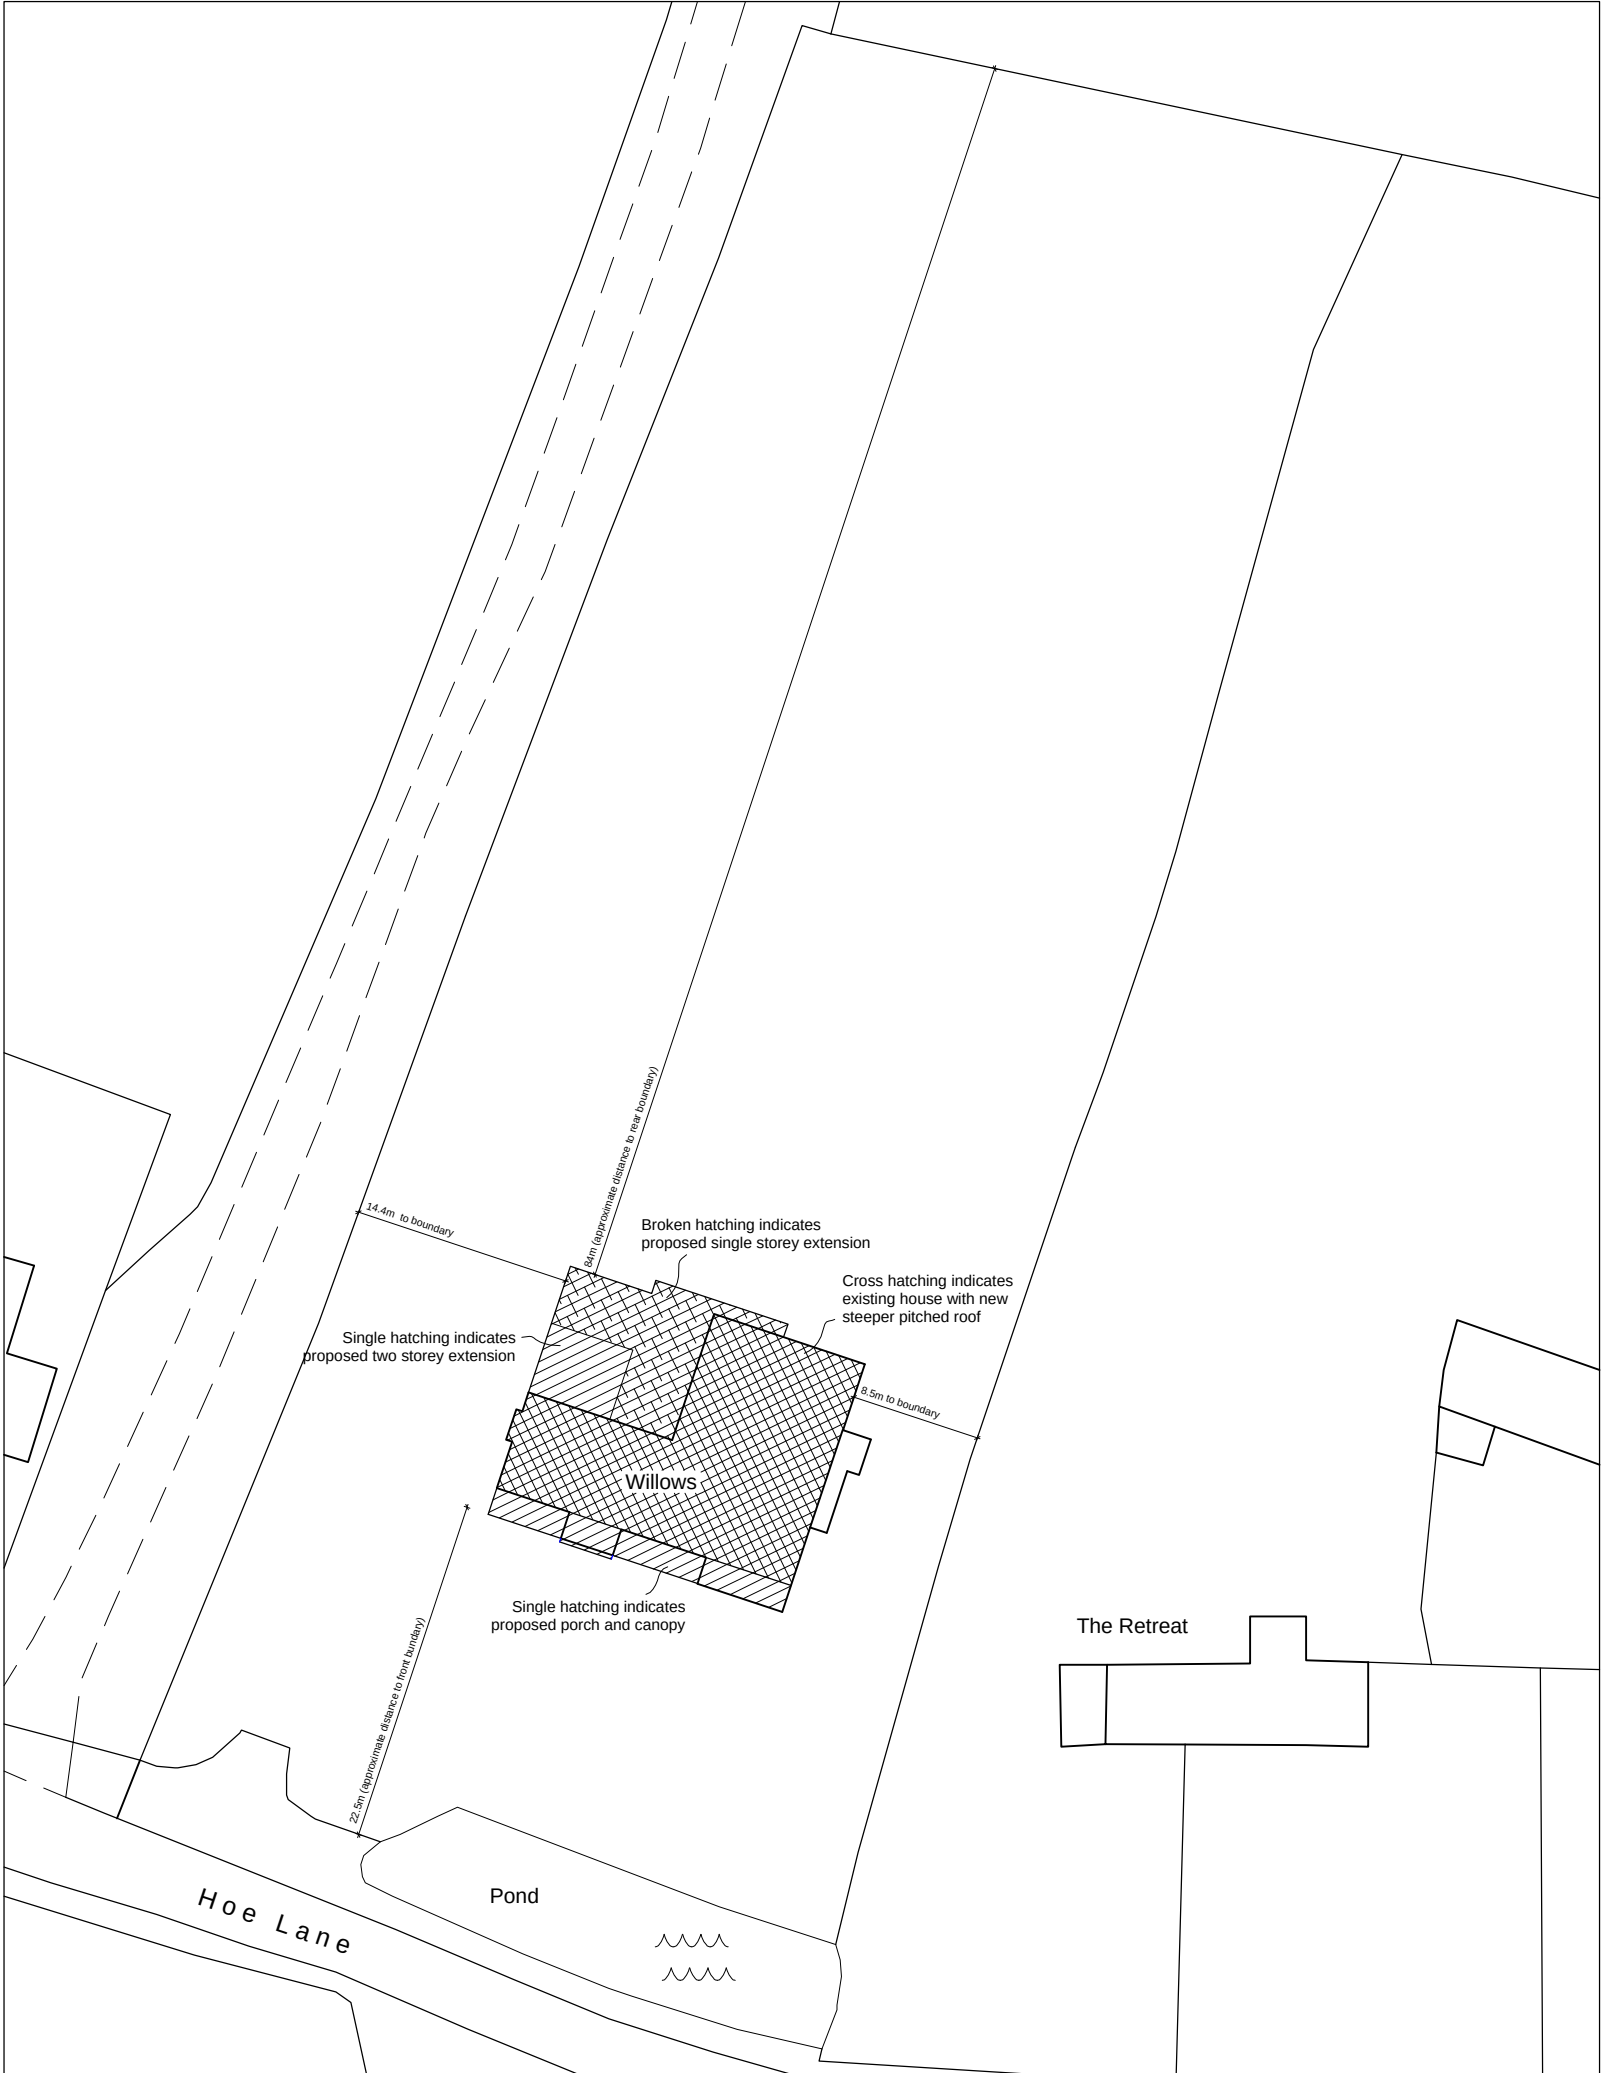

Architectura
Architectural Design & Drawing Service

Proposed Extension & Alterations
at Willows, Hoe Lane, Flansham
for Mr and Mrs R Lyles

Drawing P06 January 2015 Scale 1:500 / 1:2500
Planning Drawing - Block Plan & Location Plan

