
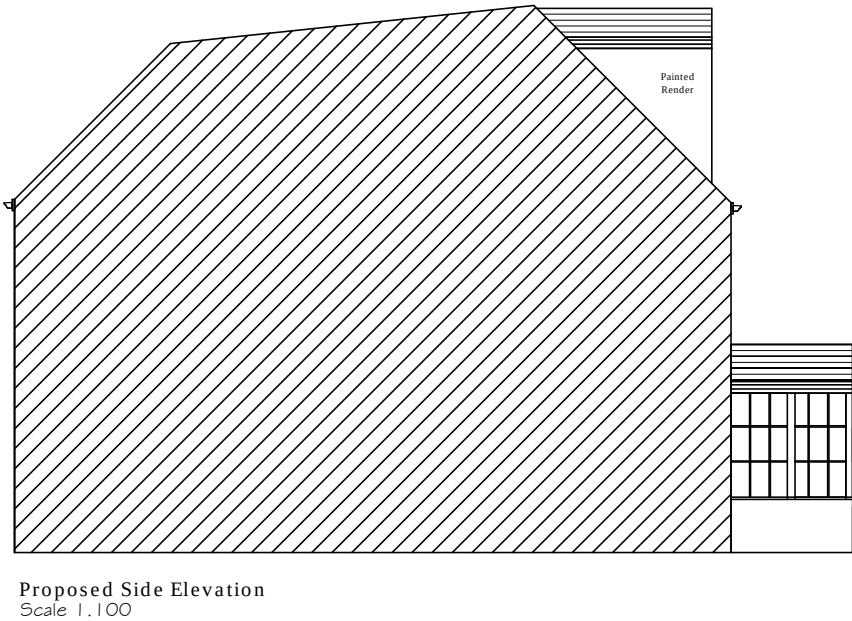
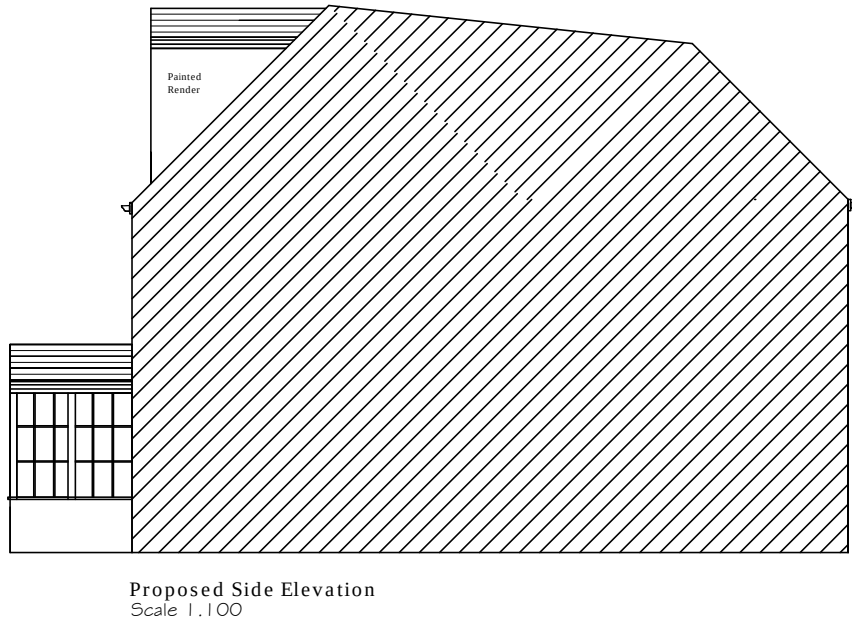
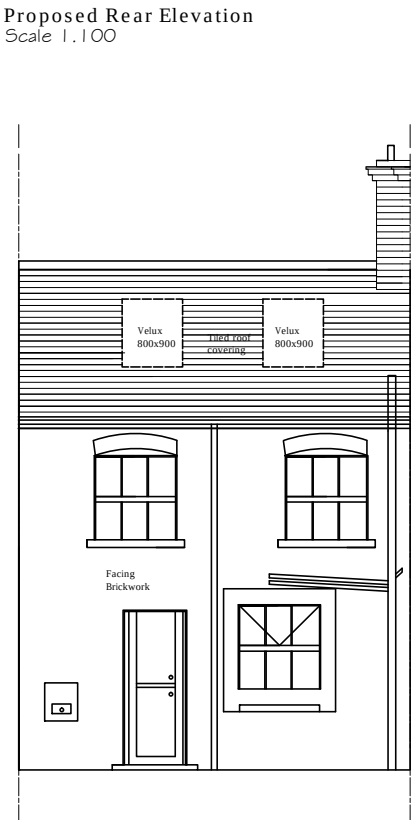
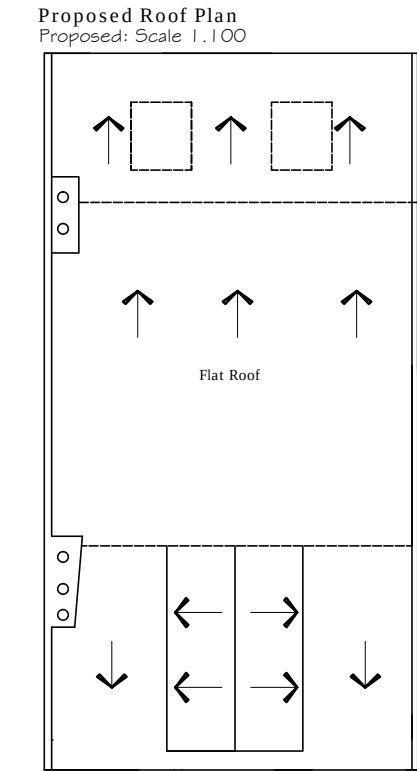
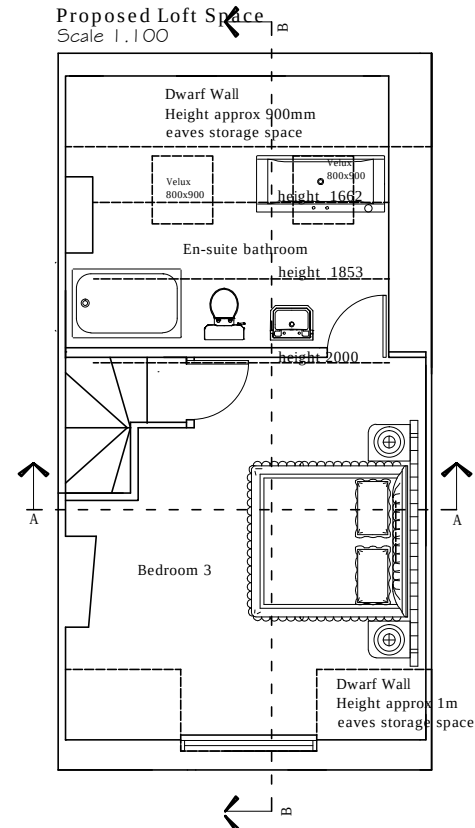
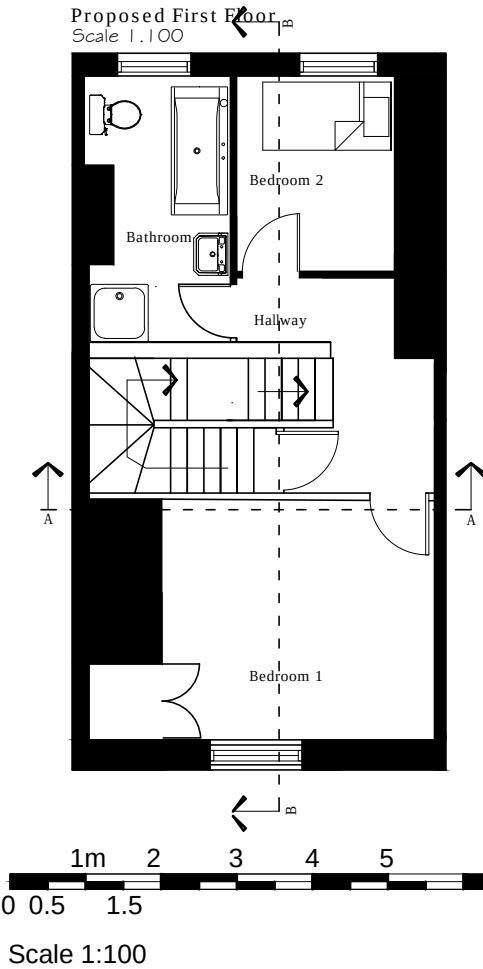


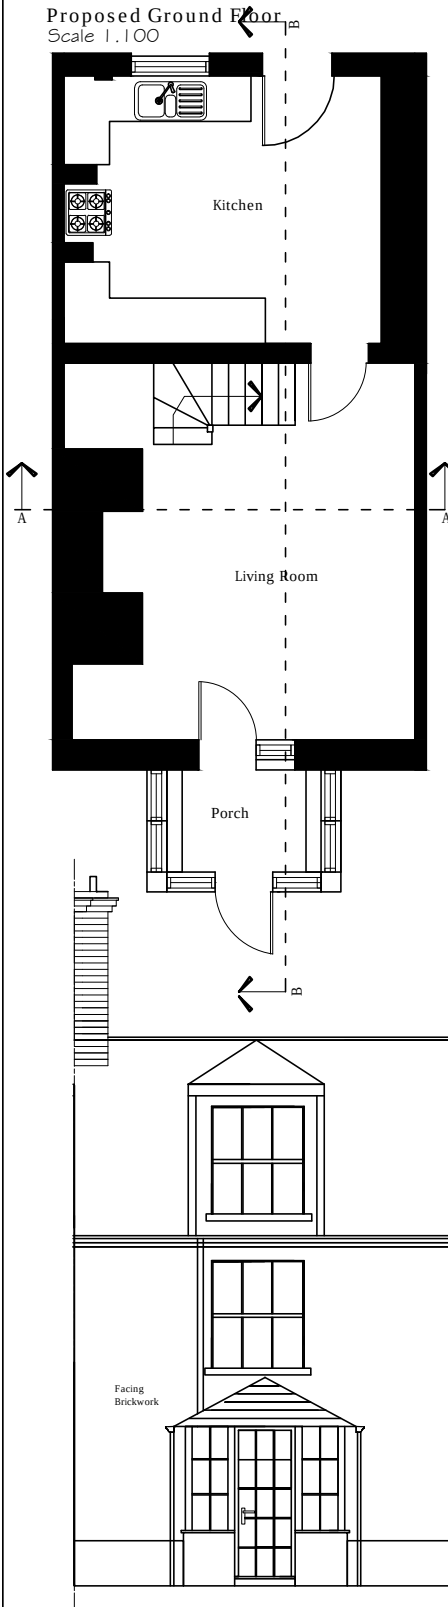

Rev		DESIGN STAGE Planning Application	DRAFT	Drawing Title Plans and Elevations As proposed		Client Mr & Mrs Taylor		stuart radley associates Chartered Building Surveyors  RICS Unit 5 Tungsten Building, George Street Portslade, Brighton BN41 1RA Tel. 01273 420606 Fax. 01273 420707 e-mail. info@stuartradleyassociates.co.uk
				Scale 1:100	Paper size A3	Job Title 2 Lilac Cottages, Church Lane, Yapton Proposed Loft Conversion with Dormer		
				Drawn by MT	Date Jan 2022			
				Drawing No. Yap/02	Rev. A			
			Status					