


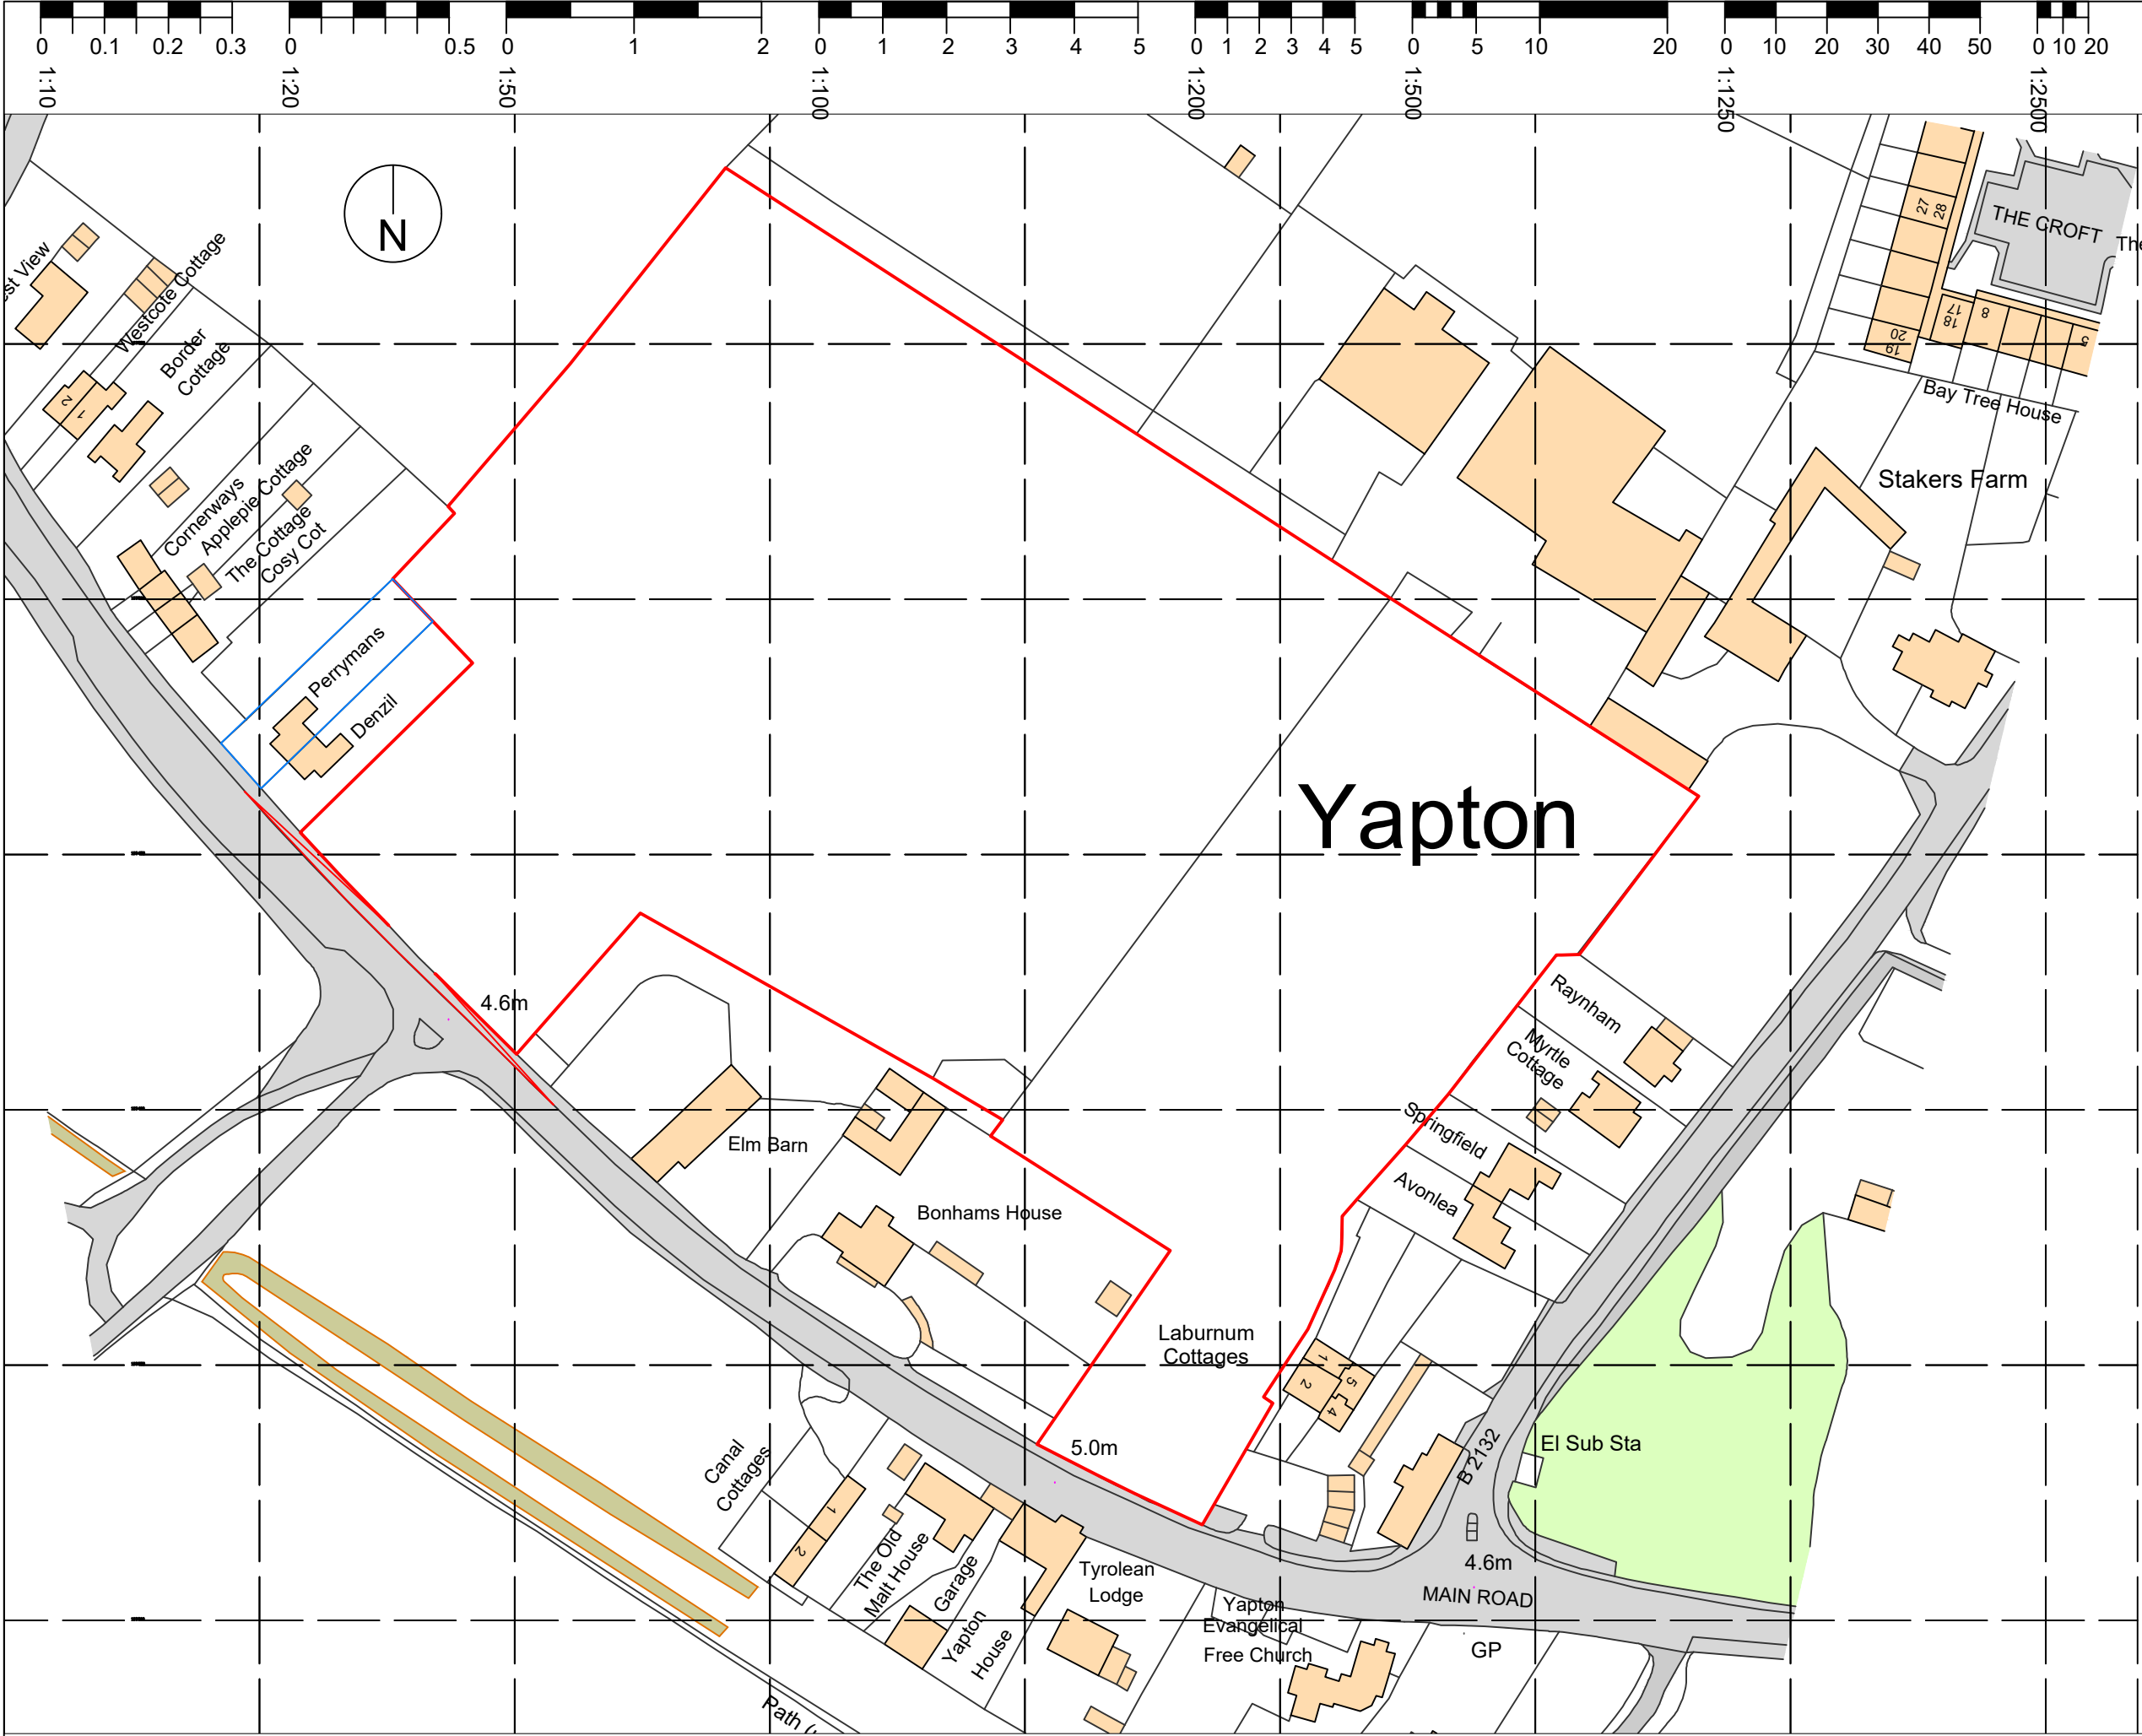

THIS DRAWING IS COPYRIGHT © Western Design Ltd 2016

REPRODUCING THESE DRAWINGS BY PRINTING OR COPYING MAY LEAD TO ERRORS. PLEASE REFER TO SCALE BAR. DO NOT SCALE OFF THESE DRAWINGS FOR CONSTRUCTION PURPOSES. IF ANY DISCREPANCIES ARE FOUND, PLEASE CONTACT WESTERN DESIGN ARCHITECTS IMMEDIATELY.

DESIGNERS RISK ASSESSMENT- HEALTH AND SAFETY THE CONSTRUCTION (DESIGN AND MANAGEMENT) REGULATIONS 2015

Where appropriate, for significant hazards specific to the project please refer to drawing CDM01

REV.	DETAILS	BY	CKD	DATE
------	---------	----	-----	------

WDA
westerndesignarchitects.com

Western Design Architects
12 The Granary, Hinton Business Park, Tarrant Hinton, Dorset, DT11 8JF
T:01258 830675 E:info@westerndesign.co.uk

CLIENT

Seaward Properties

PROJECT

Bonhams Field, Yapton

DRAWING TITLE

Site Location Plan

DATE	21.12.2016	DRAWN BY	MJW	CHECKED BY	-
------	------------	----------	-----	------------	---

SCALE	1:1250@A3	JOB NO.	1617002
-------	-----------	---------	---------

DRAWING NO.	SK04	REVISION	C
-------------	------	----------	---

PLANNING