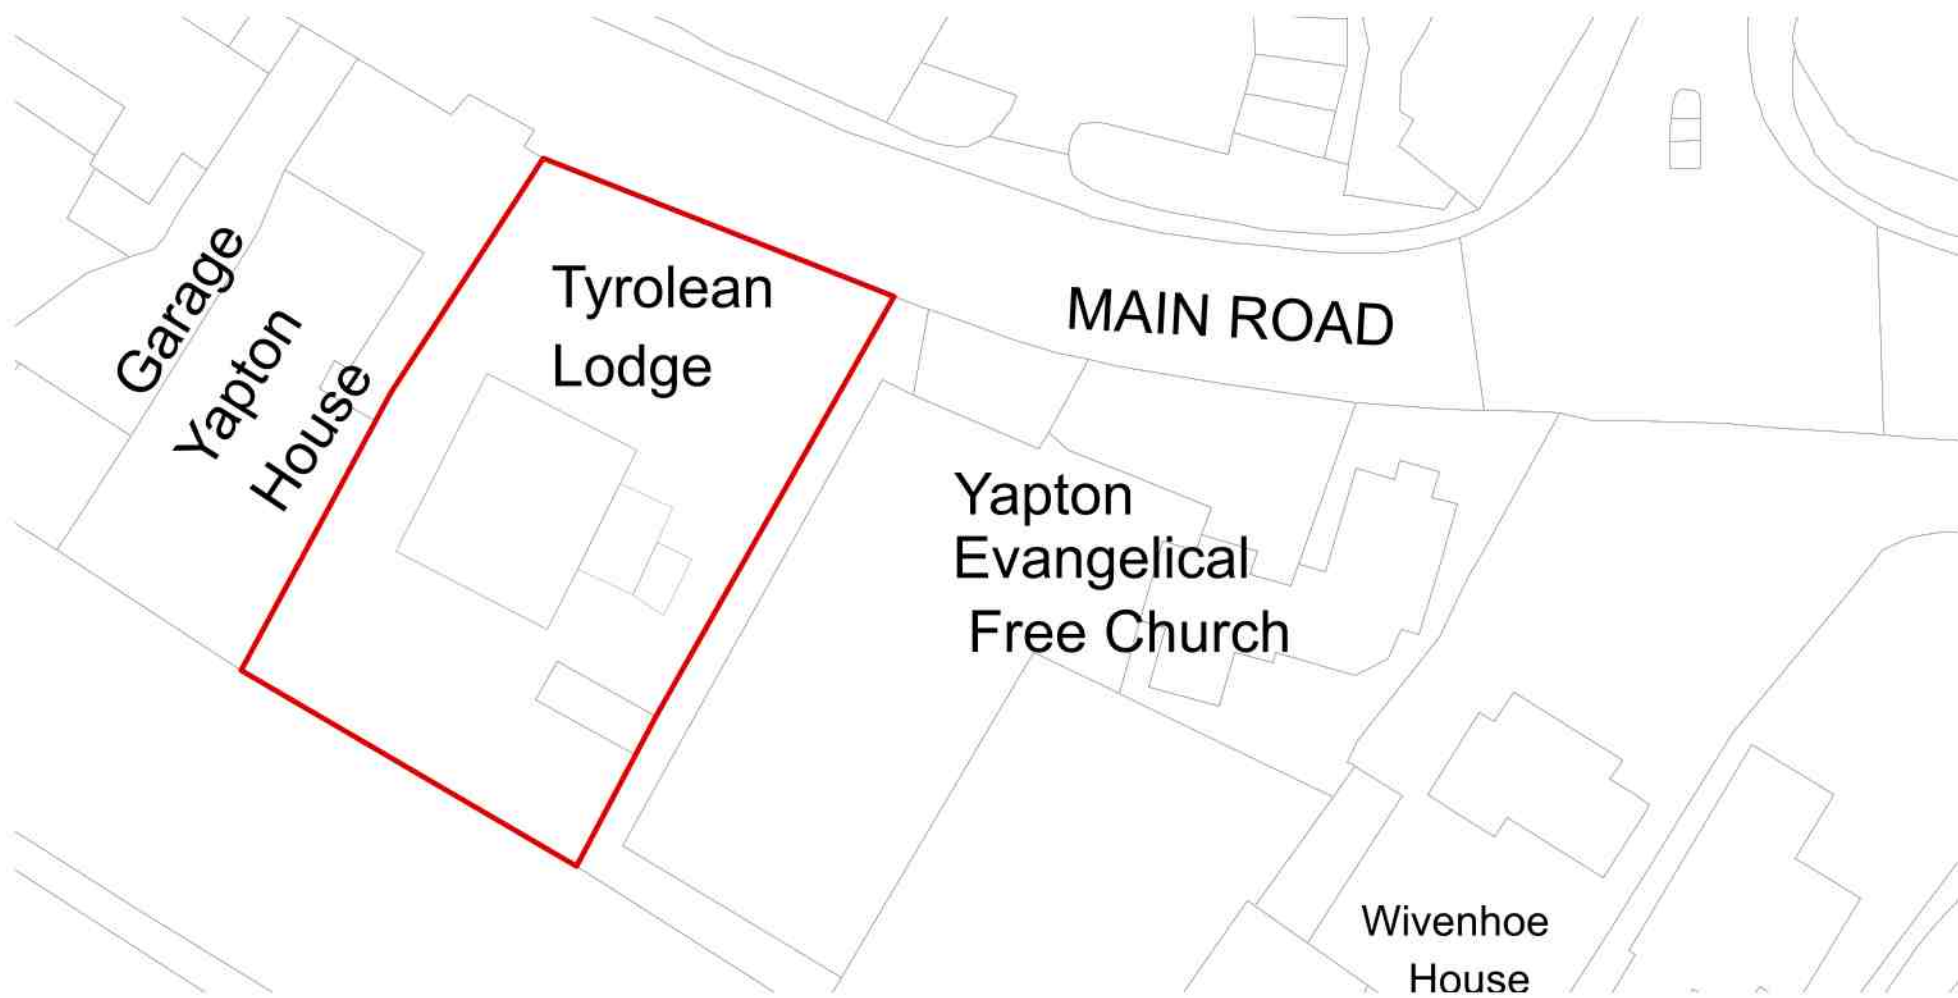


APPLICATION BOUNDARY

LEVELS ARE GIVEN IN METRES ABOVE ORDNANCE SURVEY DATUM

STATUS: FOR PLANNING
SCALE: 1:500 & 1:200 @A1

DATE: DECEMBER 2021

DRAWING NO: 0004_100_A
TITLE: SITE LOCATION PLAN & BLOCK (ROOF) PLAN

PROJECT: TYROLEAN LODGE, YAPTON. BN18 0EA