


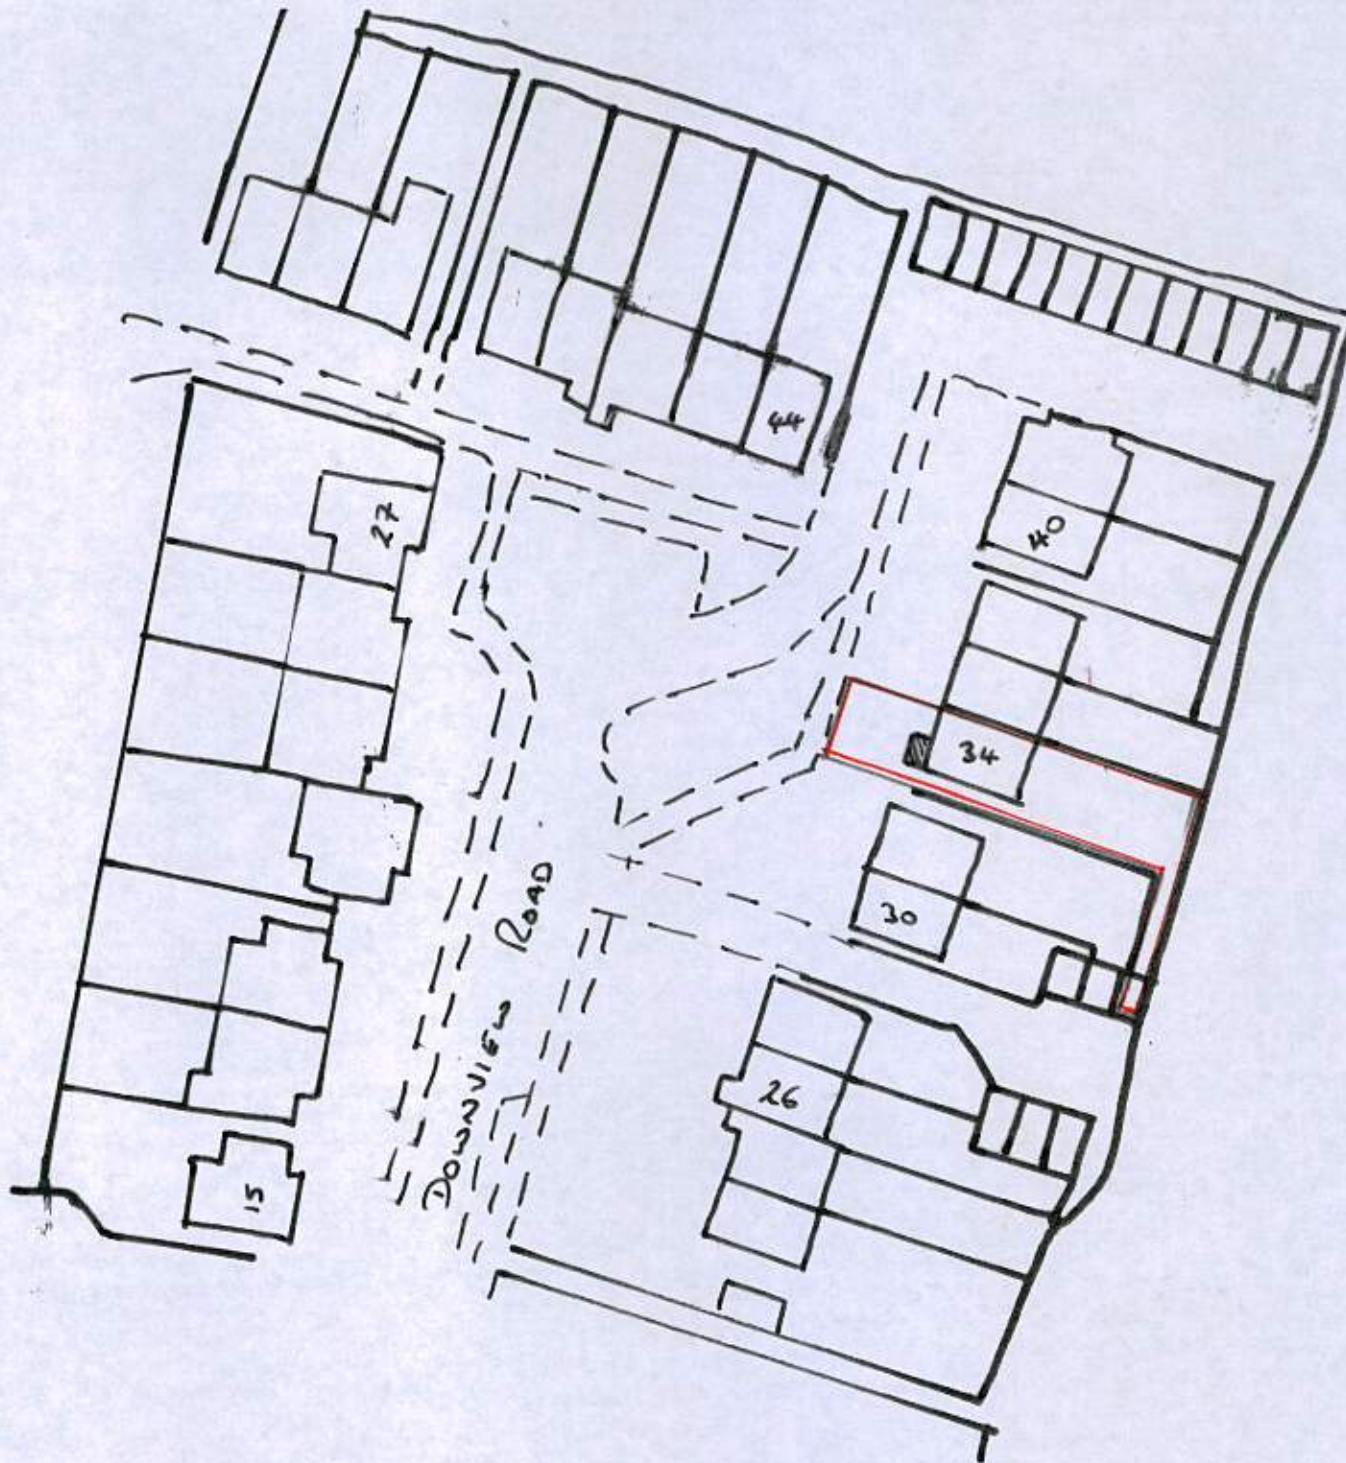

|                                  |        |
|----------------------------------|--------|
| PORCH EXTENSION                  |        |
| 34 Downview Rd TAPTON            |        |
| Draw No. 1                       | 1:1250 |
| ARUN DISTRICT COUNCIL Y/17/17/HH |        |