


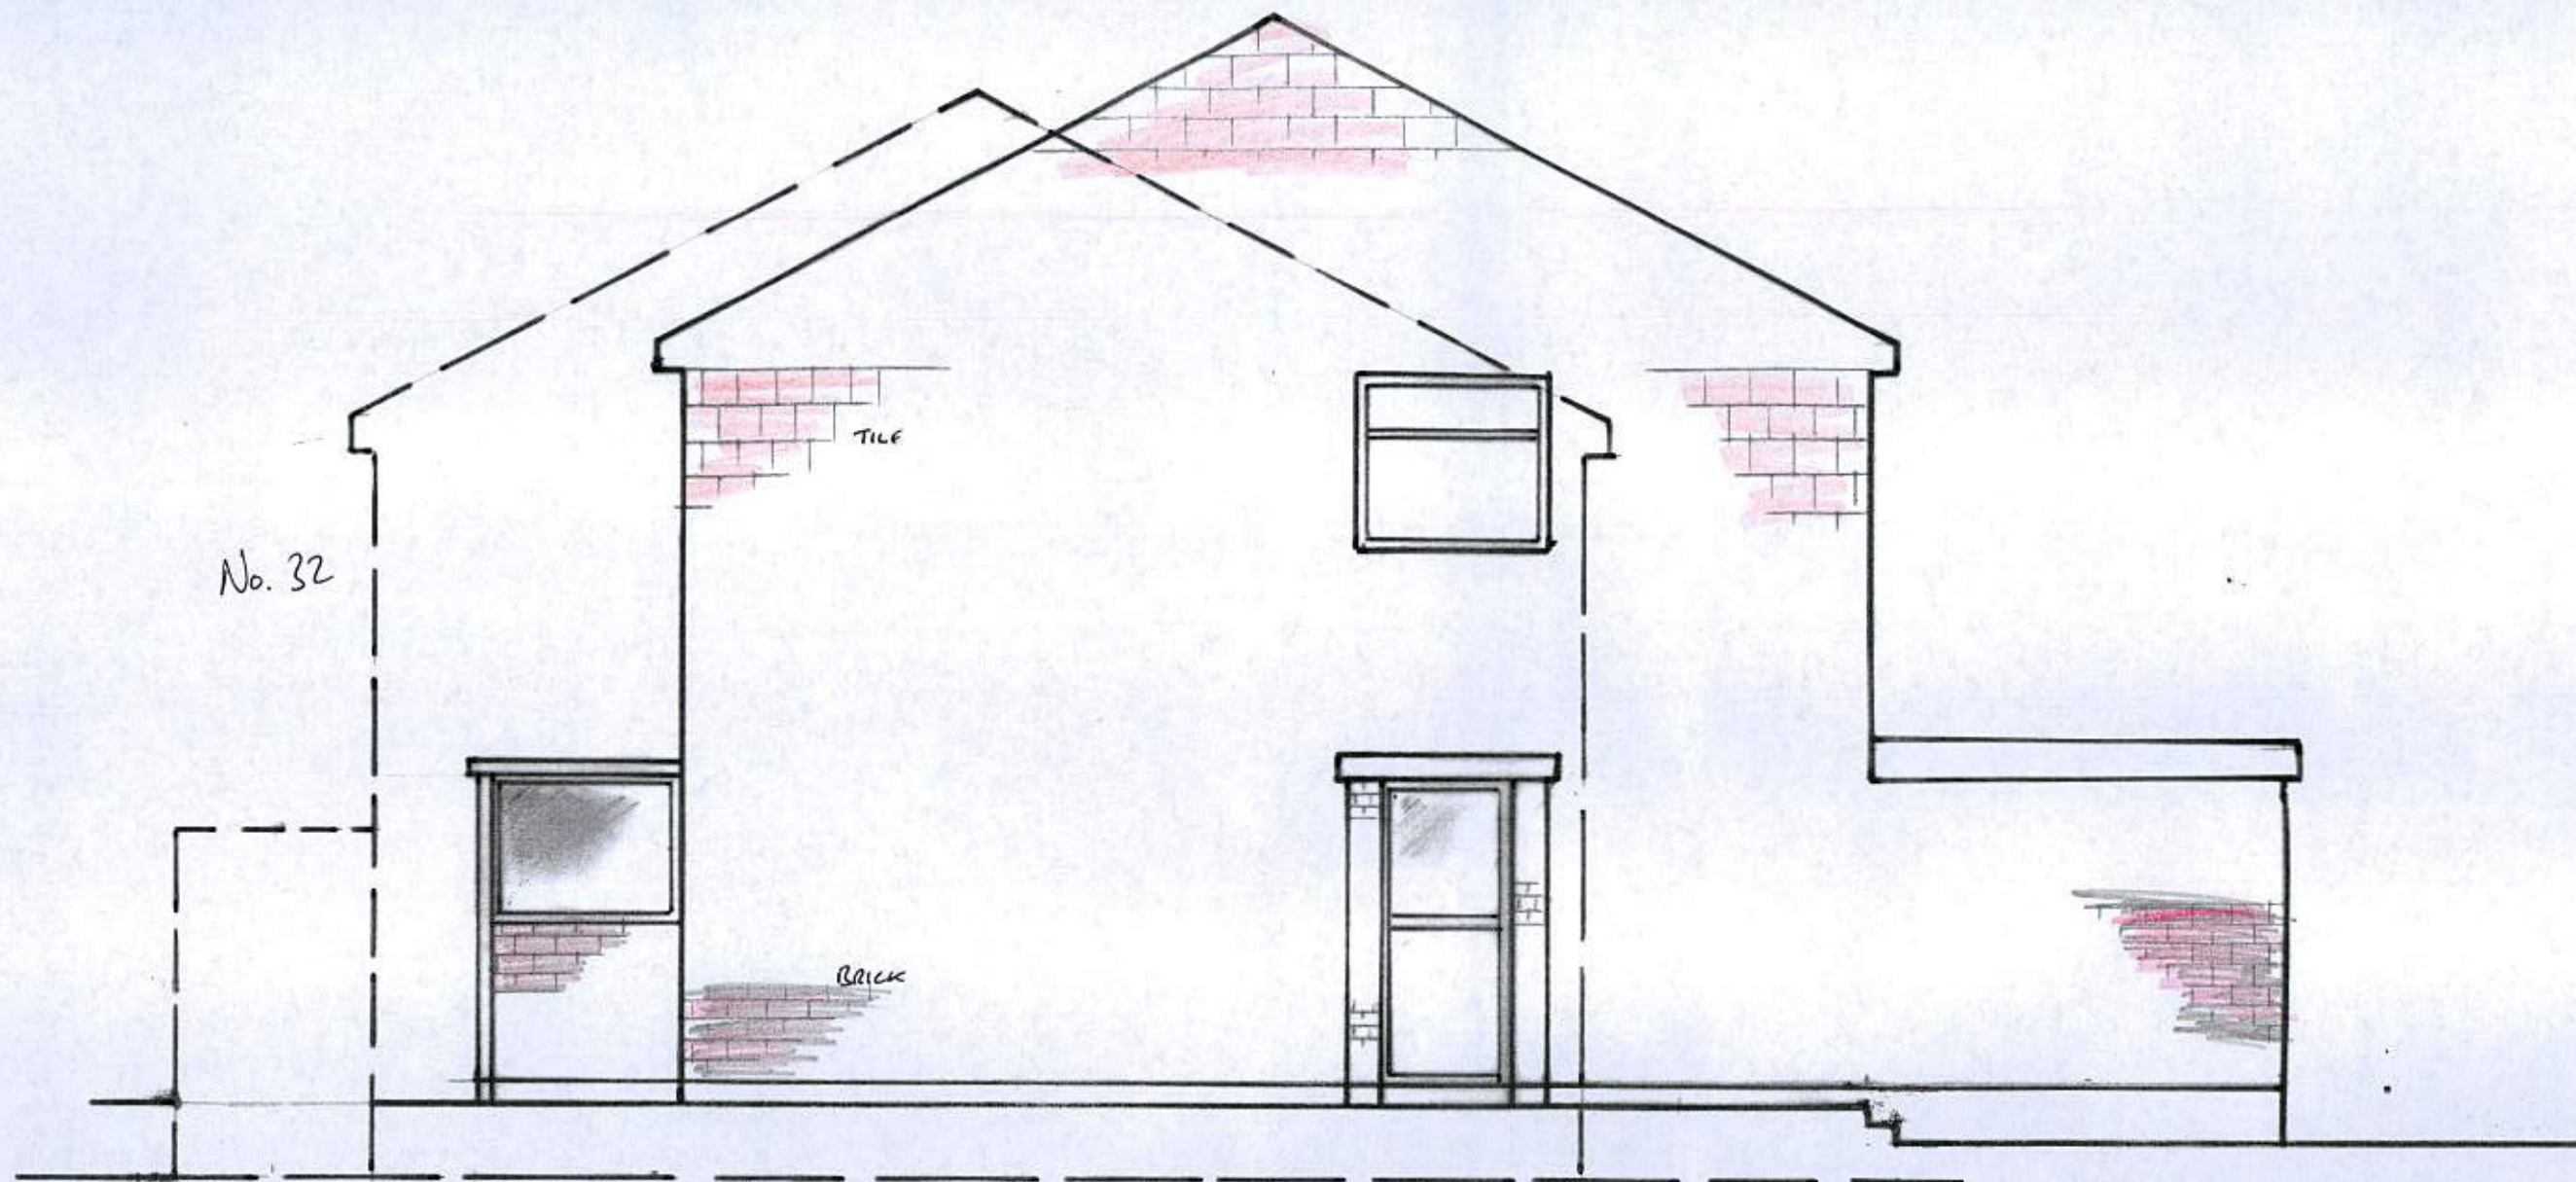

SIDE ELEVATION
"EXISTING"

PORCH EXTENSION	
34 DOWNVIEW RD YAPTON	
Draw No. 3	1:50