



BOUNDARY

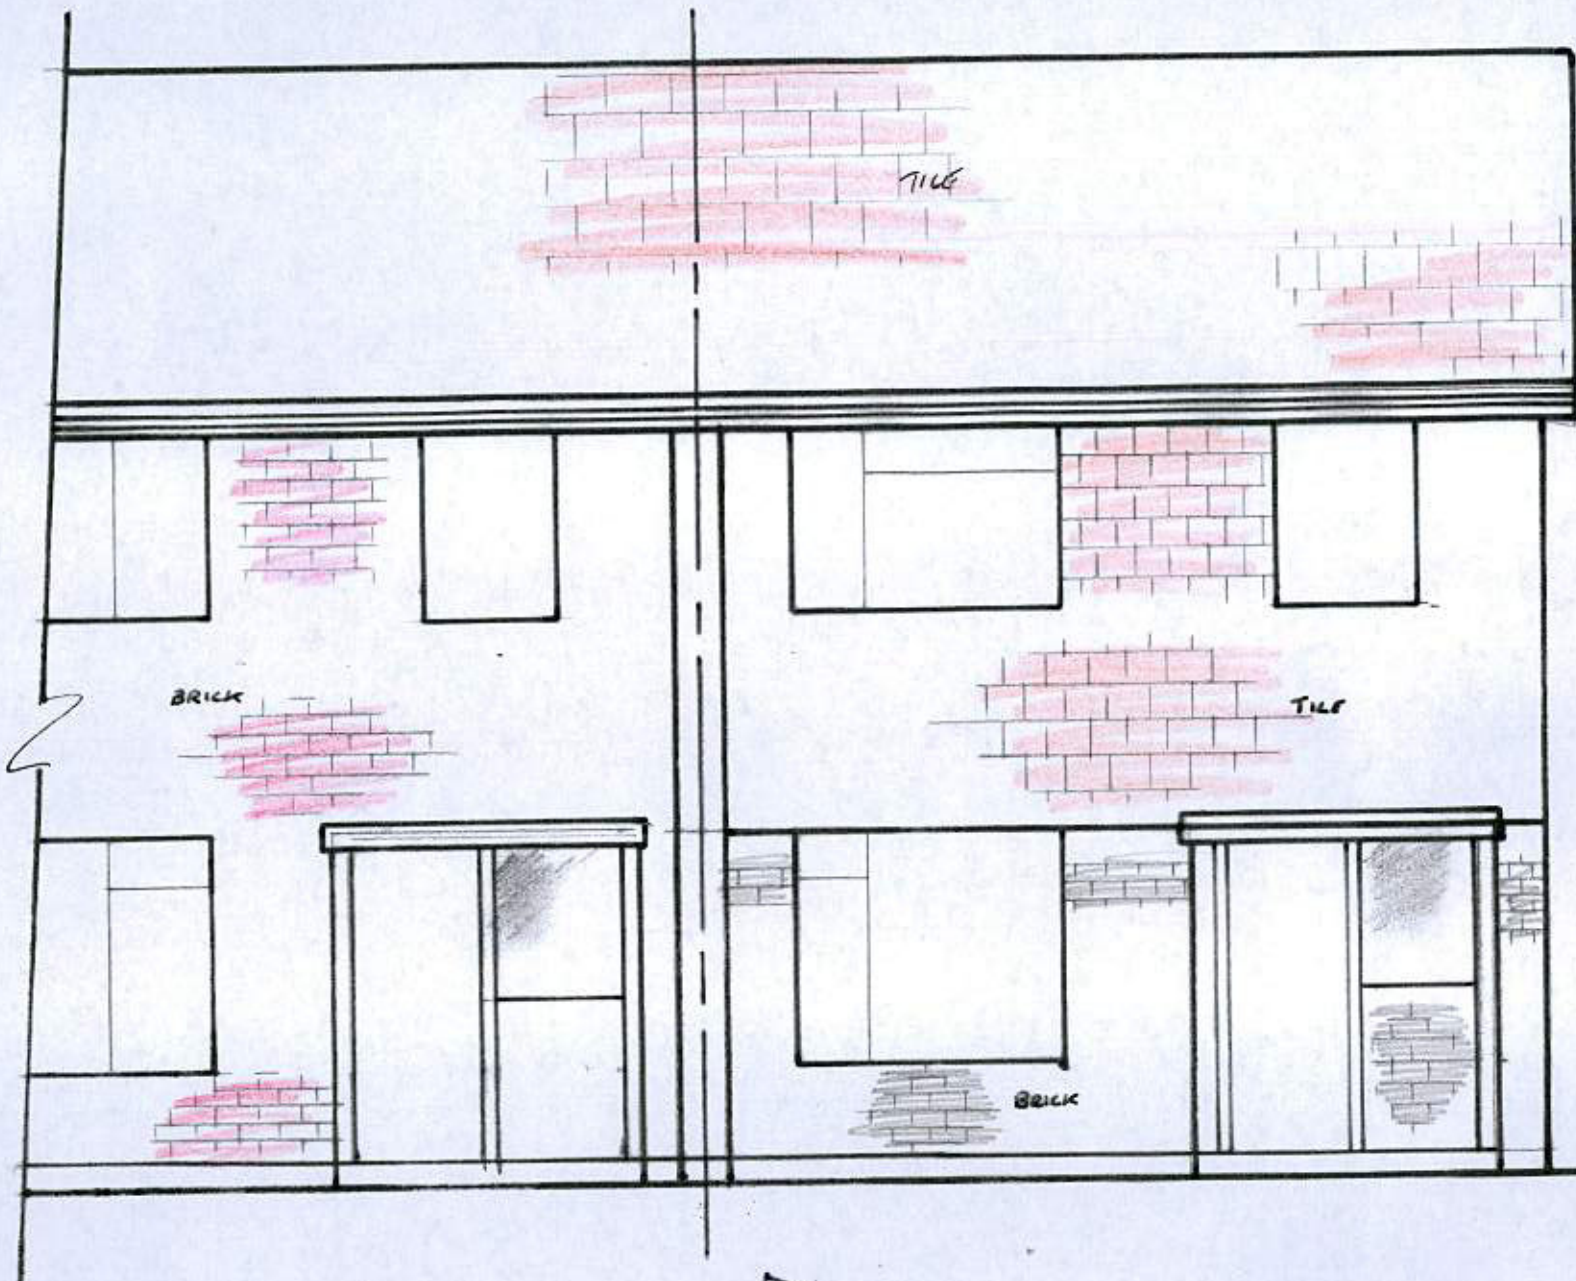

FRONT ELEVATION
'EXISTING'

SITE PLAN

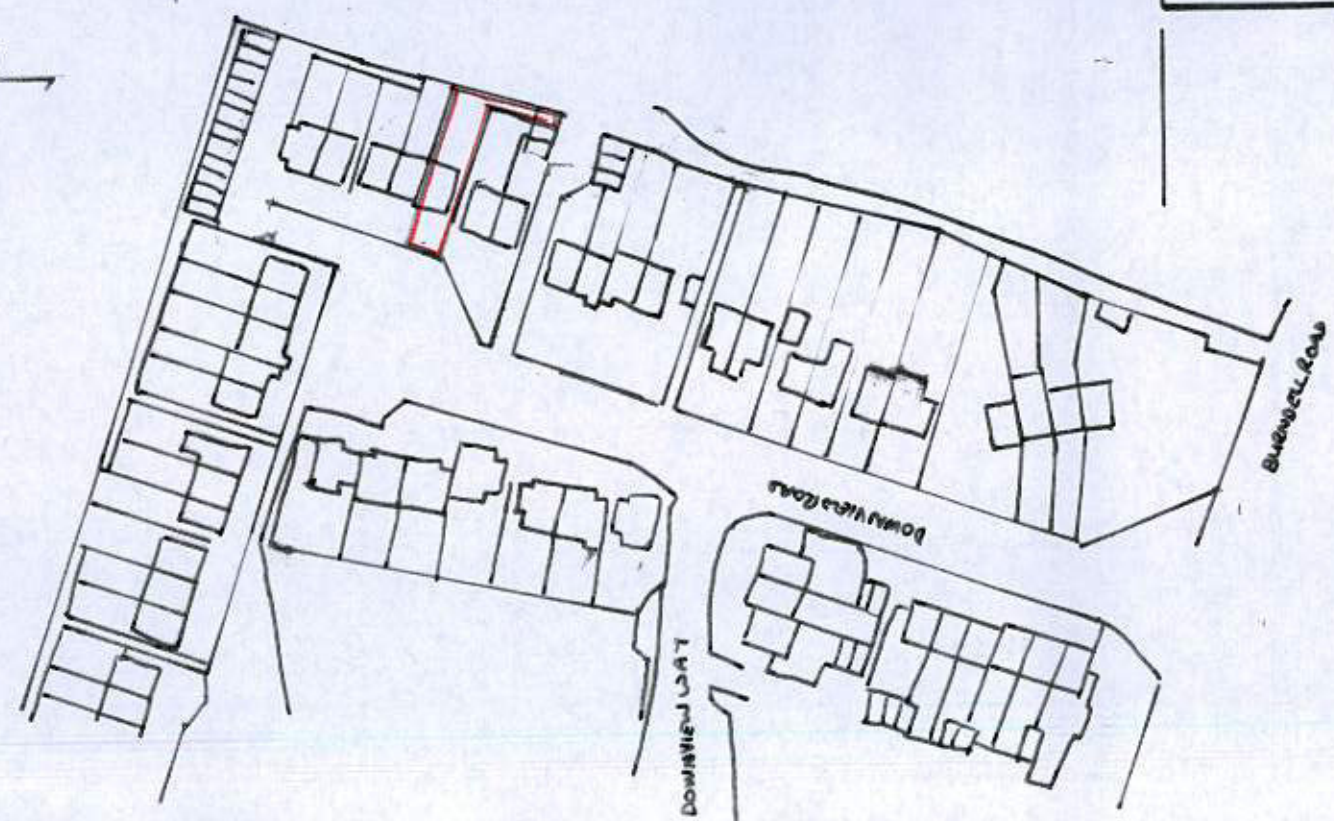

PORCH EXTENSION 34 Downview Rd TAPTON	
Draw No. 2	1:50