


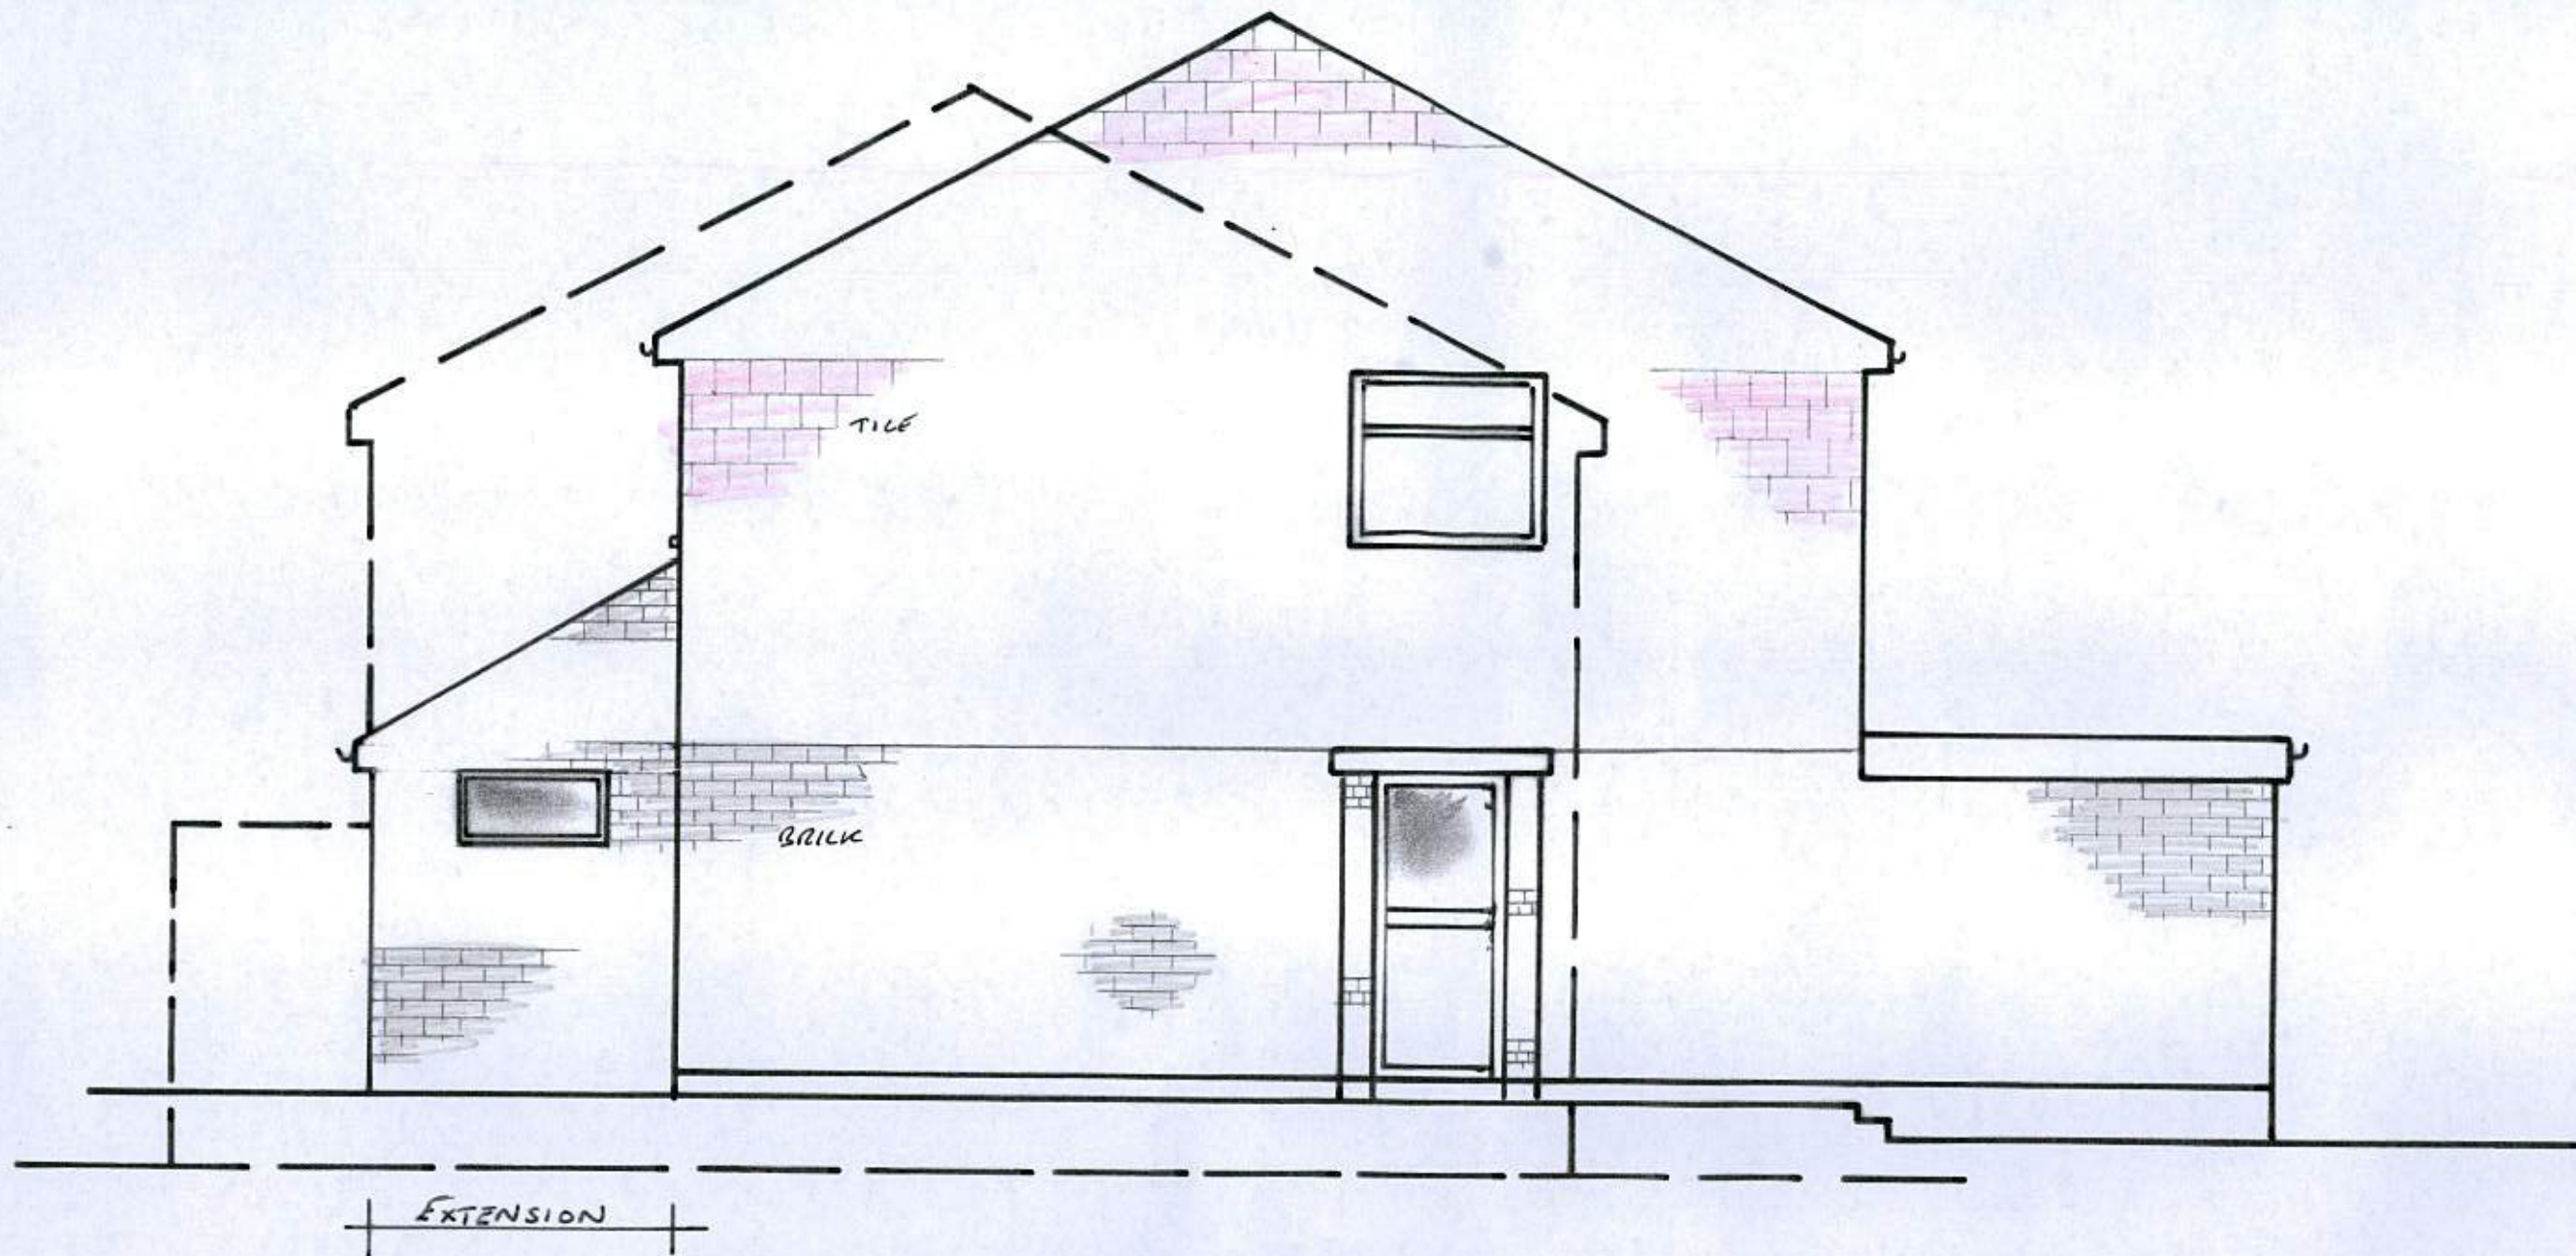

PROPOSED SIDE ELEVATION

PORCH EXTENSION	
34 DOWNVIEW RD TAPTON	
DRW No. 7	1:50