



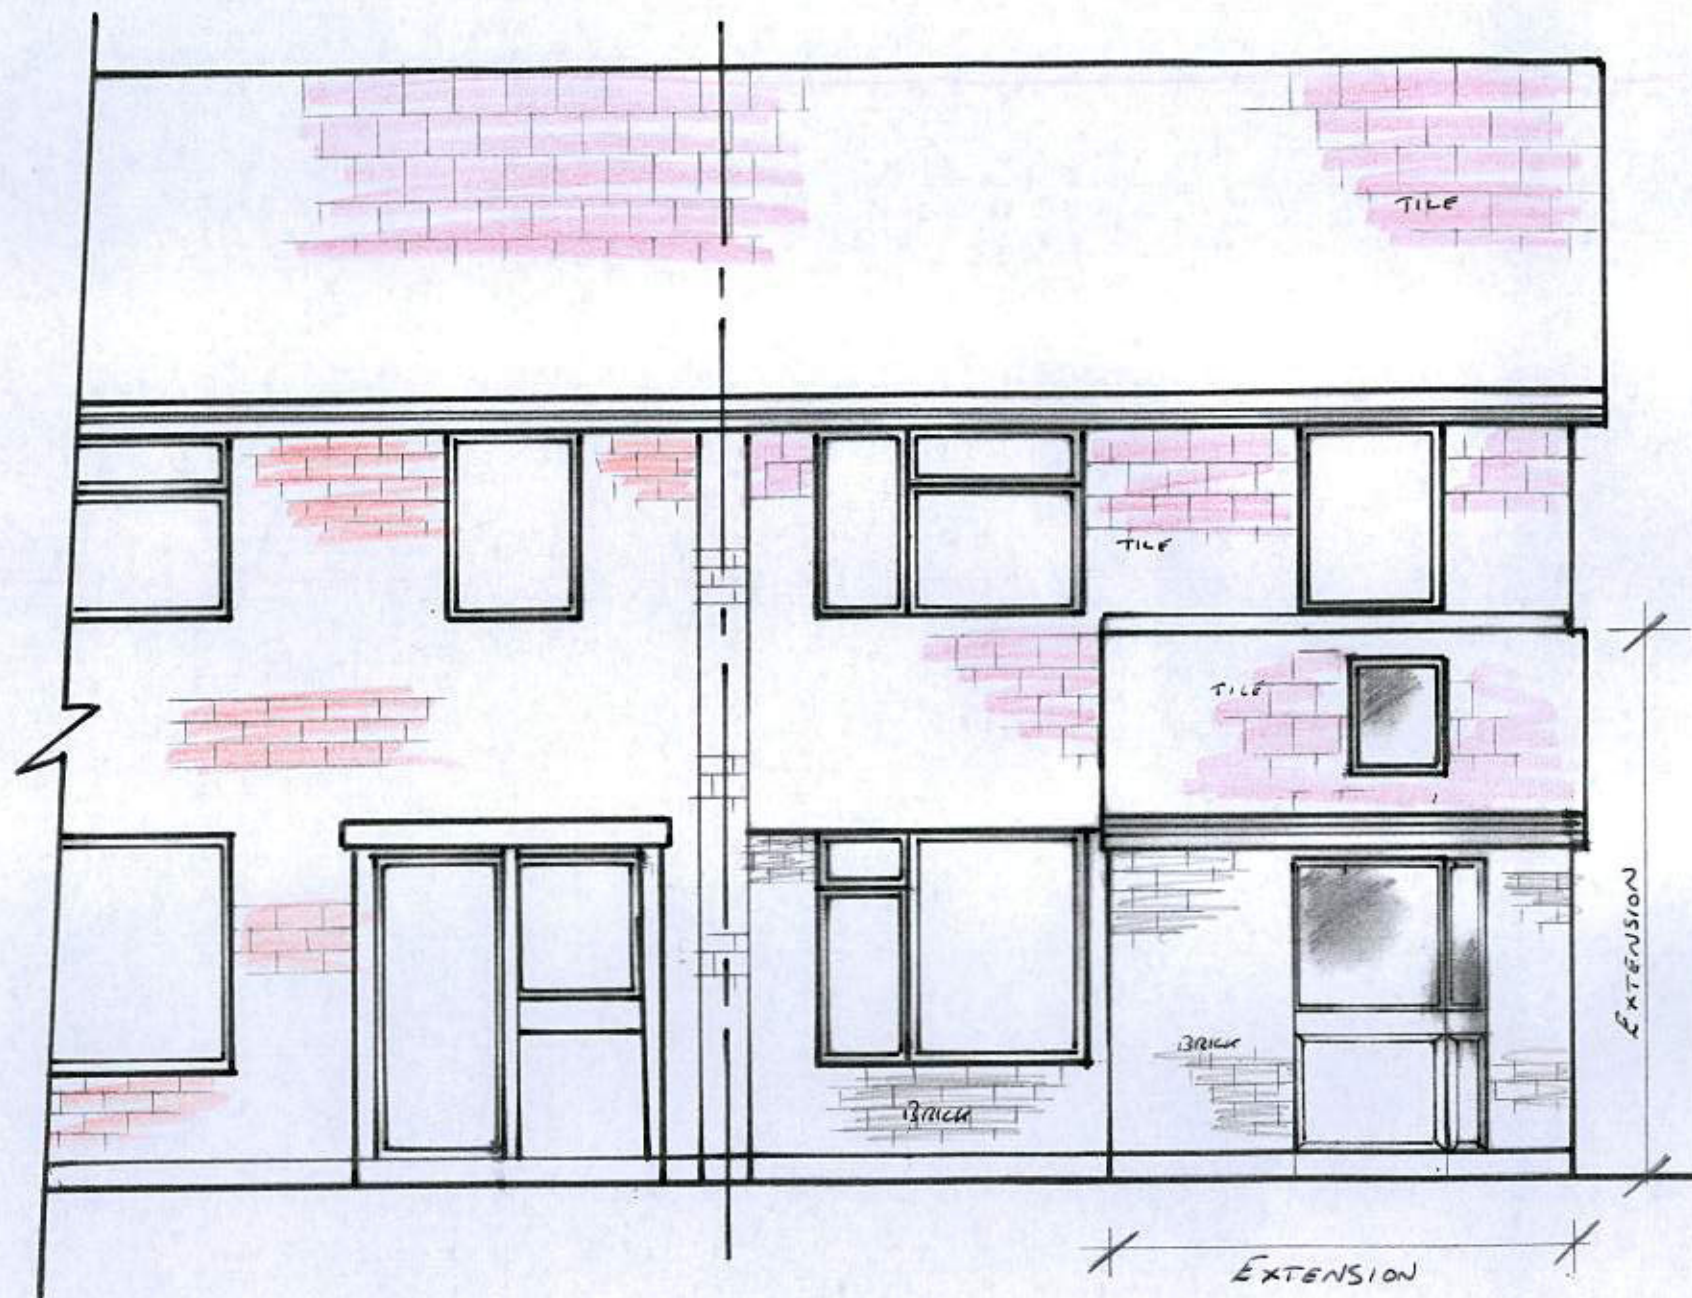

FRONT ELEVATION
'PROPOSED'

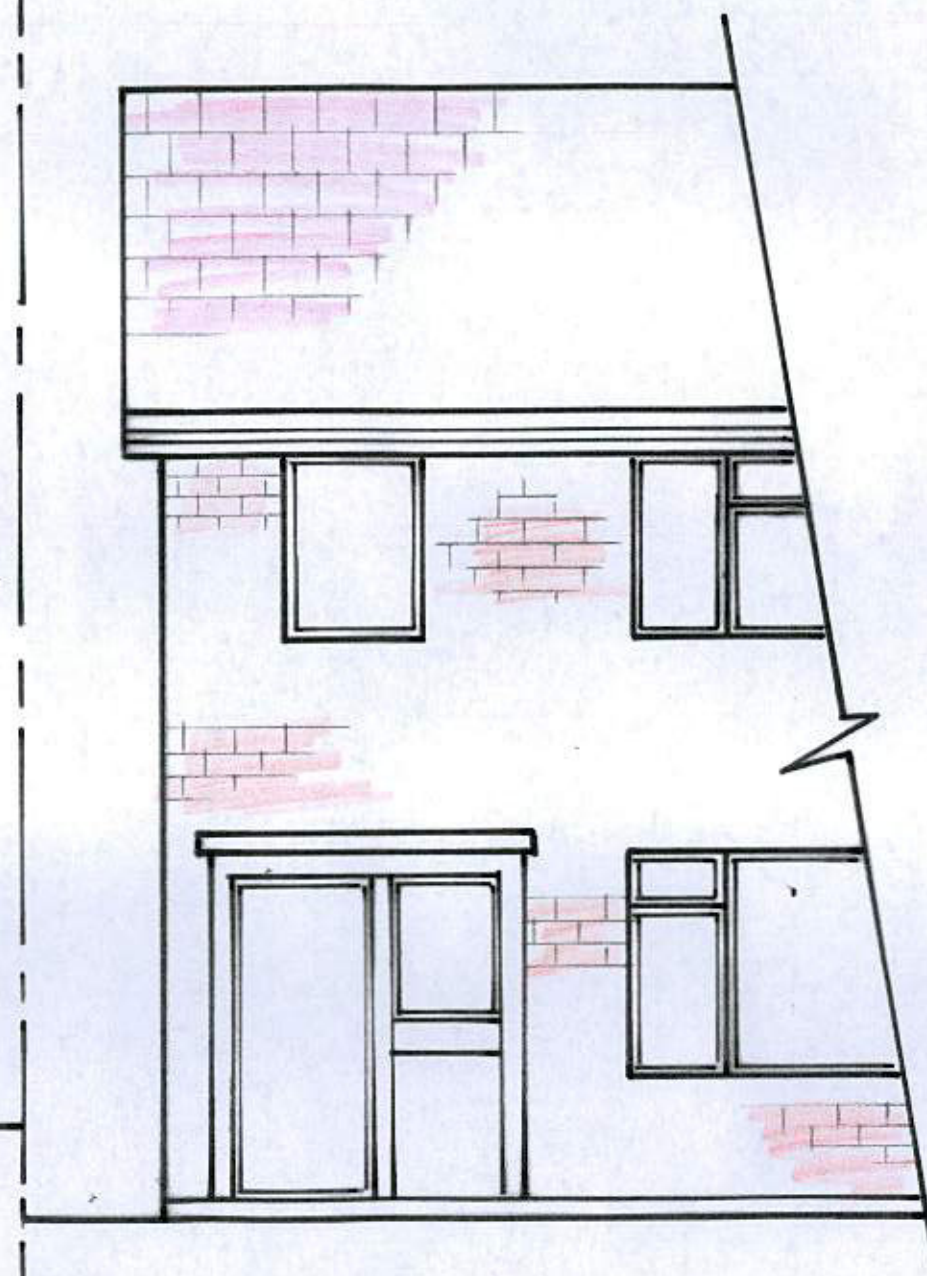

PORCH EXTENSION	
34 DOWNVIEW RD TAPTON	
Draw No. 6	1:50