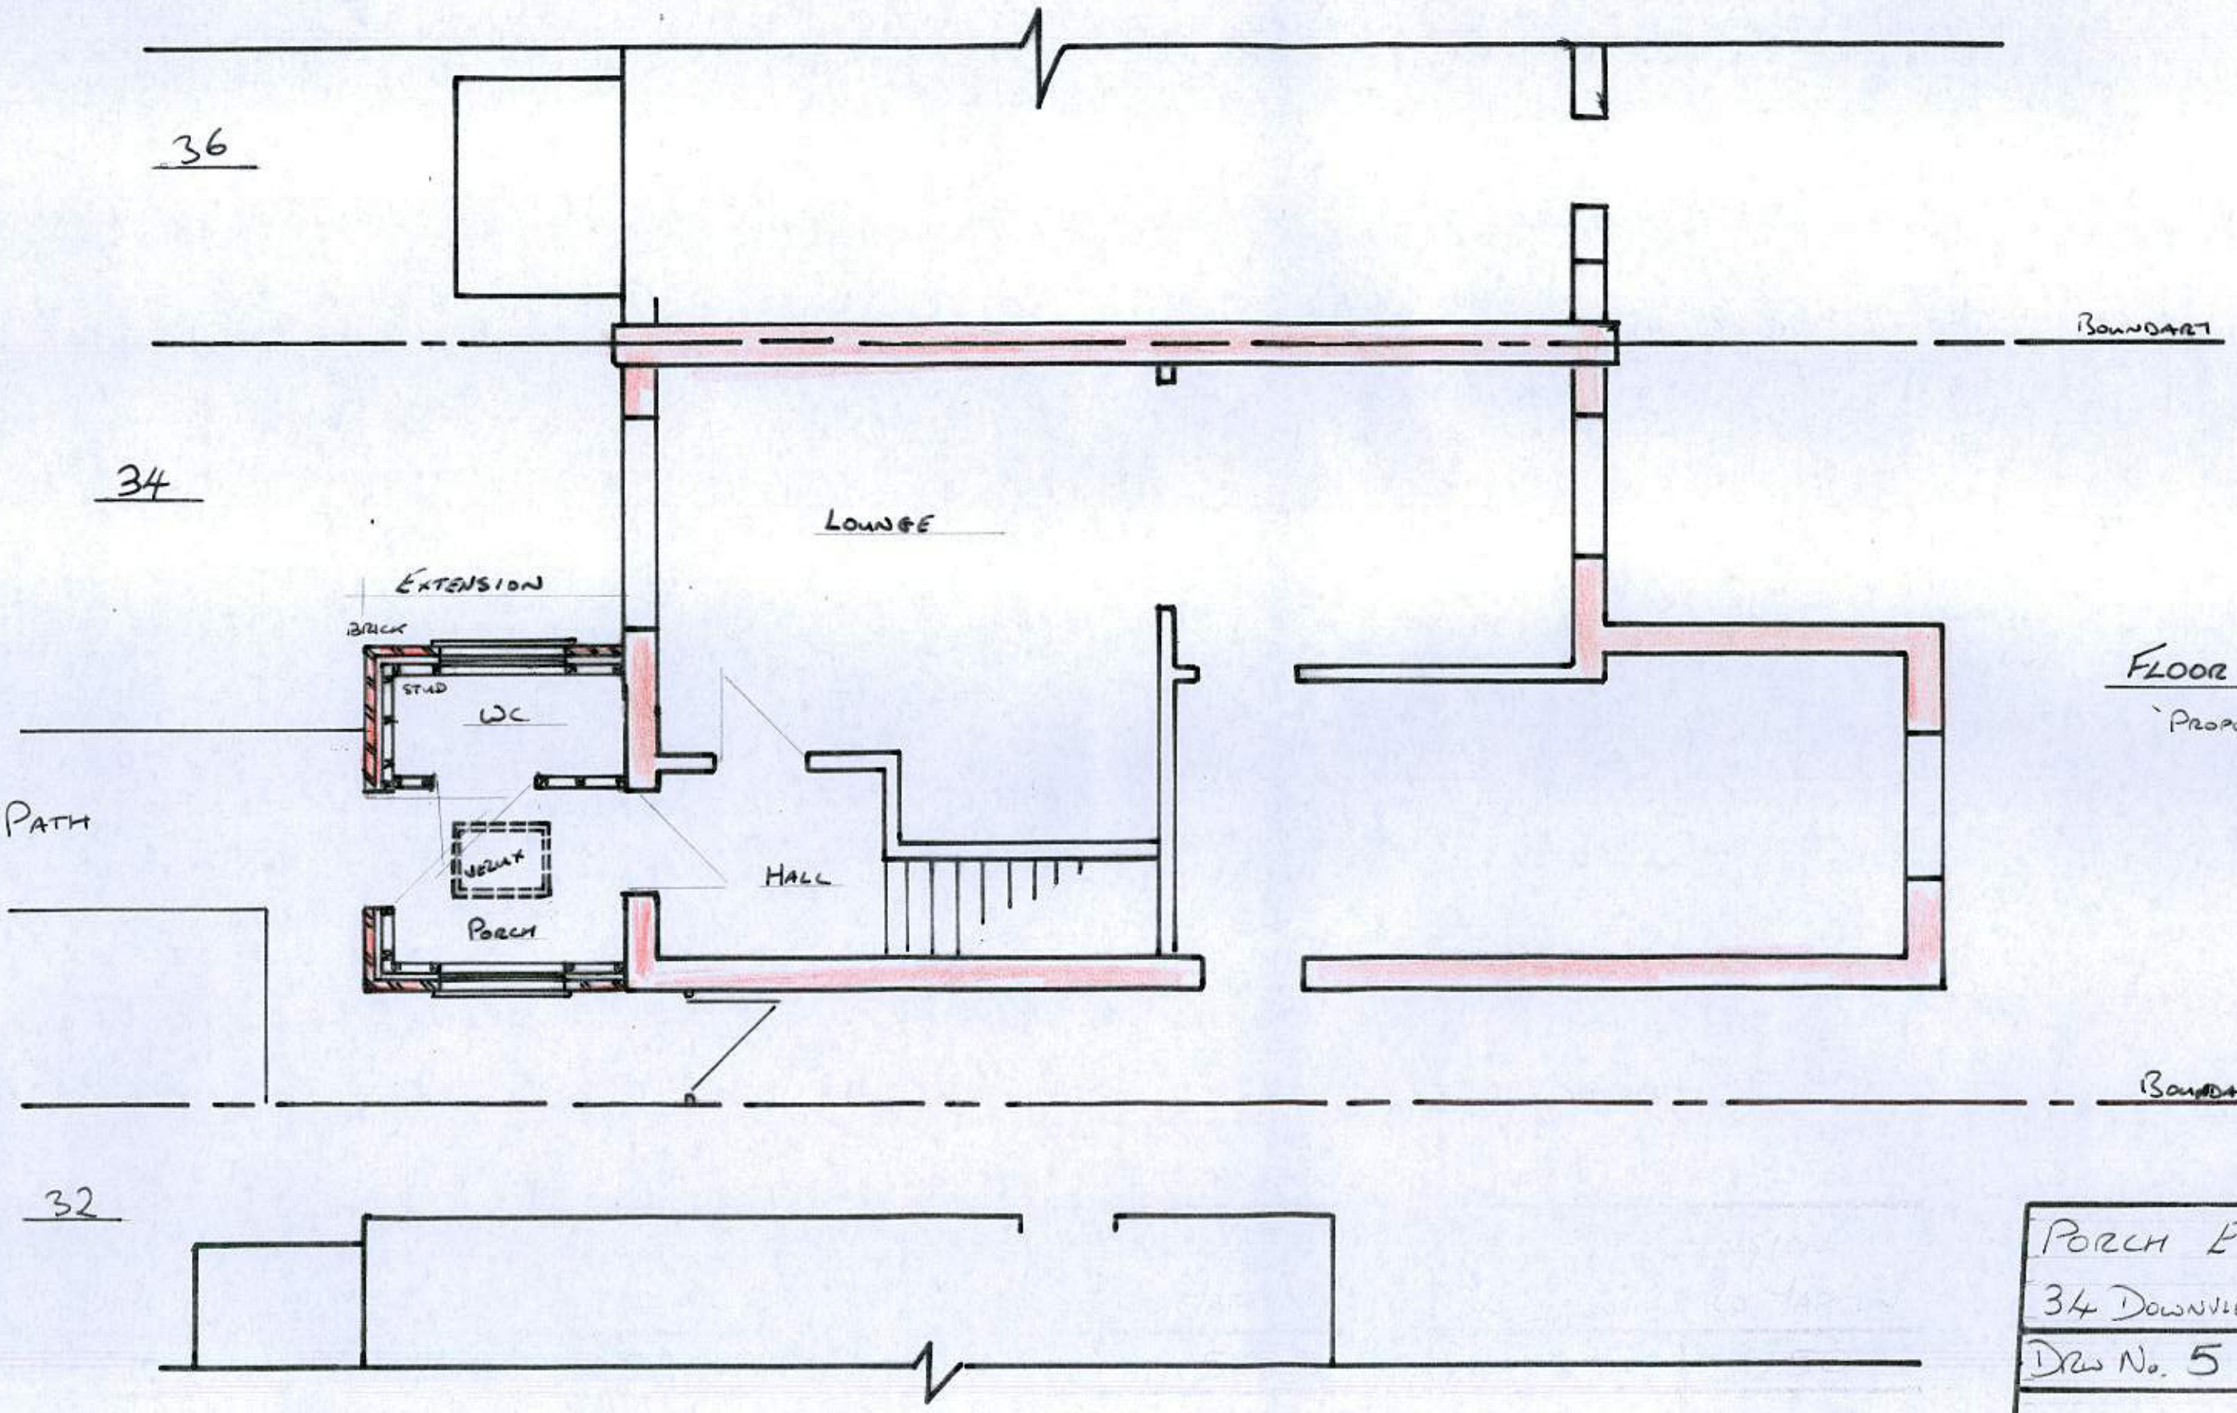

FLOOR PLAN

'PROPOSED'

PORCH EXTENSION	
34 DOWNVIEW RD YAPTON	
DRW No. 5	1:50

ARUN DISTRICT COUNCIL Y/17/17/HH