



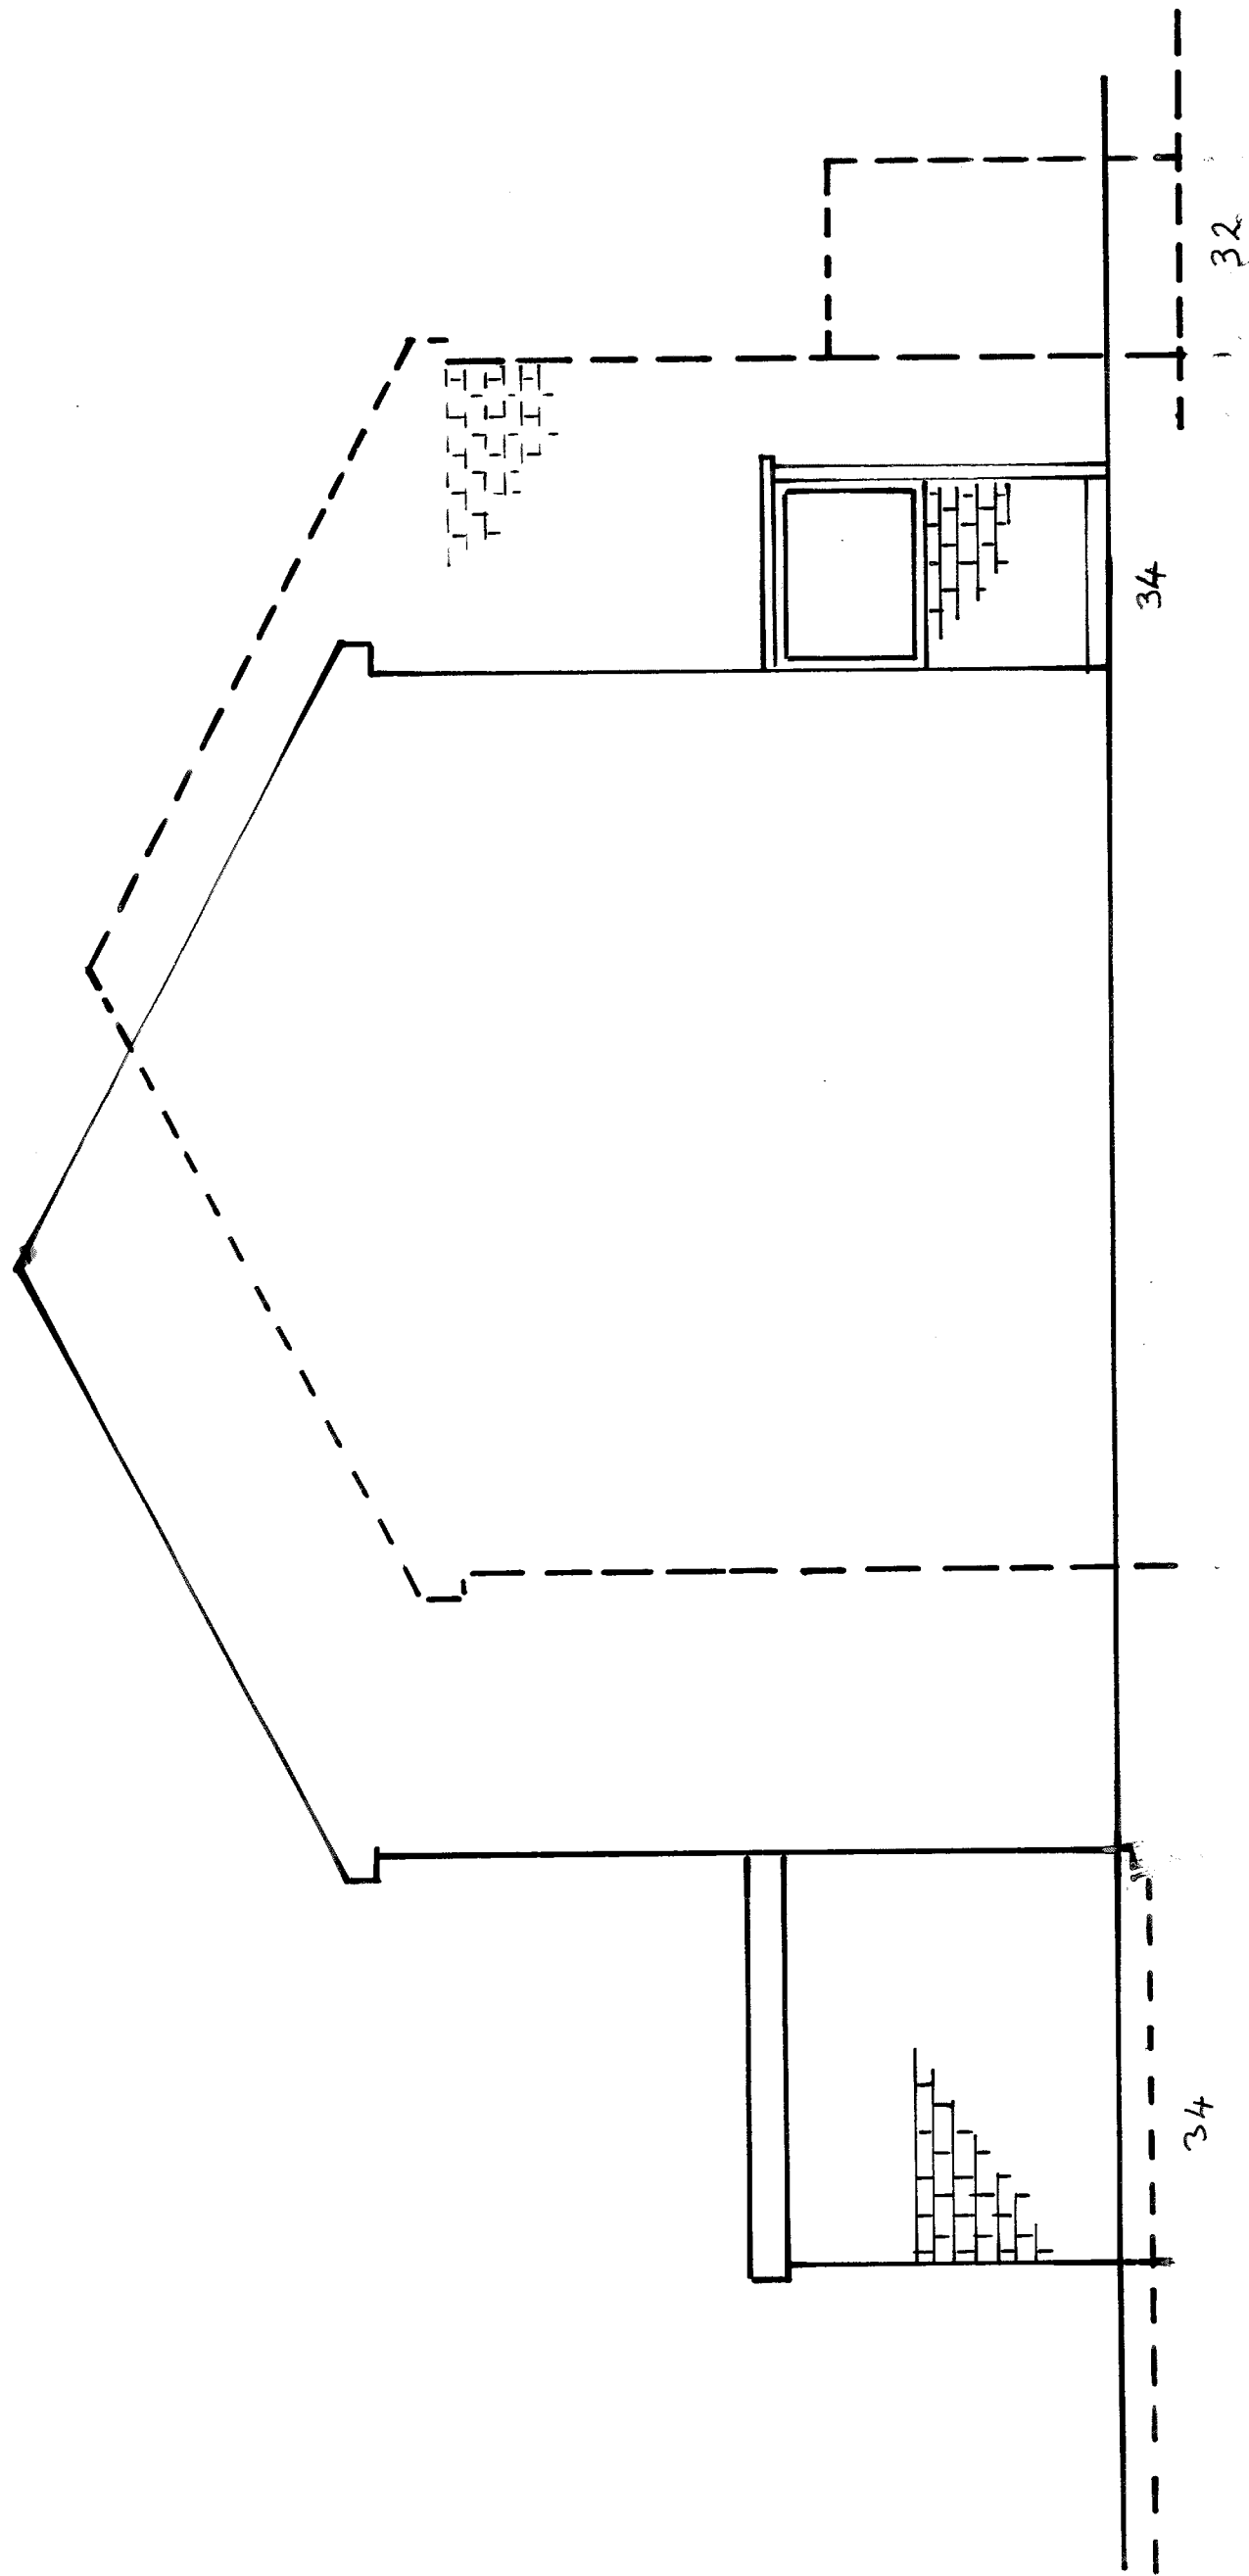

SIDE ELEVATION
'EXISTING'

PORCH EXTENSION	
34 Downview Rd TAPTON	
1:50	Draw No. 8


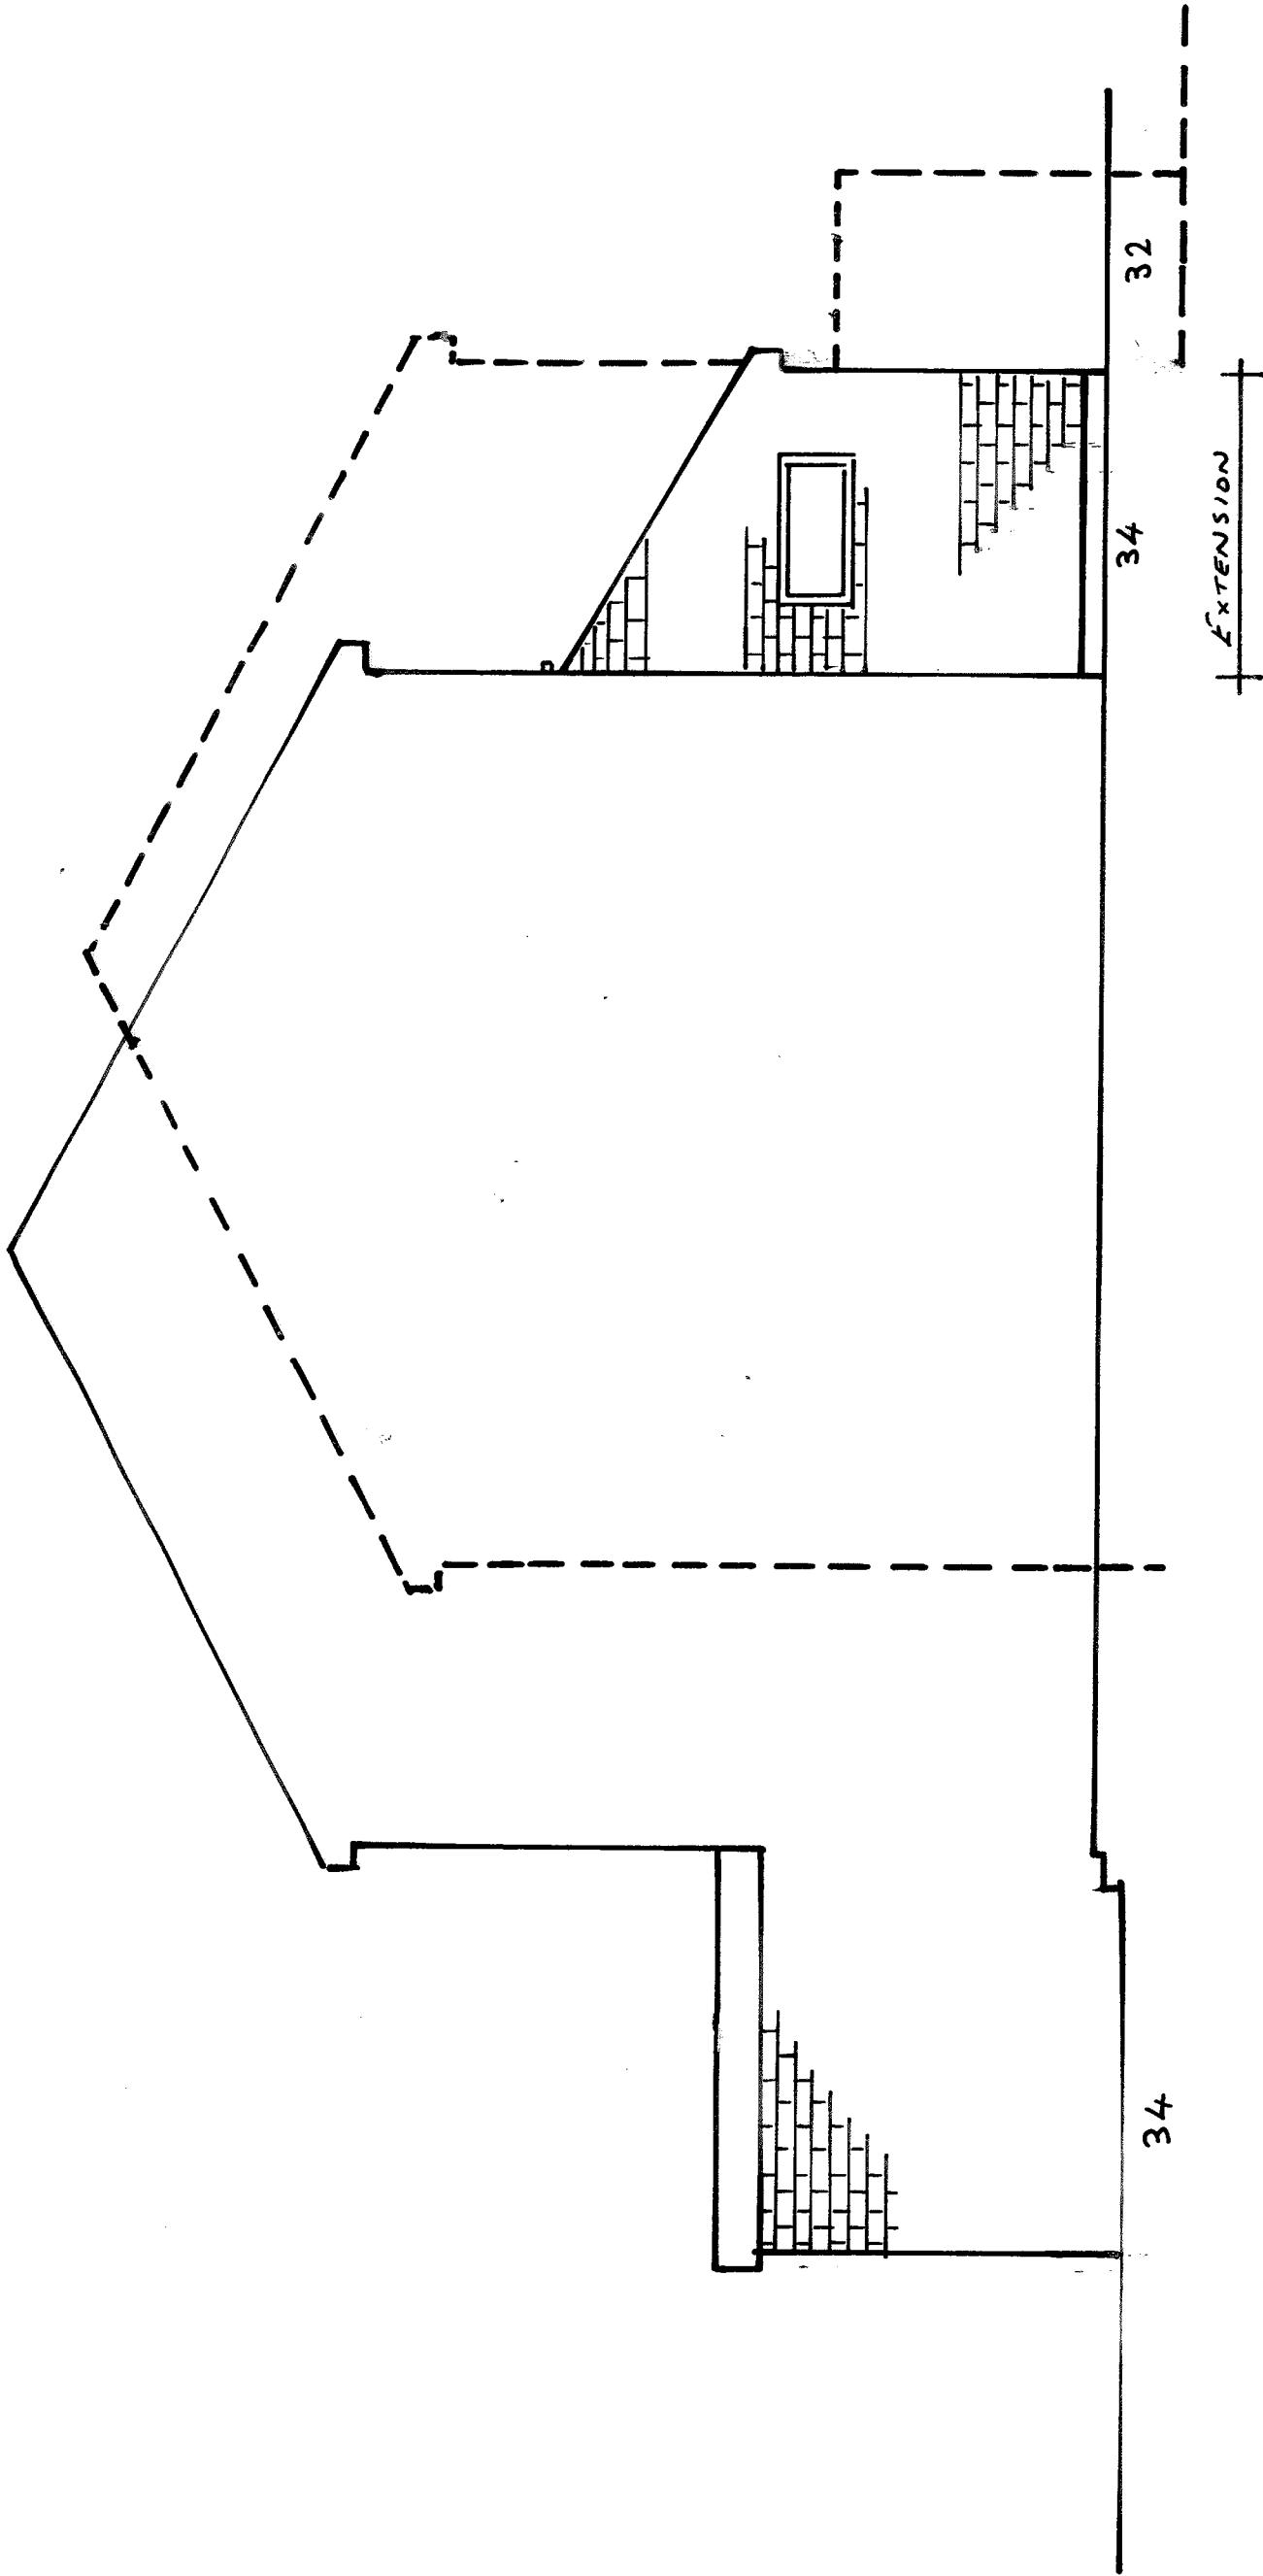


SIDE ELEVATION

'PROPOSED'

PORCH EXTENSION	
34 DOWNVIEW RD YAPTON	
1:50	Draw No. 9

Porch Extension
 34 Downview Rd YAPTON
 Draw No. 2 1:50

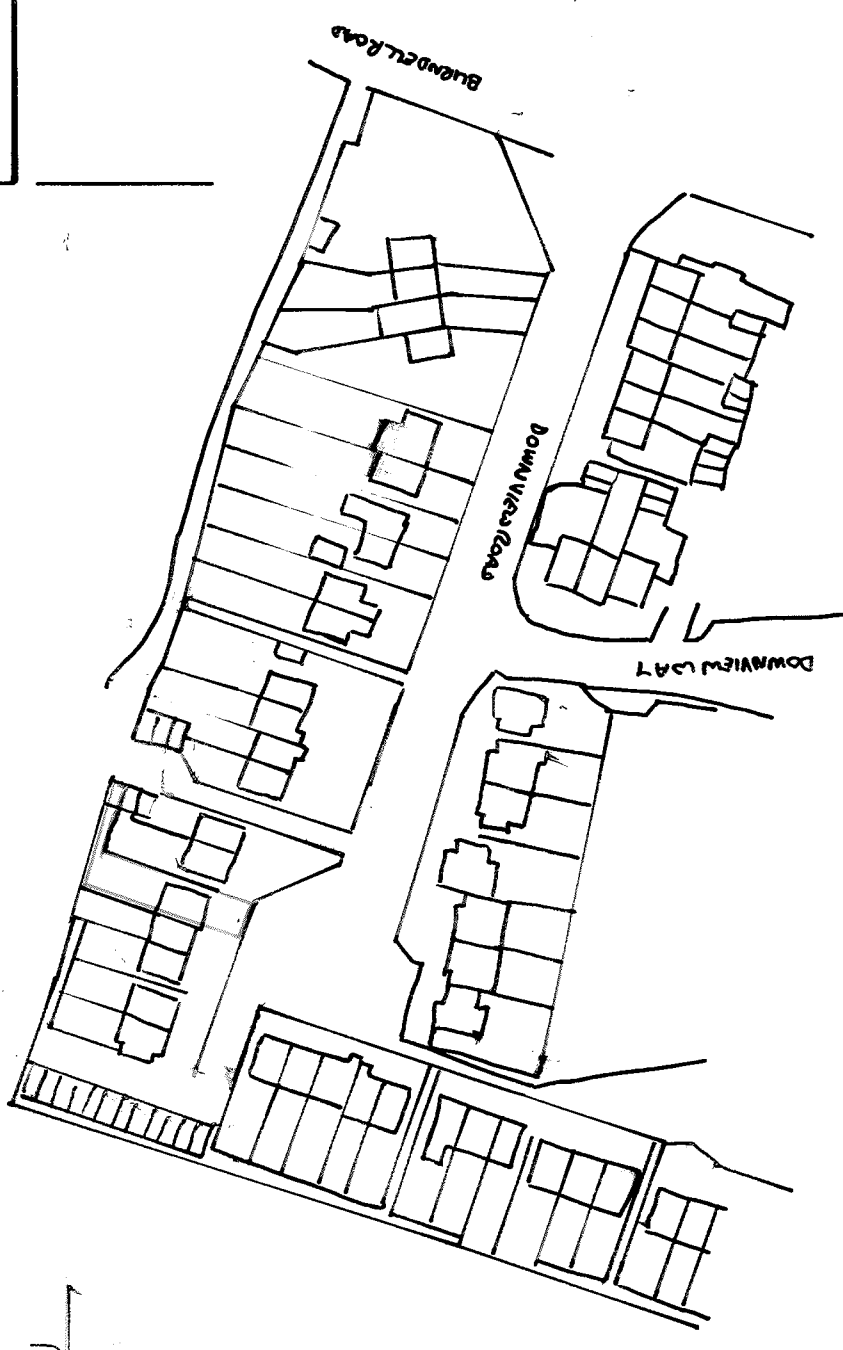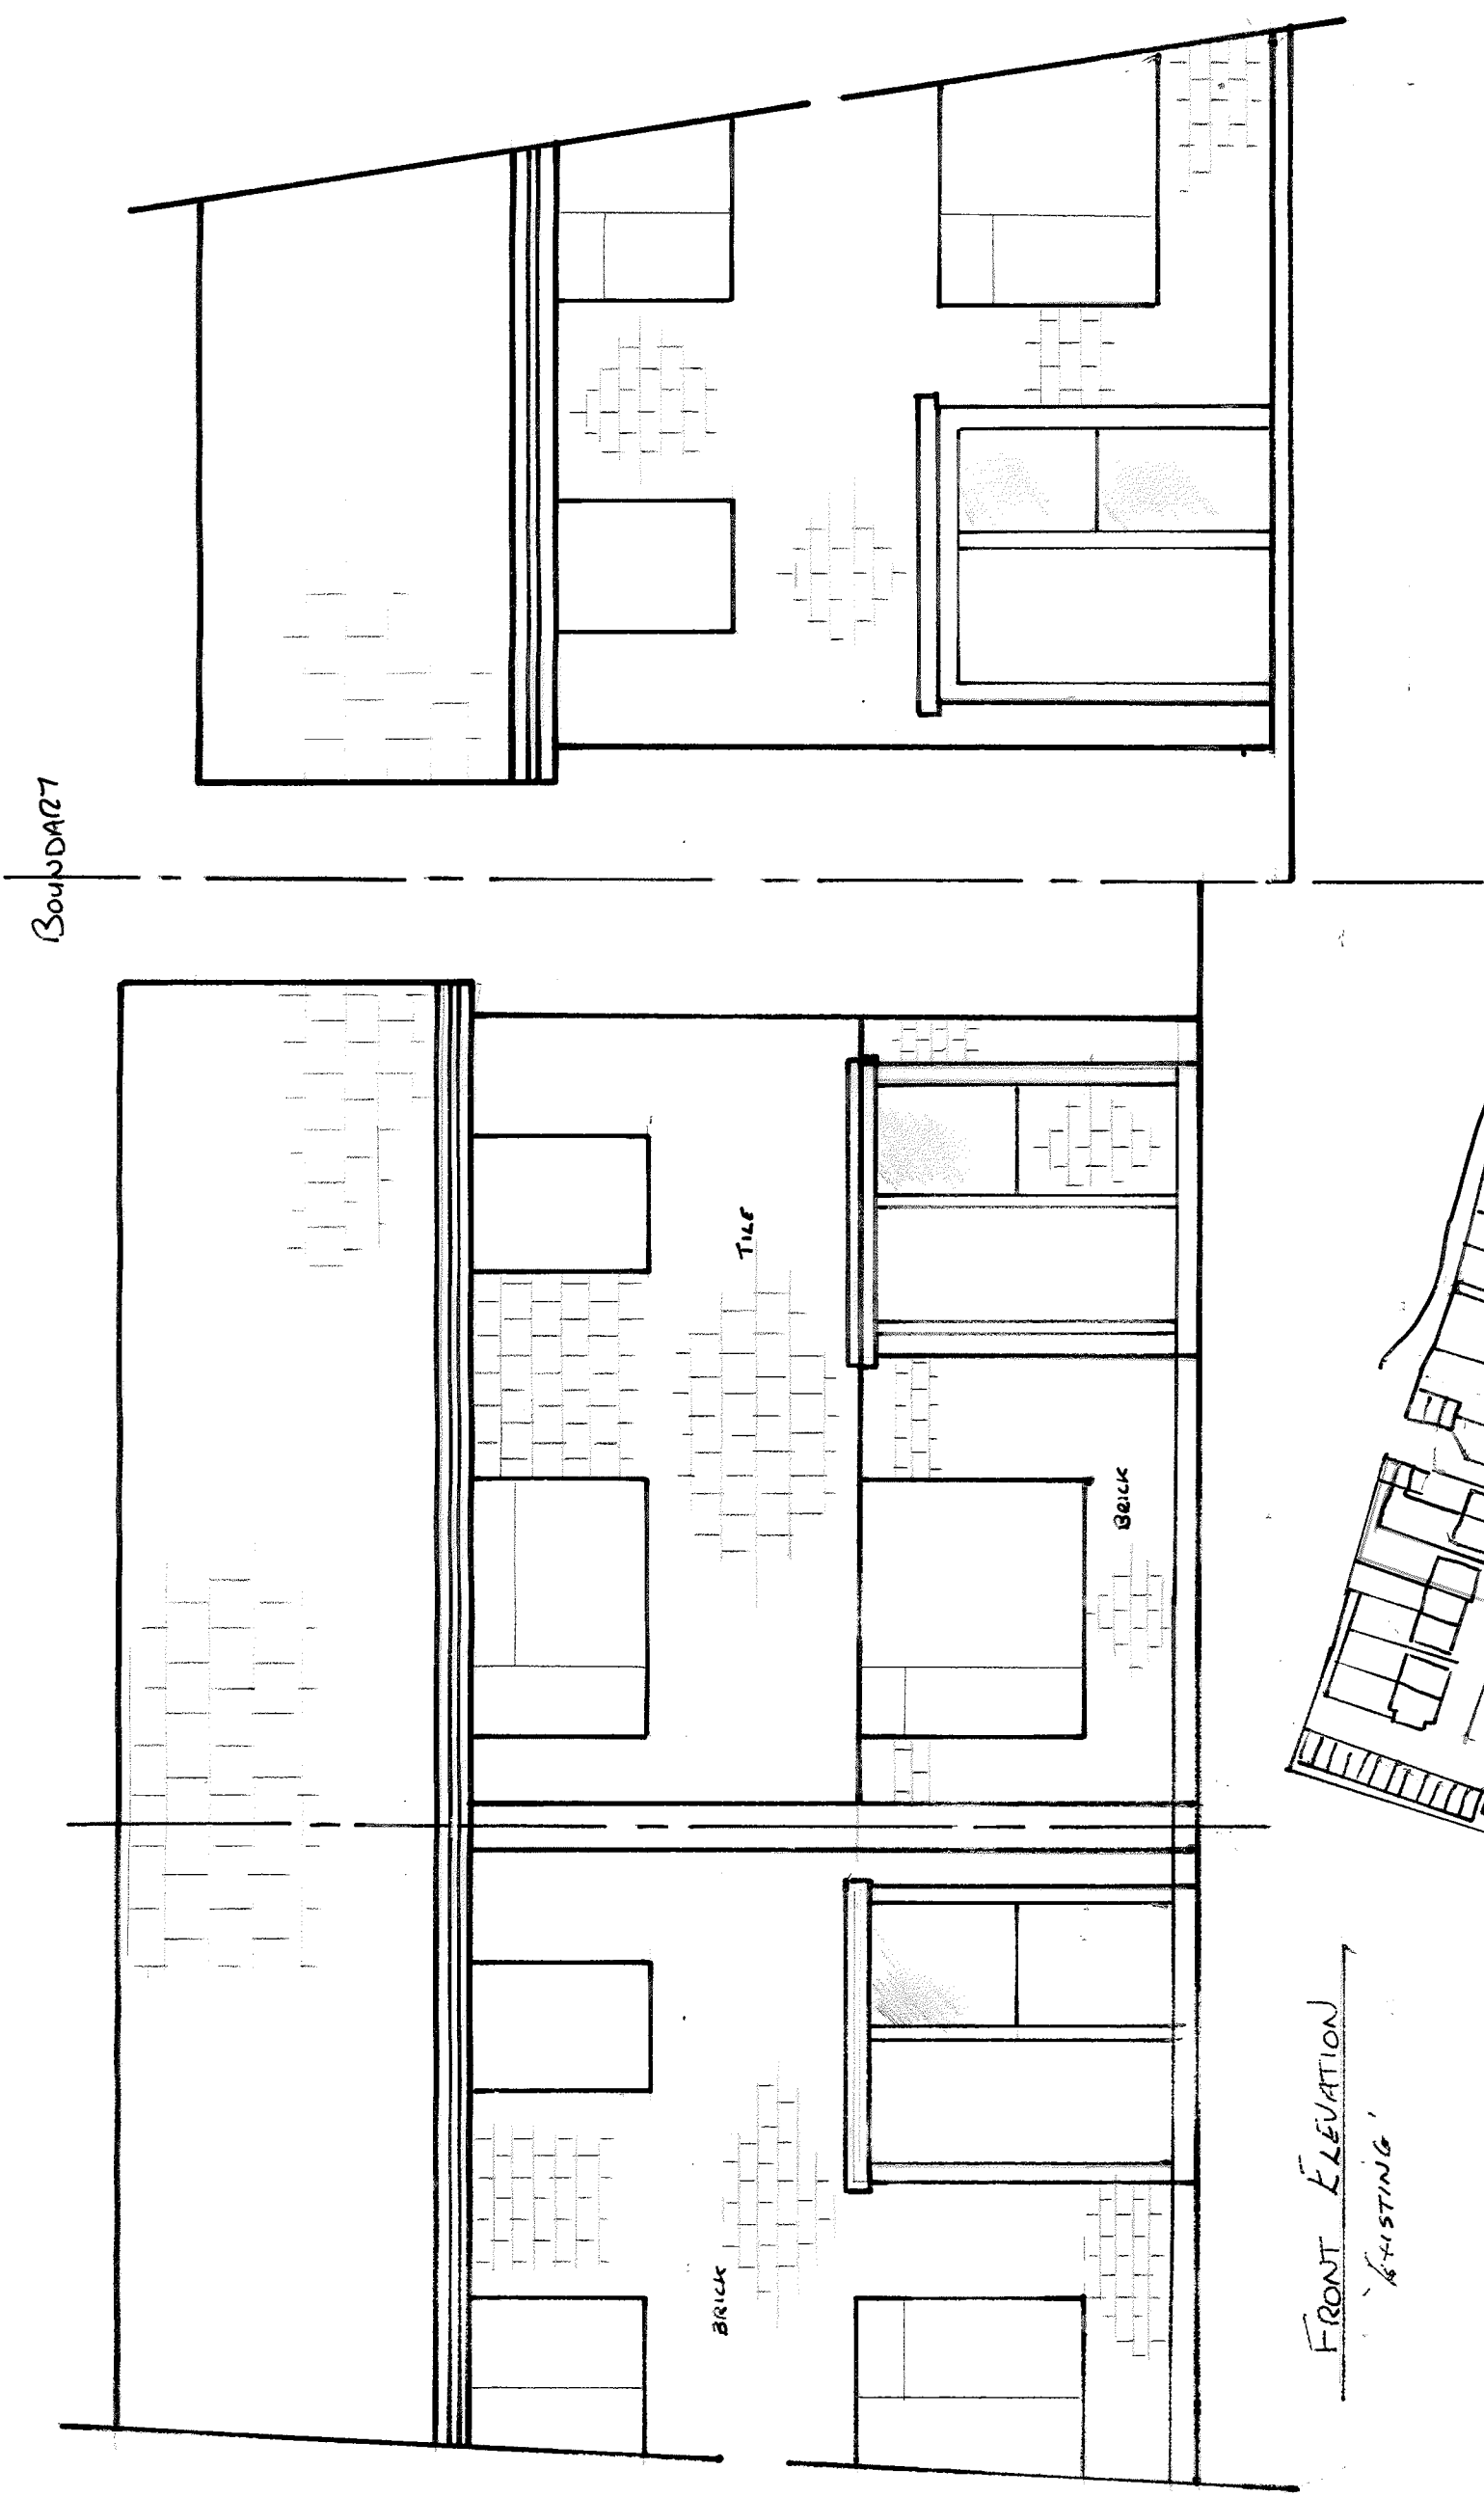

FRONT ELEVATION
 'EXISTING'

SITE PLAN
 1:1250



Porch
Extension

Block Plan
1:500

Porch Extension	
34 Downview Rd TAPTON	
Draw No. 1	
1:500	