


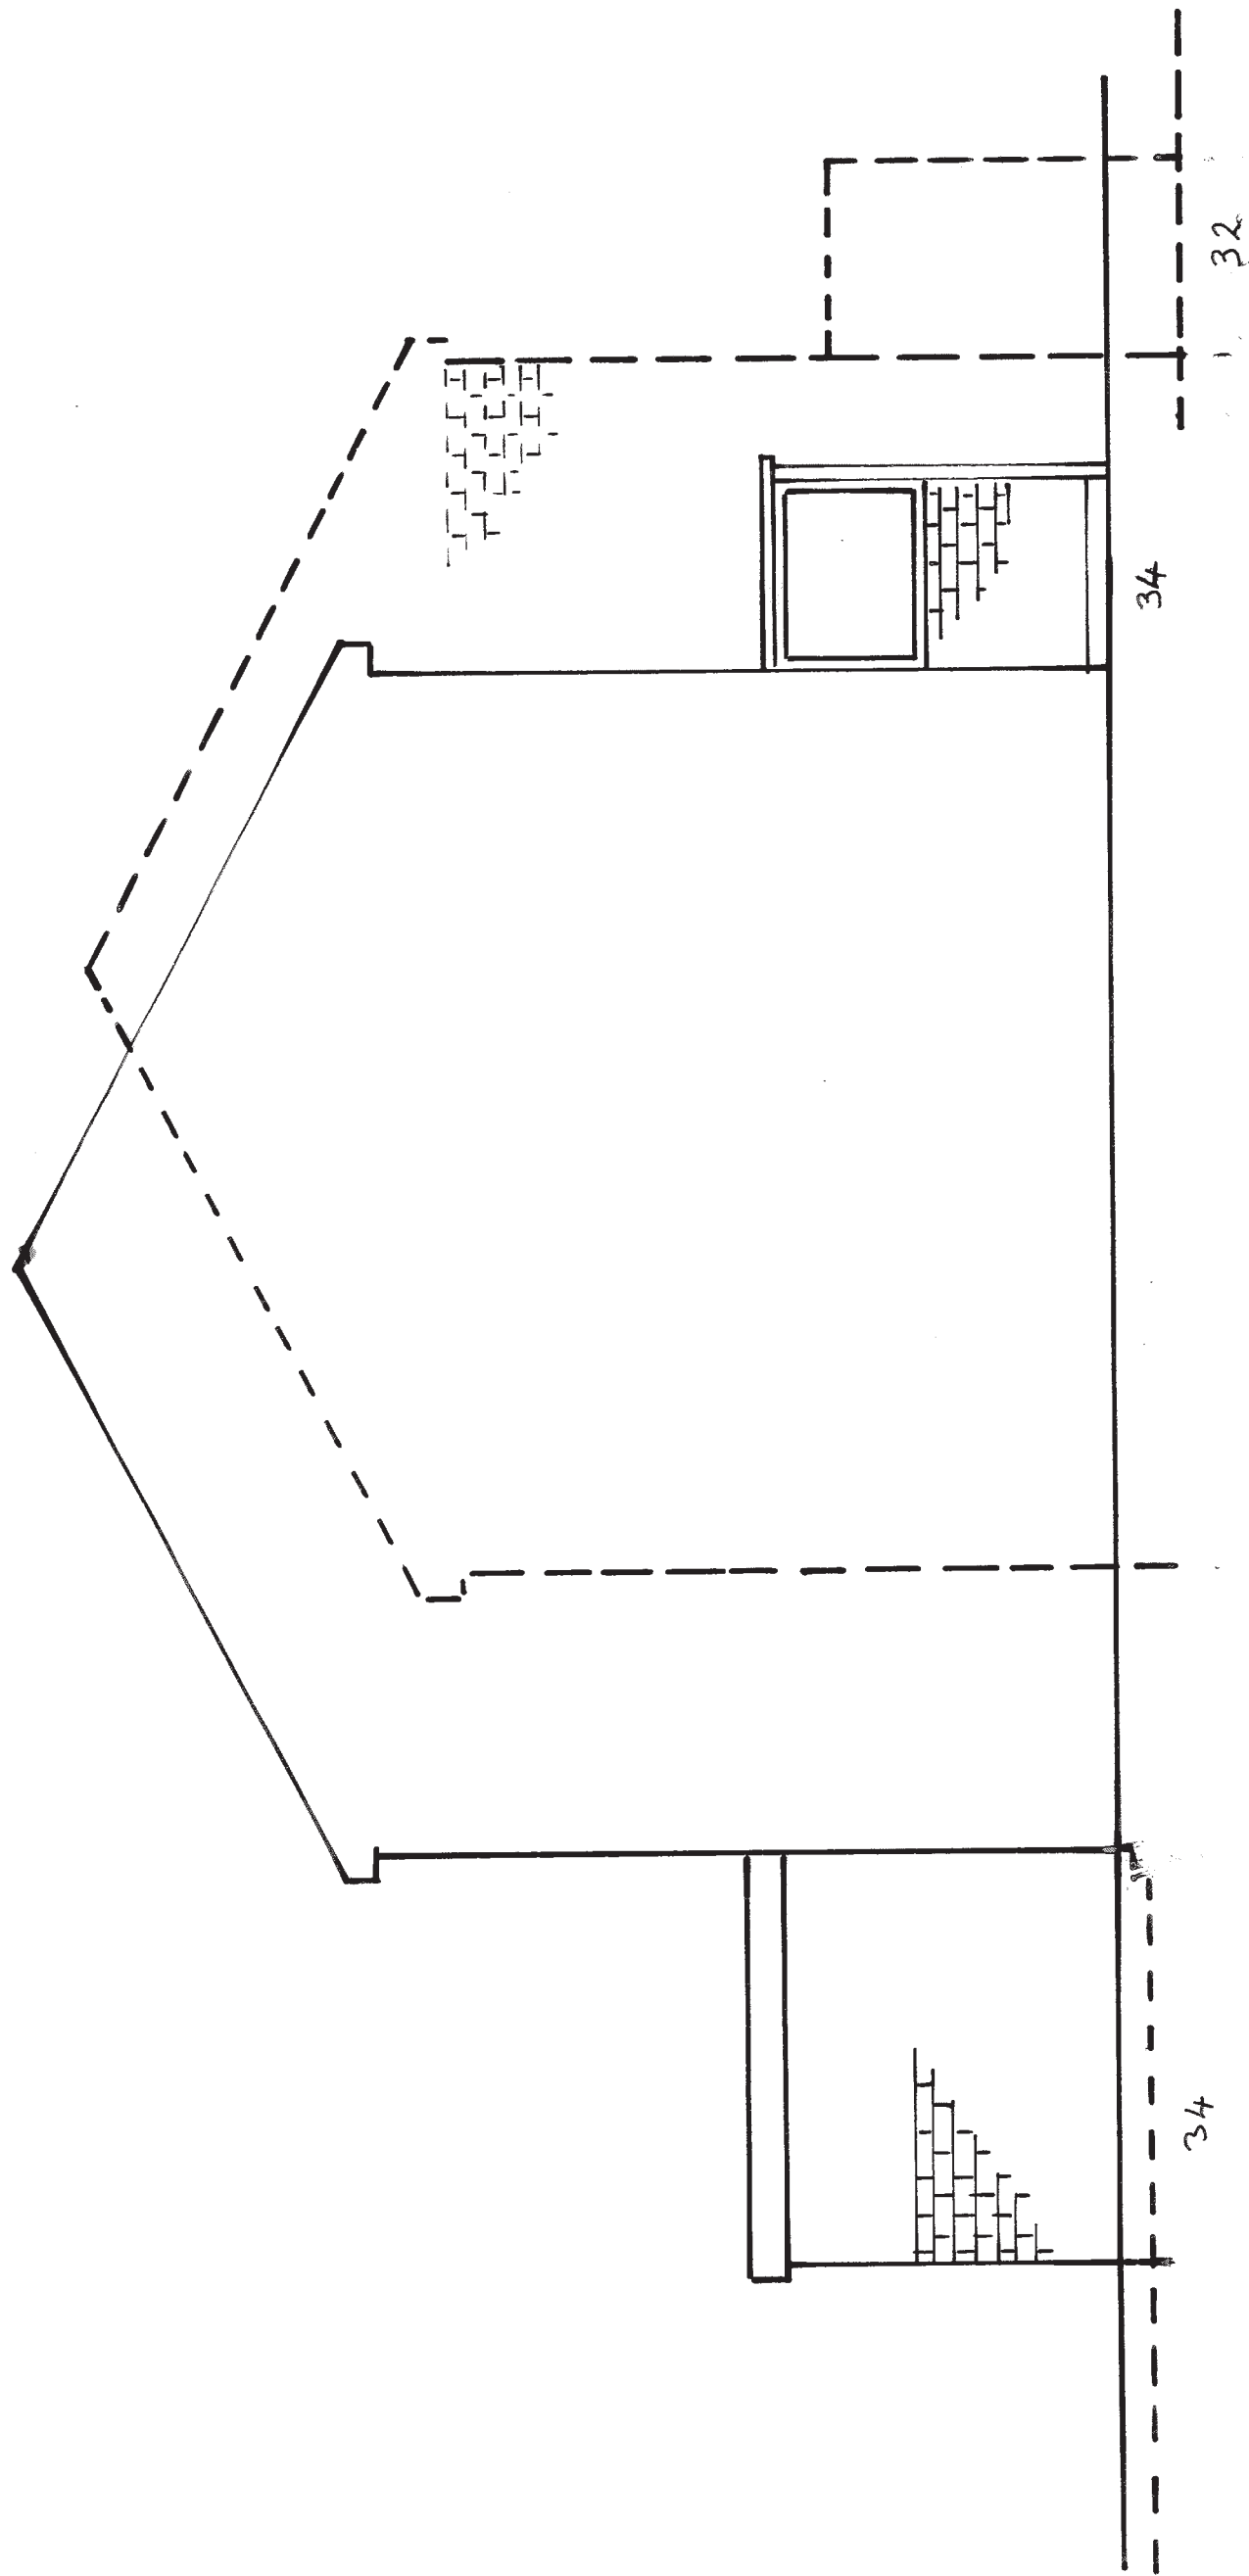

SIDE ELEVATION
'EXISTING'

PORCH EXTENSION	
34 Downview Ro TAPTON	
1:50	Draw No. 8