


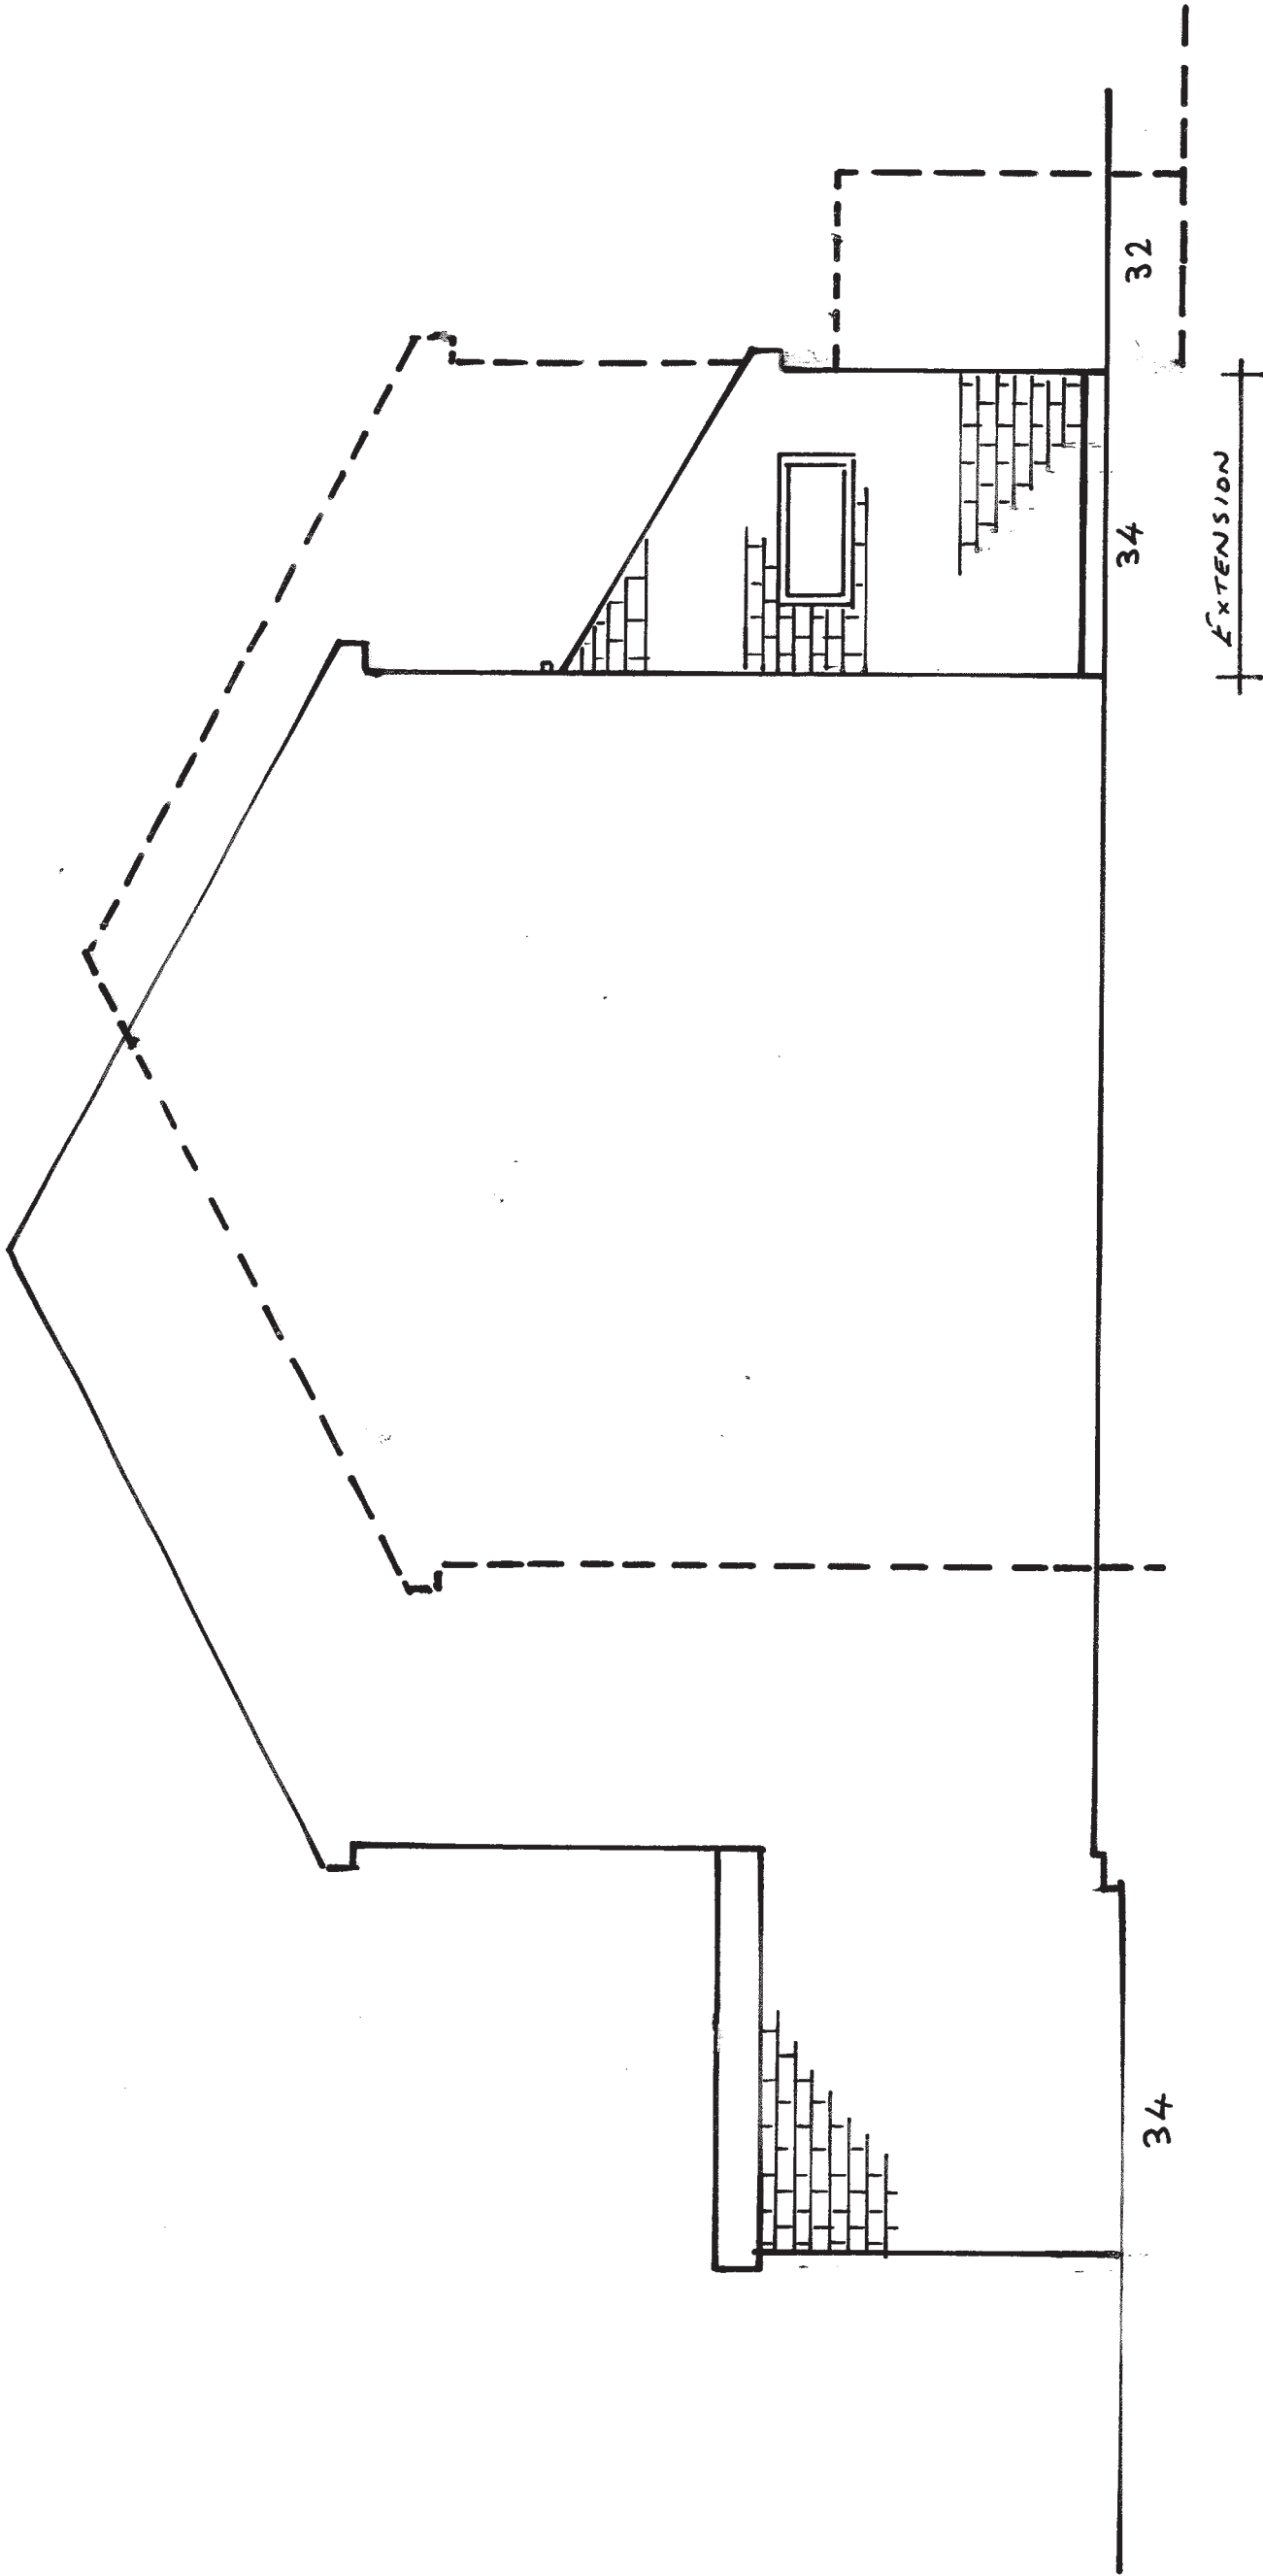

SIDE ELEVATION

'PROPOSED'

PORCH EXTENSION	
34 DOWNVIEW RD YAPTON	
1:50	Draw No. 9