


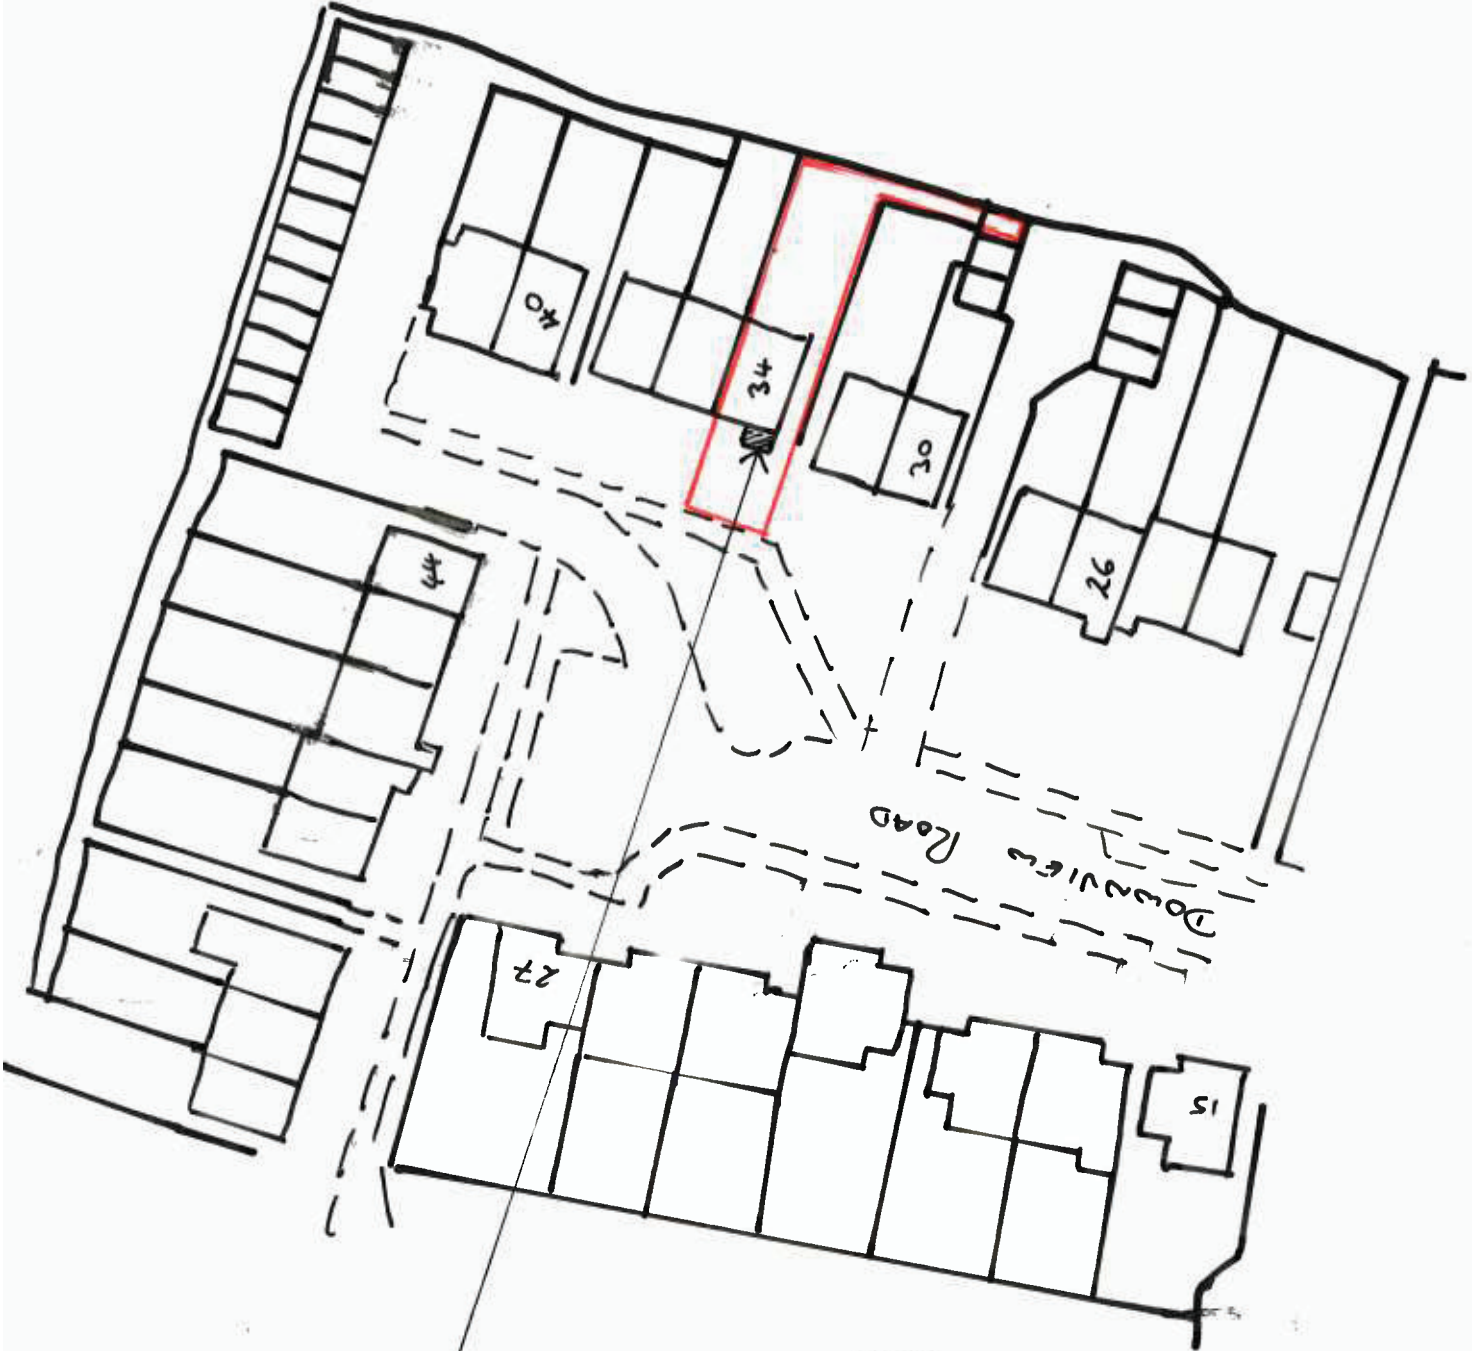

Porch
Extension

Block Plan
1:500

Porch Extension		
34 Downview Rd YAPTON		
Draw No. 1		
1:500		