




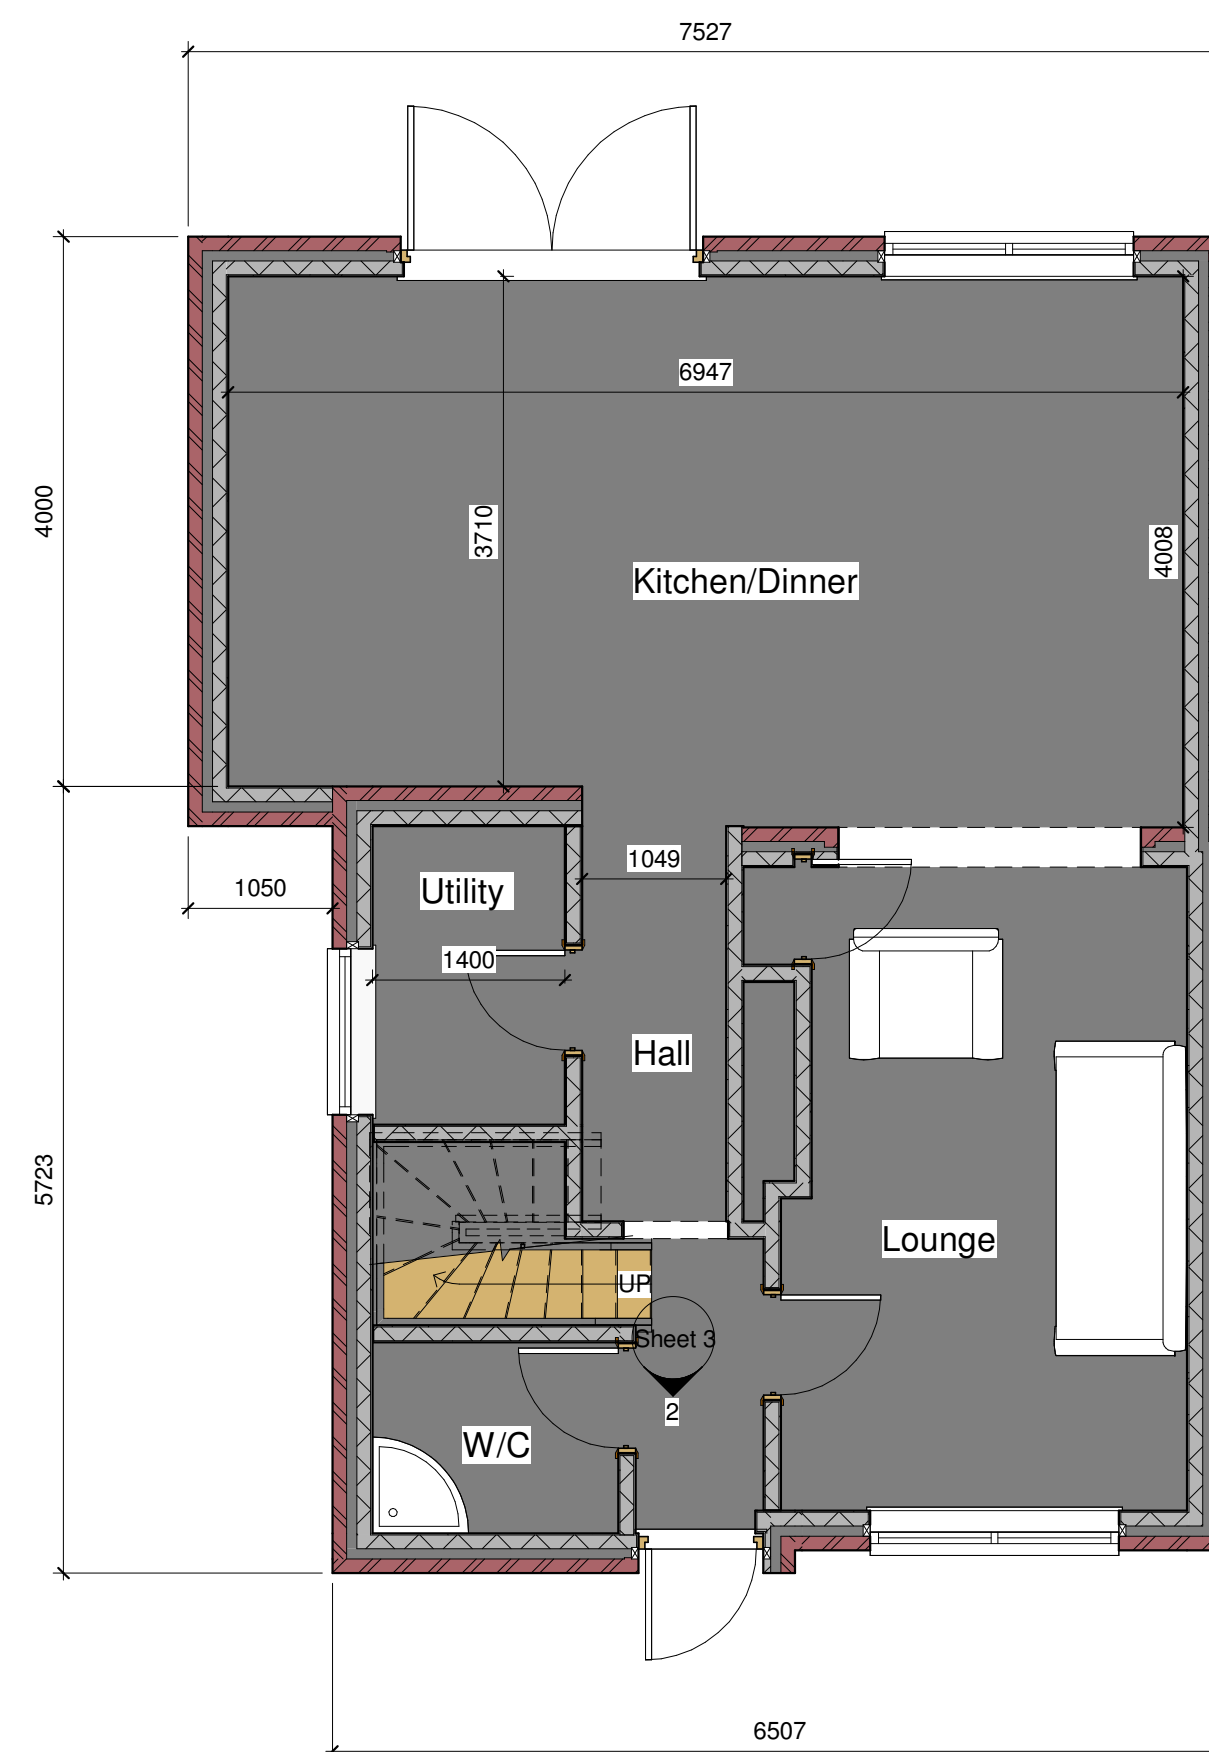

1 Level 0

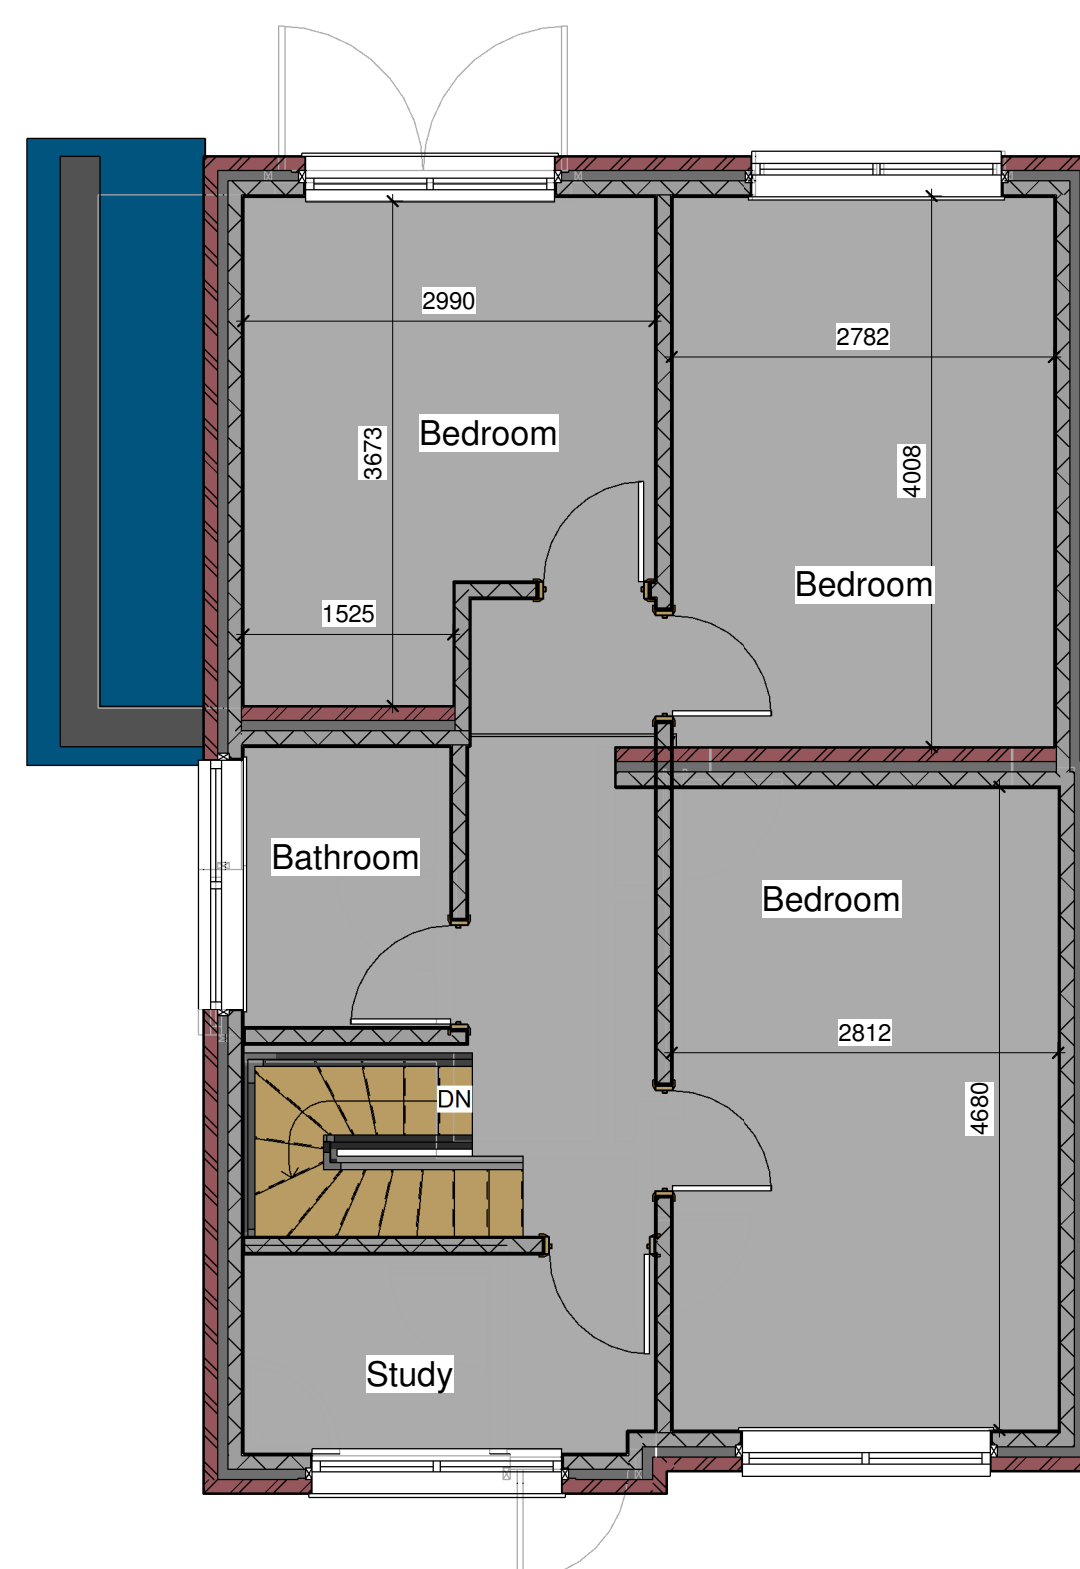

2 Level 1
1 : 50

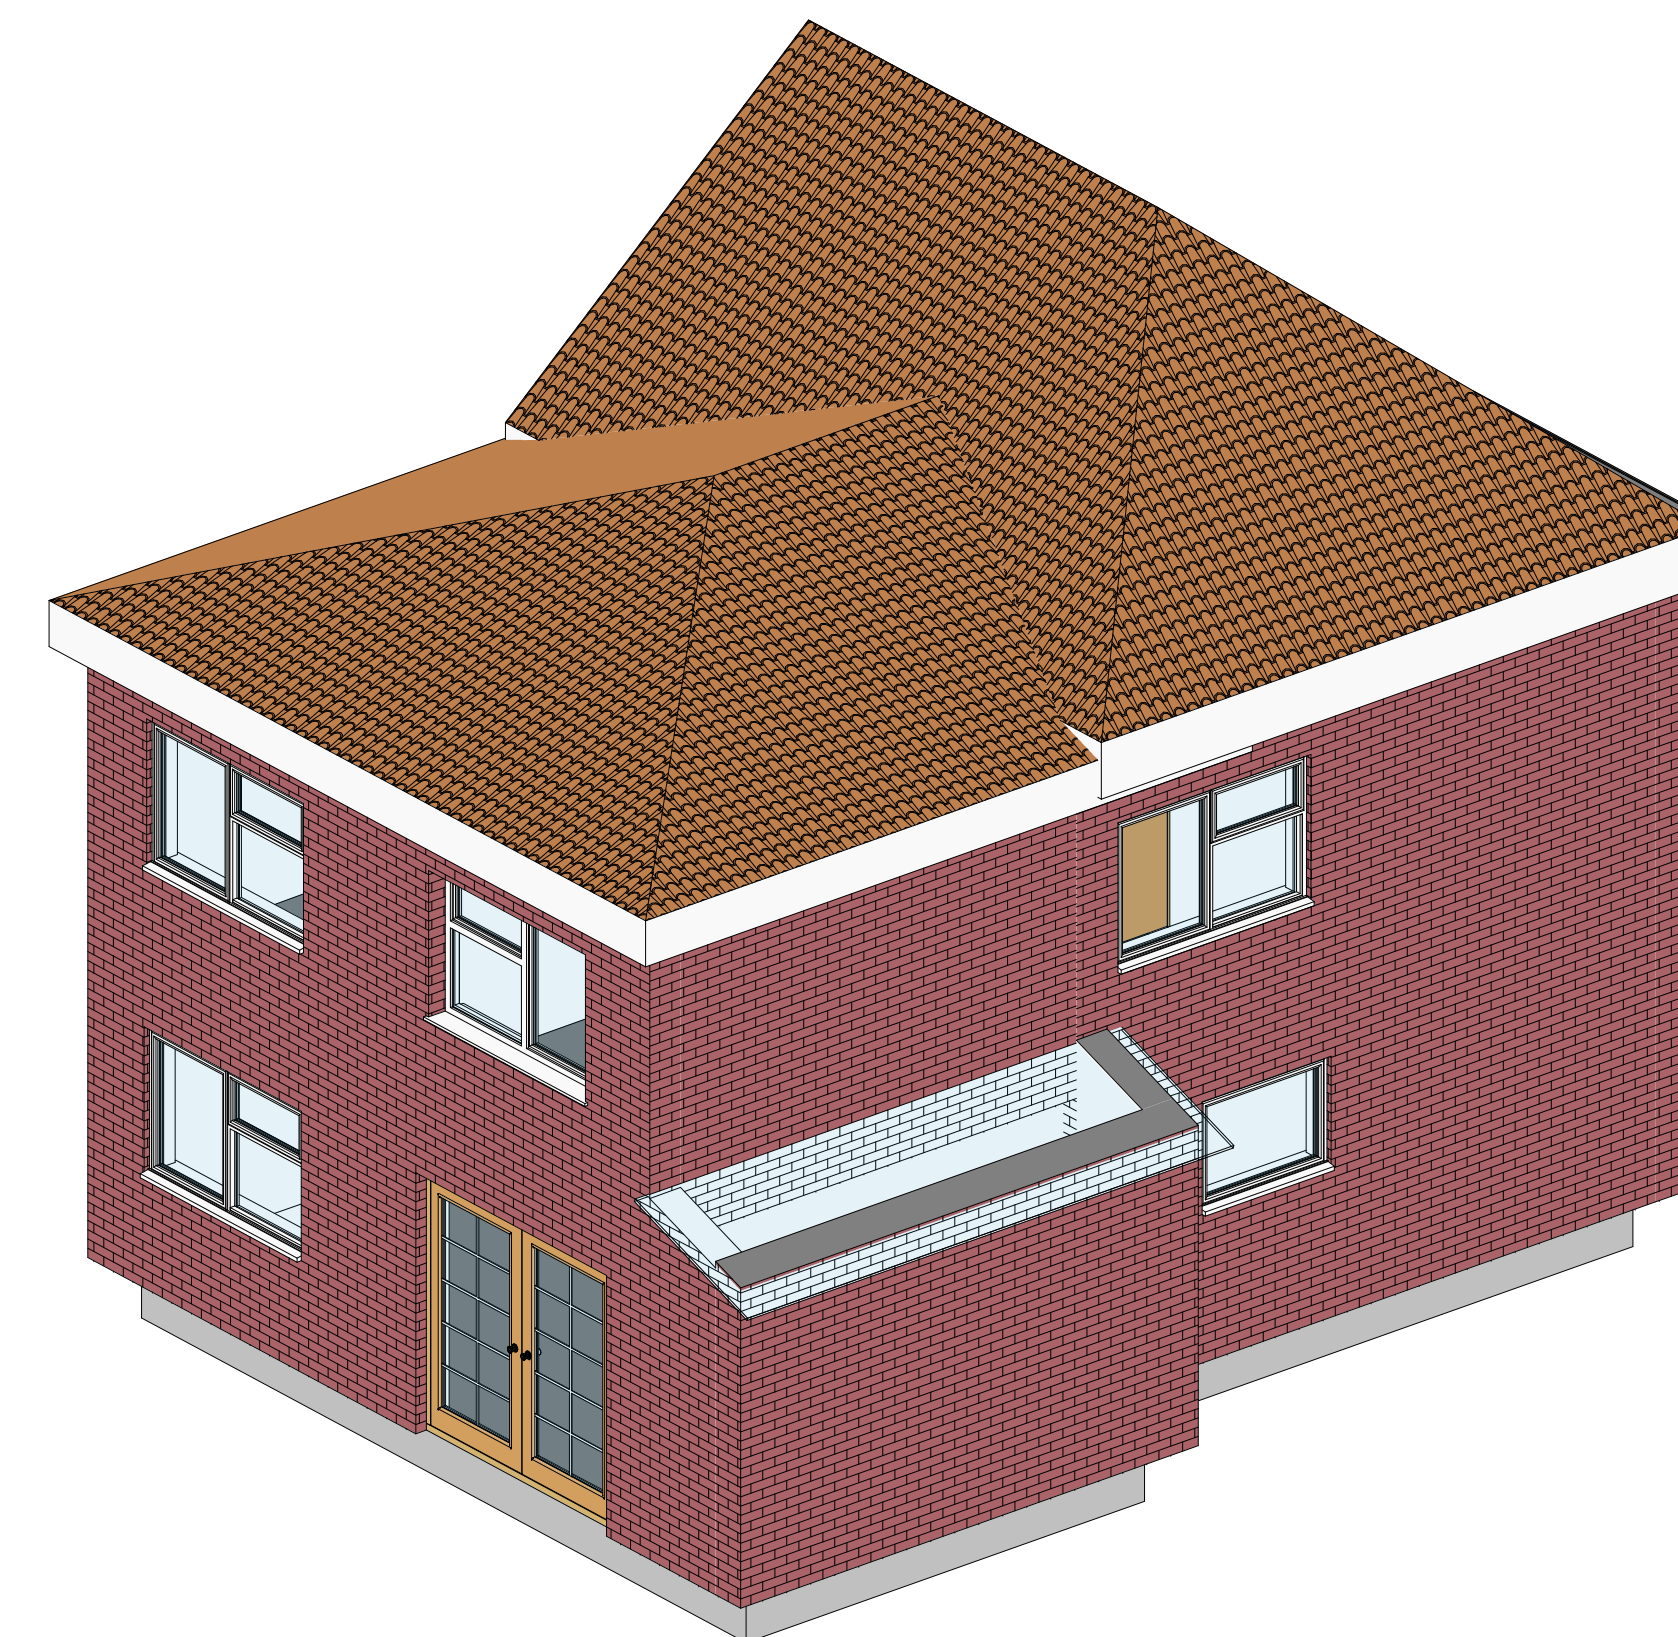

3 rear

[illegible]

CODE	SUITABILITY DESCRIPTION
STATUS	PURPOSE OF ISSUE



PROJECT	
---------	--

Proposed Plans

TITLE

Mill View Road

CLIENT	
--------	--

Sonia Morris

DRAWN BY Author	CHECKED BY Checker	DATE 11.02.19
SCALE (@ A1) 1 : 50	PROJECT NUMBER Project Number	
DRAWING NUMBER Sheet 1		REV

A 3D cutaway diagram of a brick building, showing its internal structure and layout. The building is constructed of red brick with a grey stone coping along the roofline. The interior is divided into several rooms by white walls and brick partitions. On the left side, there is a large room with a grey floor and a window. In the center, there is a smaller room with a grey floor and a door. To the right, there is a larger room with a grey floor and a door. Further right, there is a room with a grey floor and a door. At the bottom right, there is a room with a grey floor and a door. The building has several windows of different sizes, some with white frames and others with grey frames. A small entrance with a glass door is visible on the left side. The overall design is simple and functional, typical of a residential or institutional building.

[illegible]

CODE	SUITABILITY DESCRIPTION
STATUS	PURPOSE OF ISSUE



PROJECT	
---------	--

Proposed Plans

TITLE	
-------	--

Mill View Road

CLIENT _____

Sonia Morris

DRAWN BY Author	CHECKED BY Checker	DATE 11.02.19
--------------------	-----------------------	------------------

Author:	Country:	Project No:
SCALE (@ A1)	PROJECT NUMBER Project Number	

Project Number:	
DRAWING NUMBER	REV
Sheet 2	


A detailed architectural line drawing of a two-story house. The house features a gabled roof with a textured pattern, possibly representing shingles. The walls are constructed of brick. There are four windows in total: two on the upper floor and two on the lower floor. Each window is divided into four panes by a cross-shaped mullion. The house is shown from a front-facing perspective, with a small section of the side wall visible on the right.

This architectural drawing shows a side elevation of a building. The main wall is covered in a brick pattern. On the left, there is a flat roof section. To the right, the roof rises into a gable, which is filled with a dense, repeating pattern of small, stylized 'W' or 'M' shapes. Two windows are depicted: a larger, multi-paned window in the upper right and a smaller, single-paned window below it. Both windows have dashed lines indicating internal reflections or structural elements. A horizontal ledge or base is visible on the left side of the brick wall.

This is a detailed architectural line drawing of a two-story brick house. The house features a gabled roof with a dense, textured pattern representing tiles. The exterior walls are constructed from bricks, with a distinct pattern of horizontal and vertical lines. The house has a central entrance door with a small transom window above it. There are four windows in total: two on the upper floor and two on the lower floor. Each window is divided into multiple panes by thin muntins. The drawing is a black and white line art illustration, suitable for use as a background or a template for a design project.

[illegible]

CODE	SUITABILITY DESCRIPTION
STATUS	PURPOSE OF ISSUE

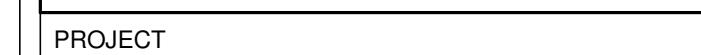

TITLE	
-------	--

CLIENT	
--------	--

DRAWN BY Author	CHECKED BY Checker	DATE 11.02.19
--------------------	-----------------------	------------------

SCALE (@ A1) 1 : 50	PROJECT NUMBER Project Number
DRAWING NUMBER Sheet 3	REV