
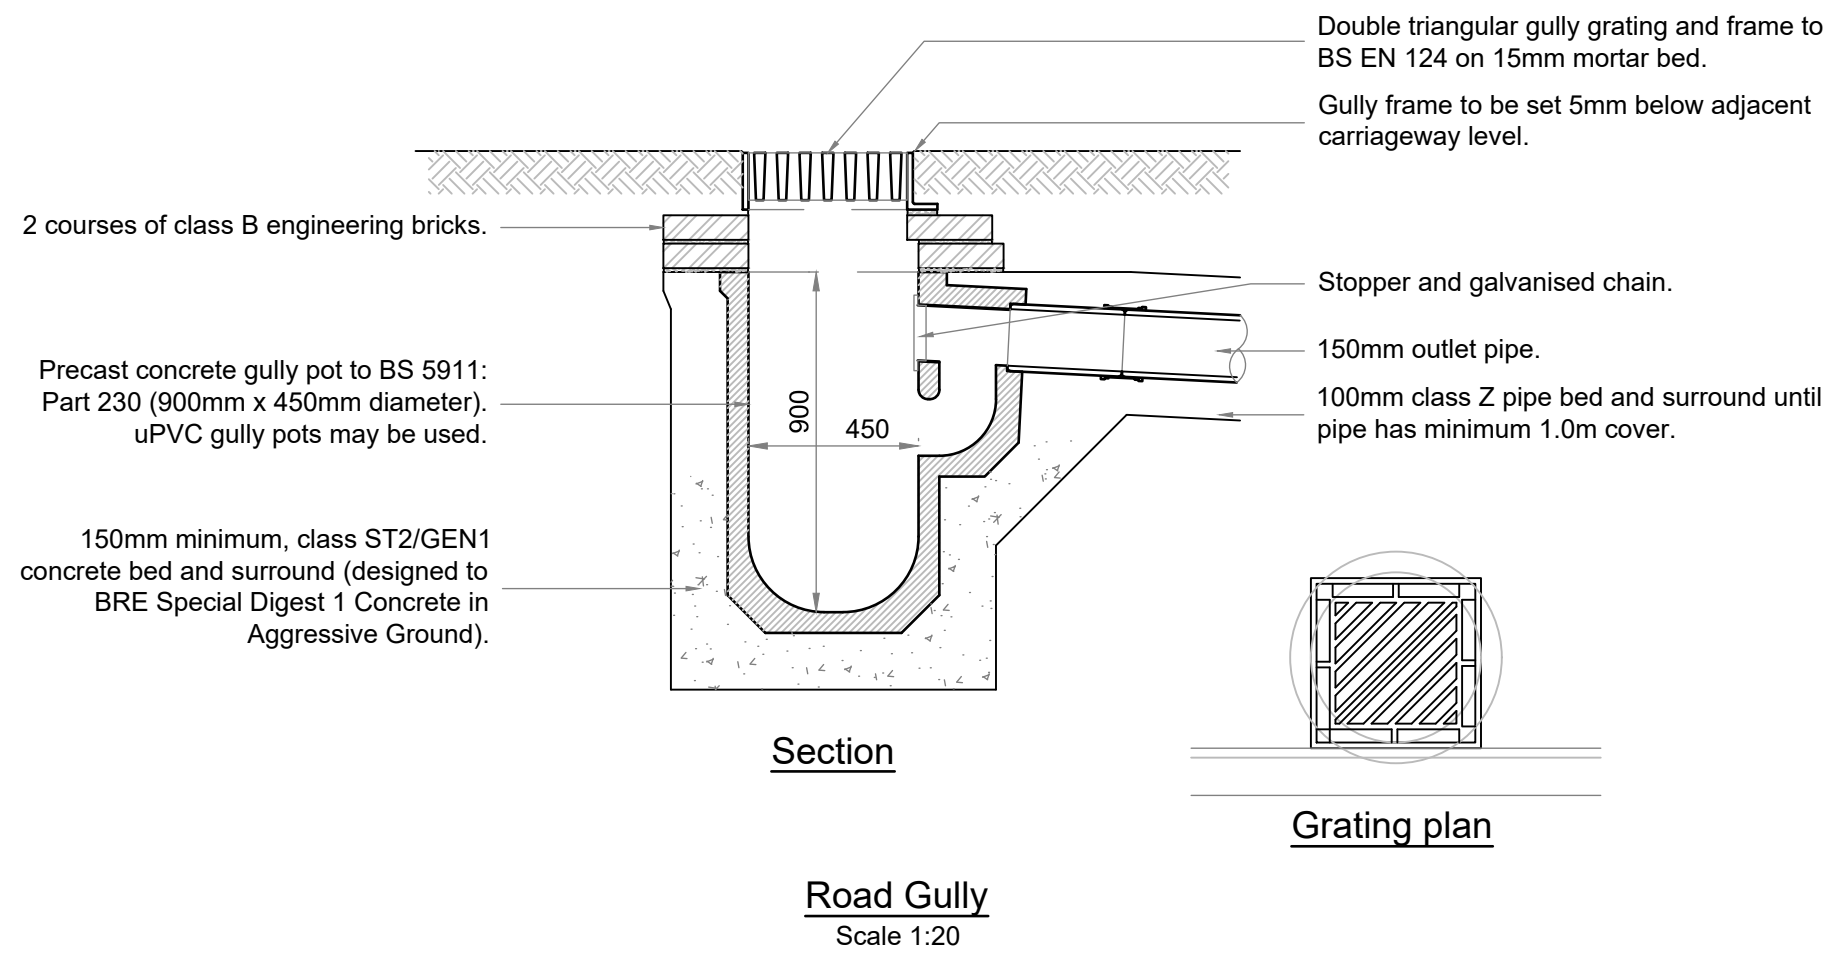
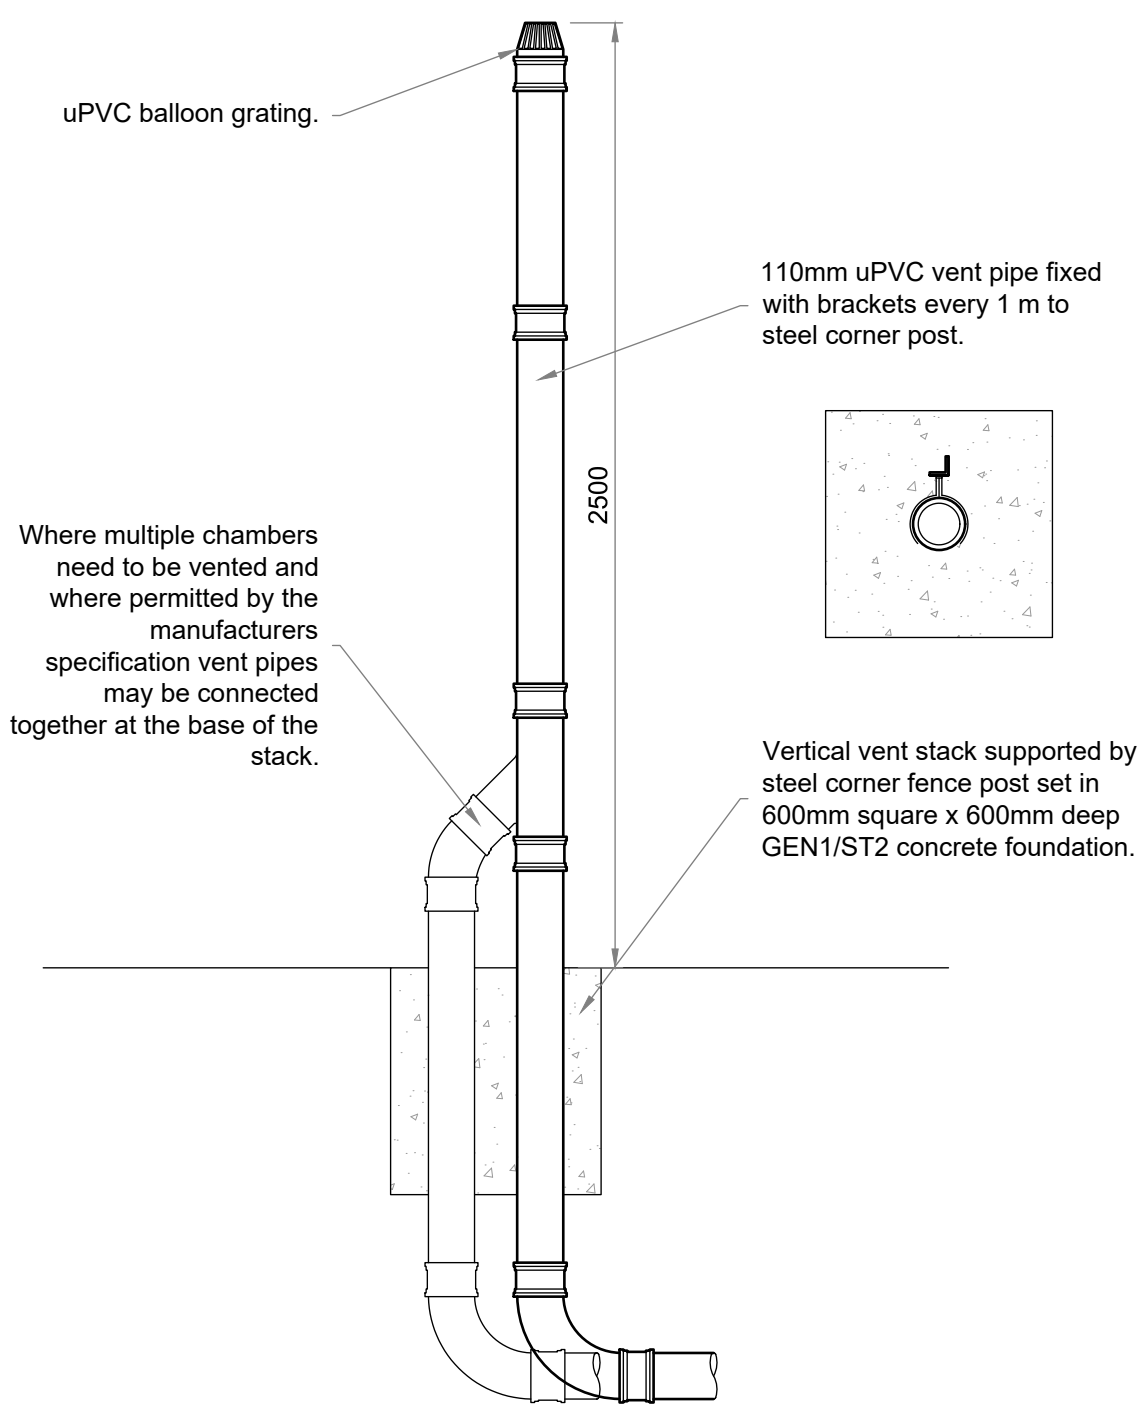
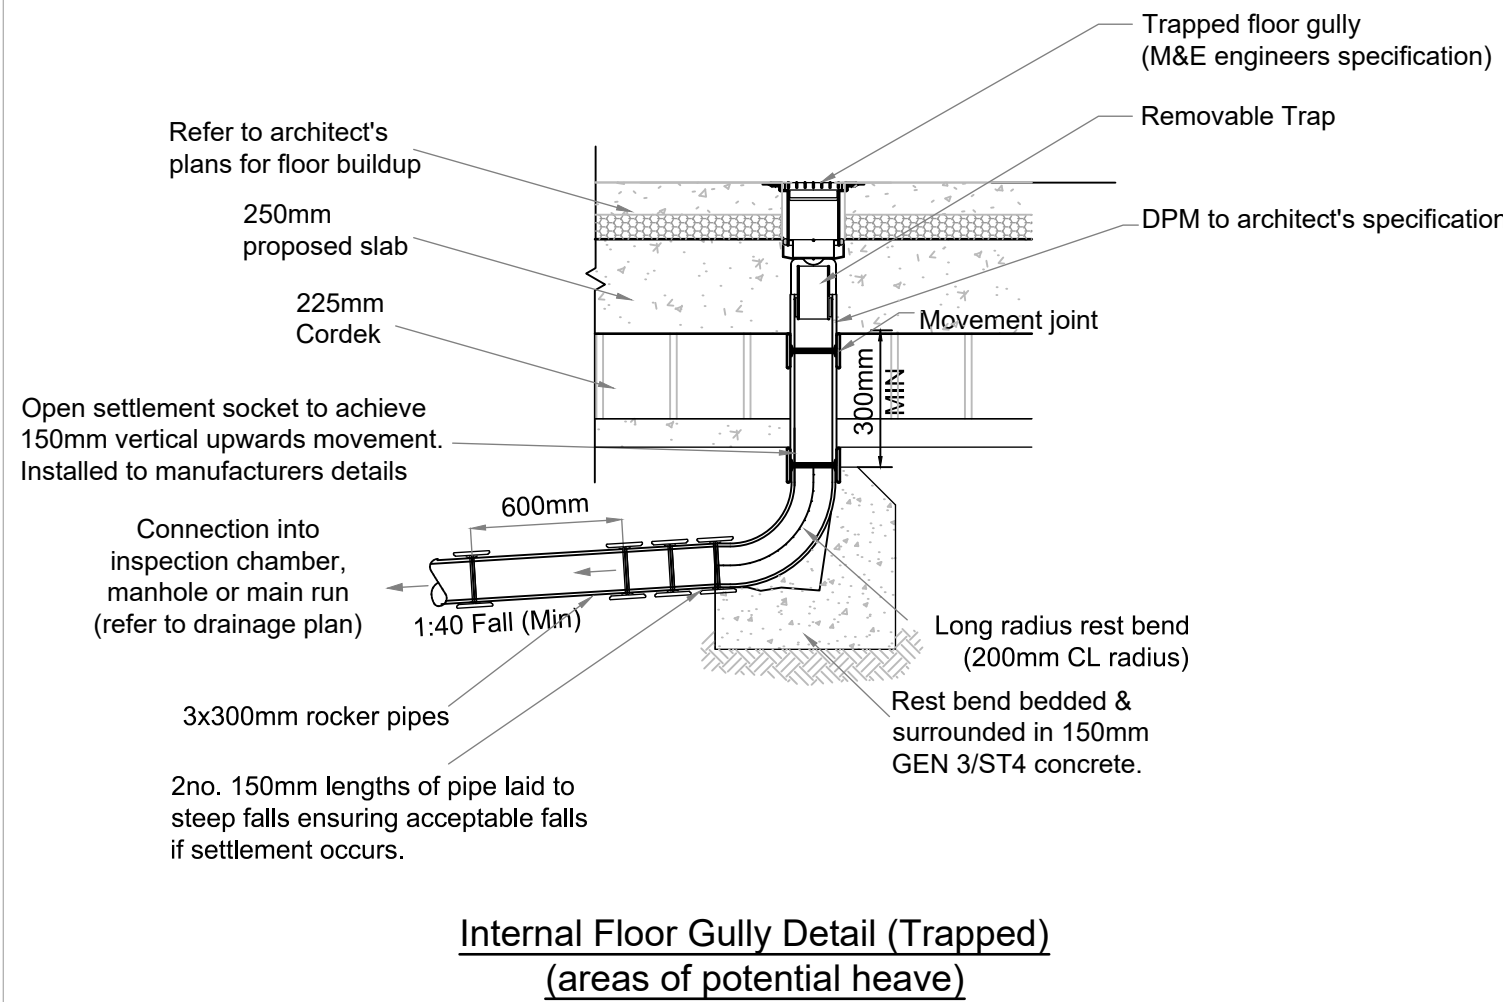
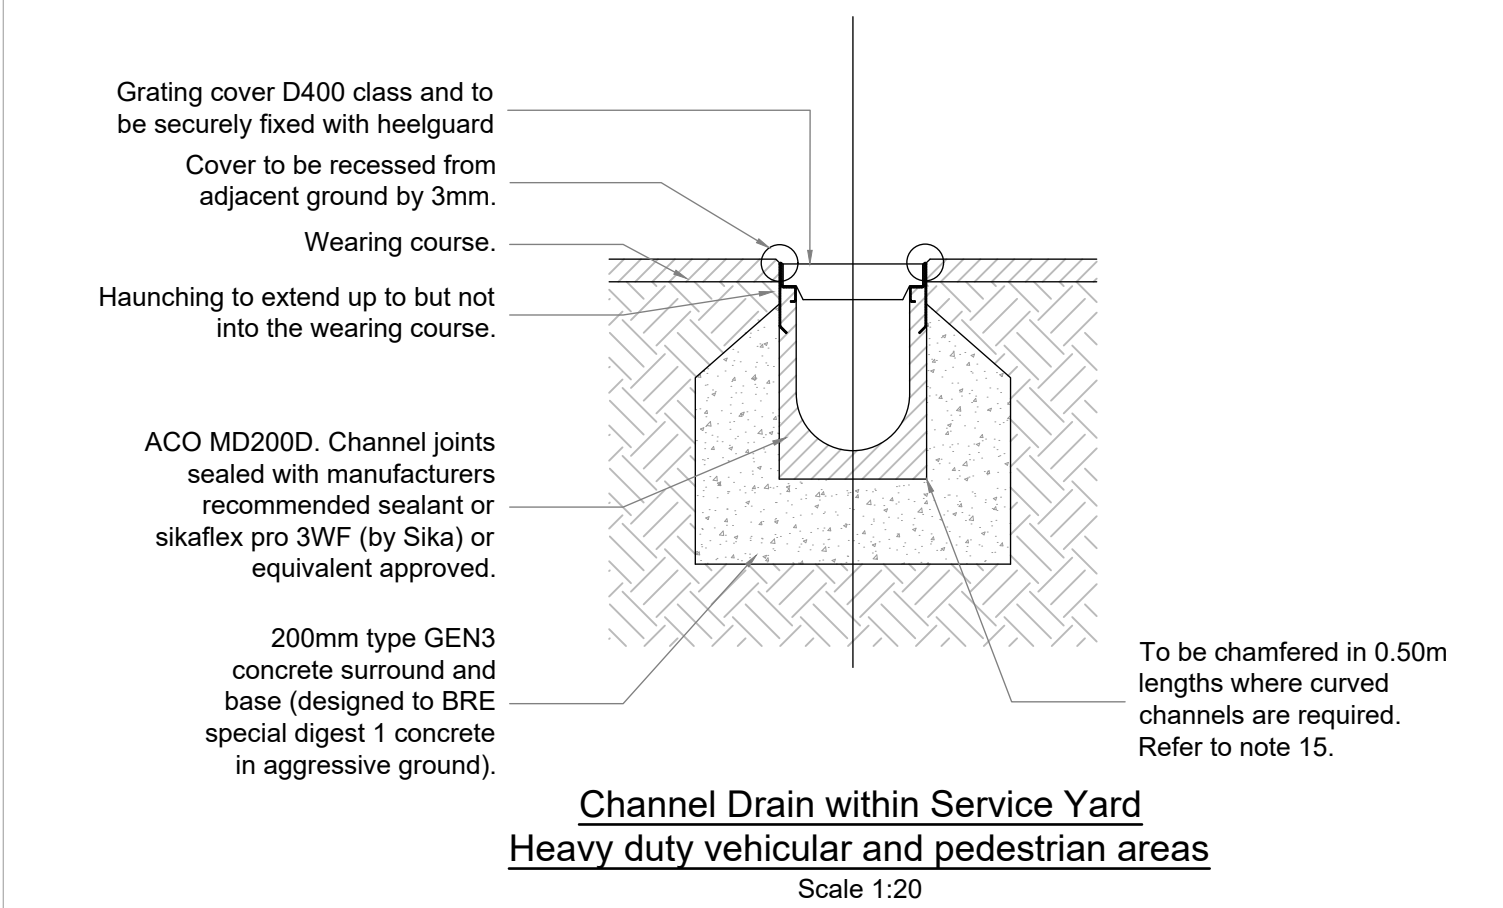
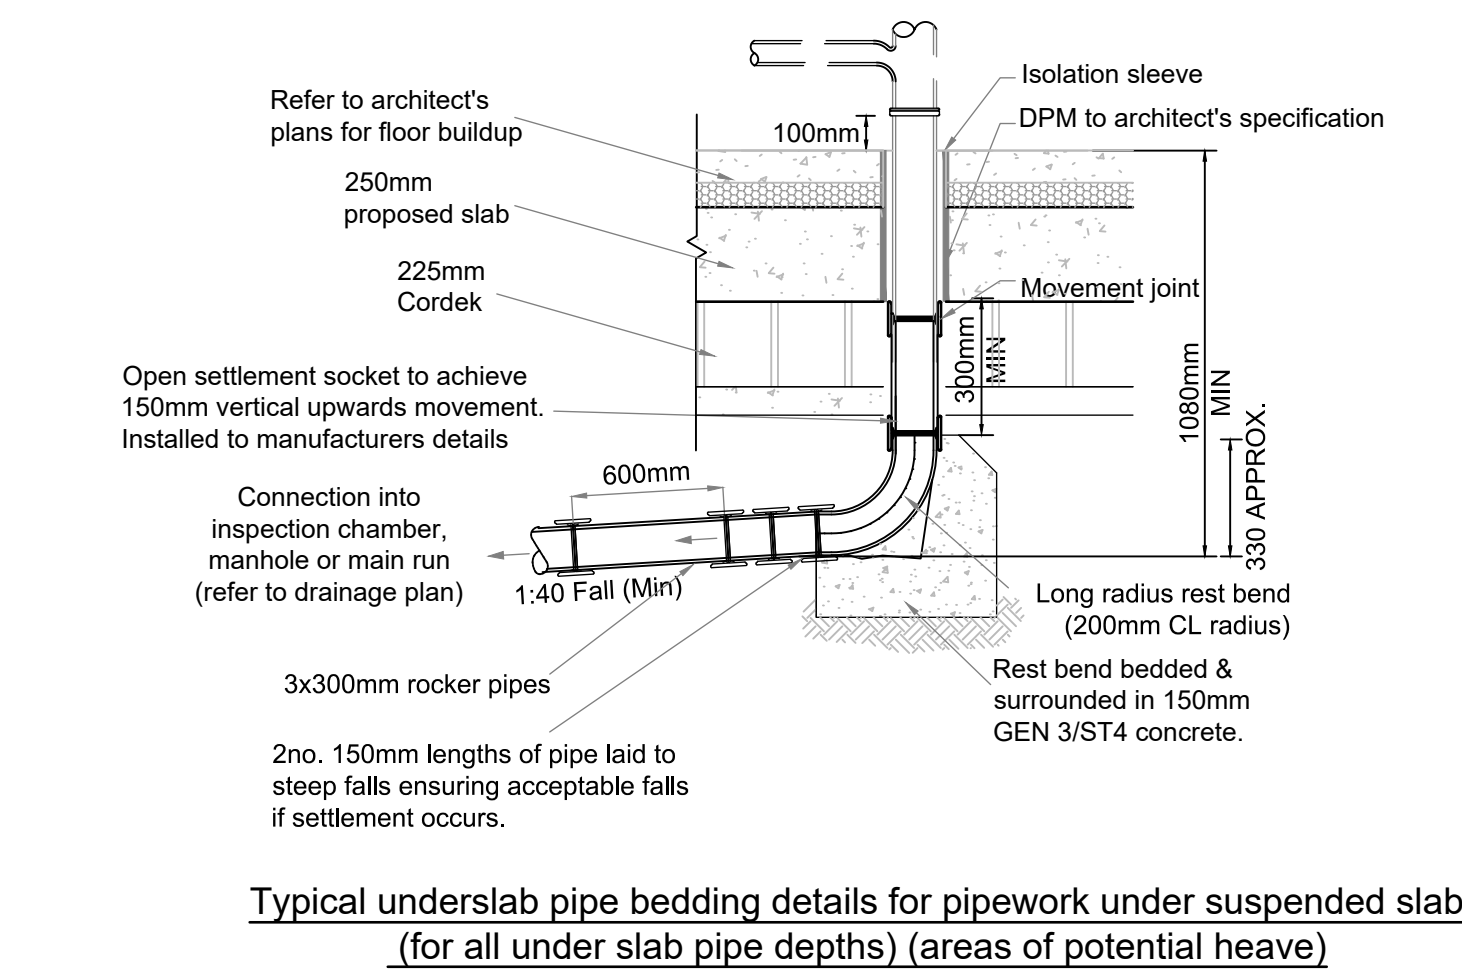
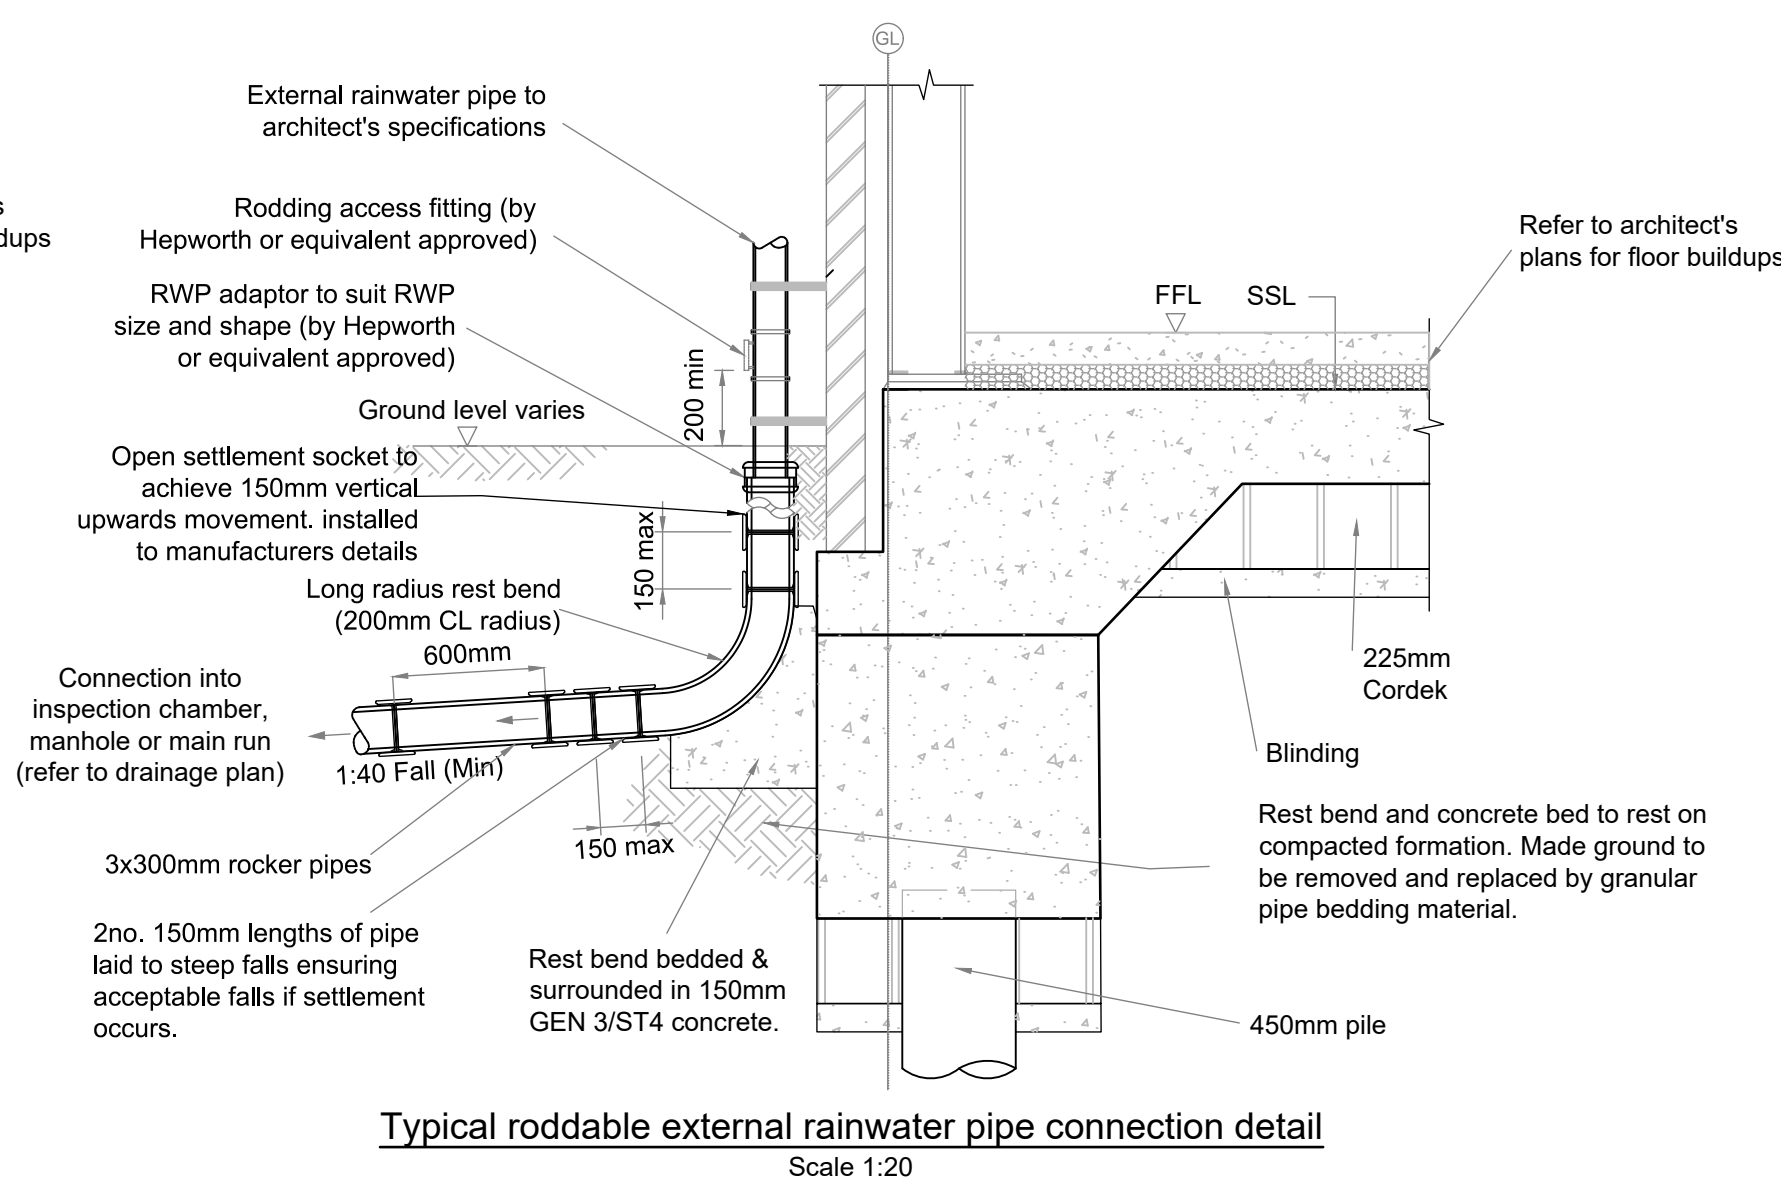
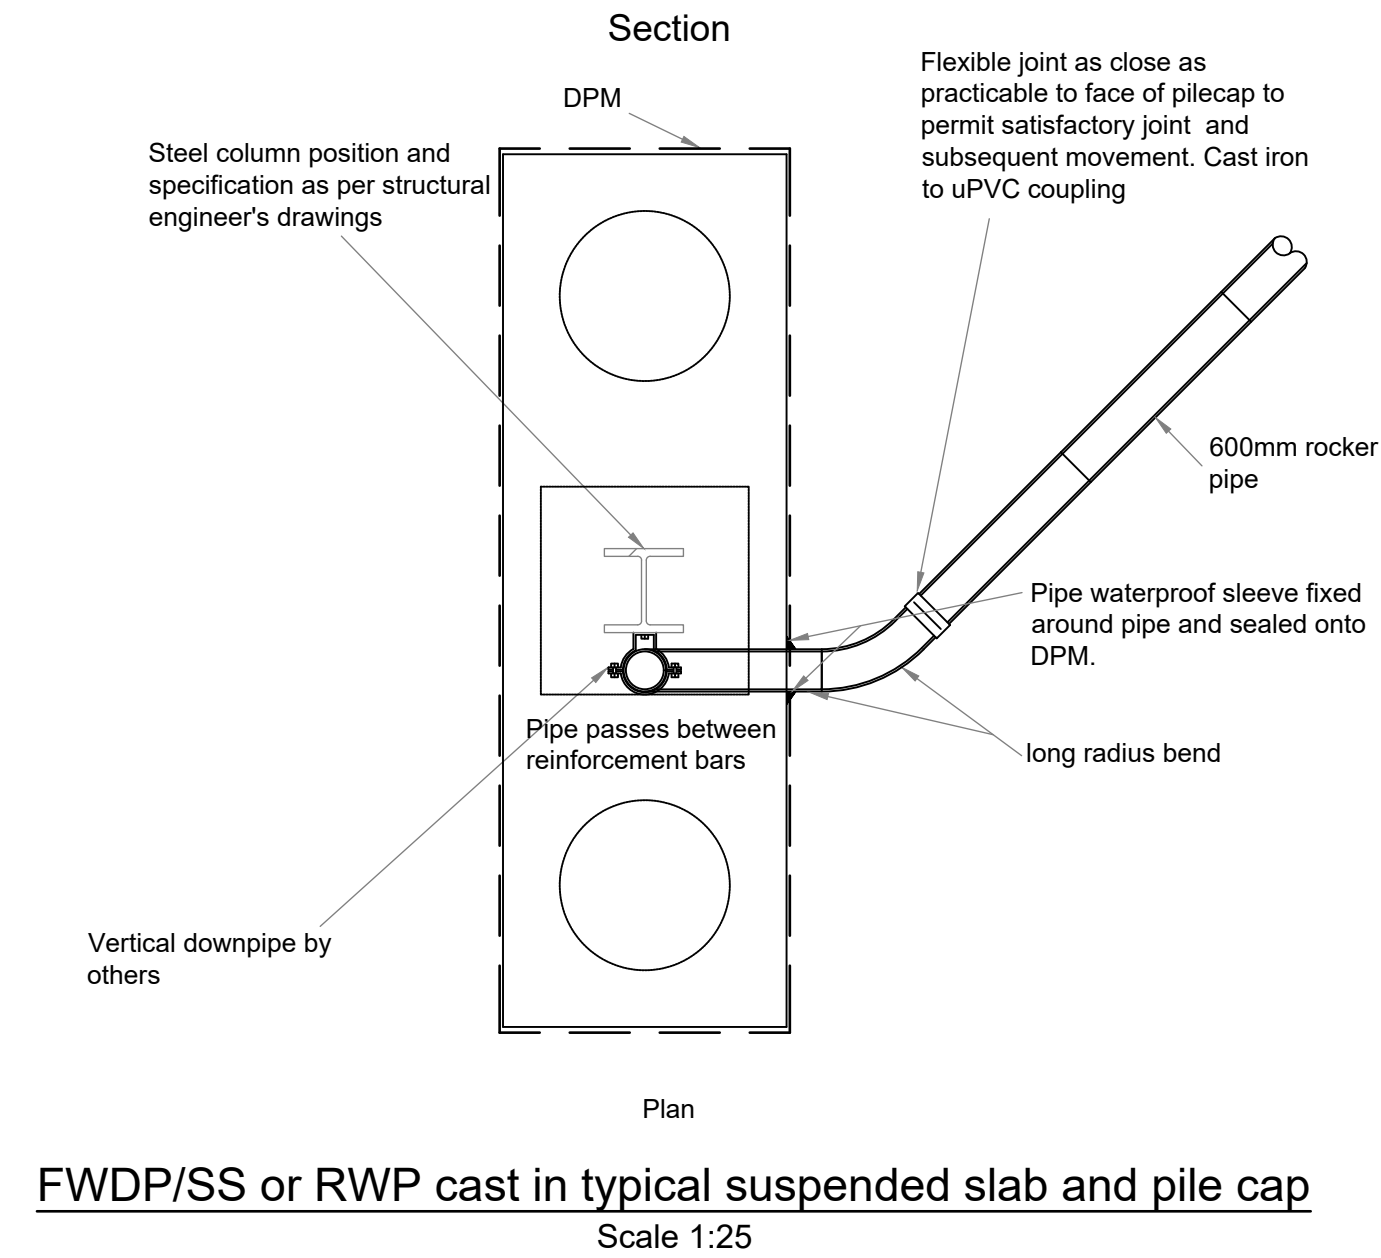


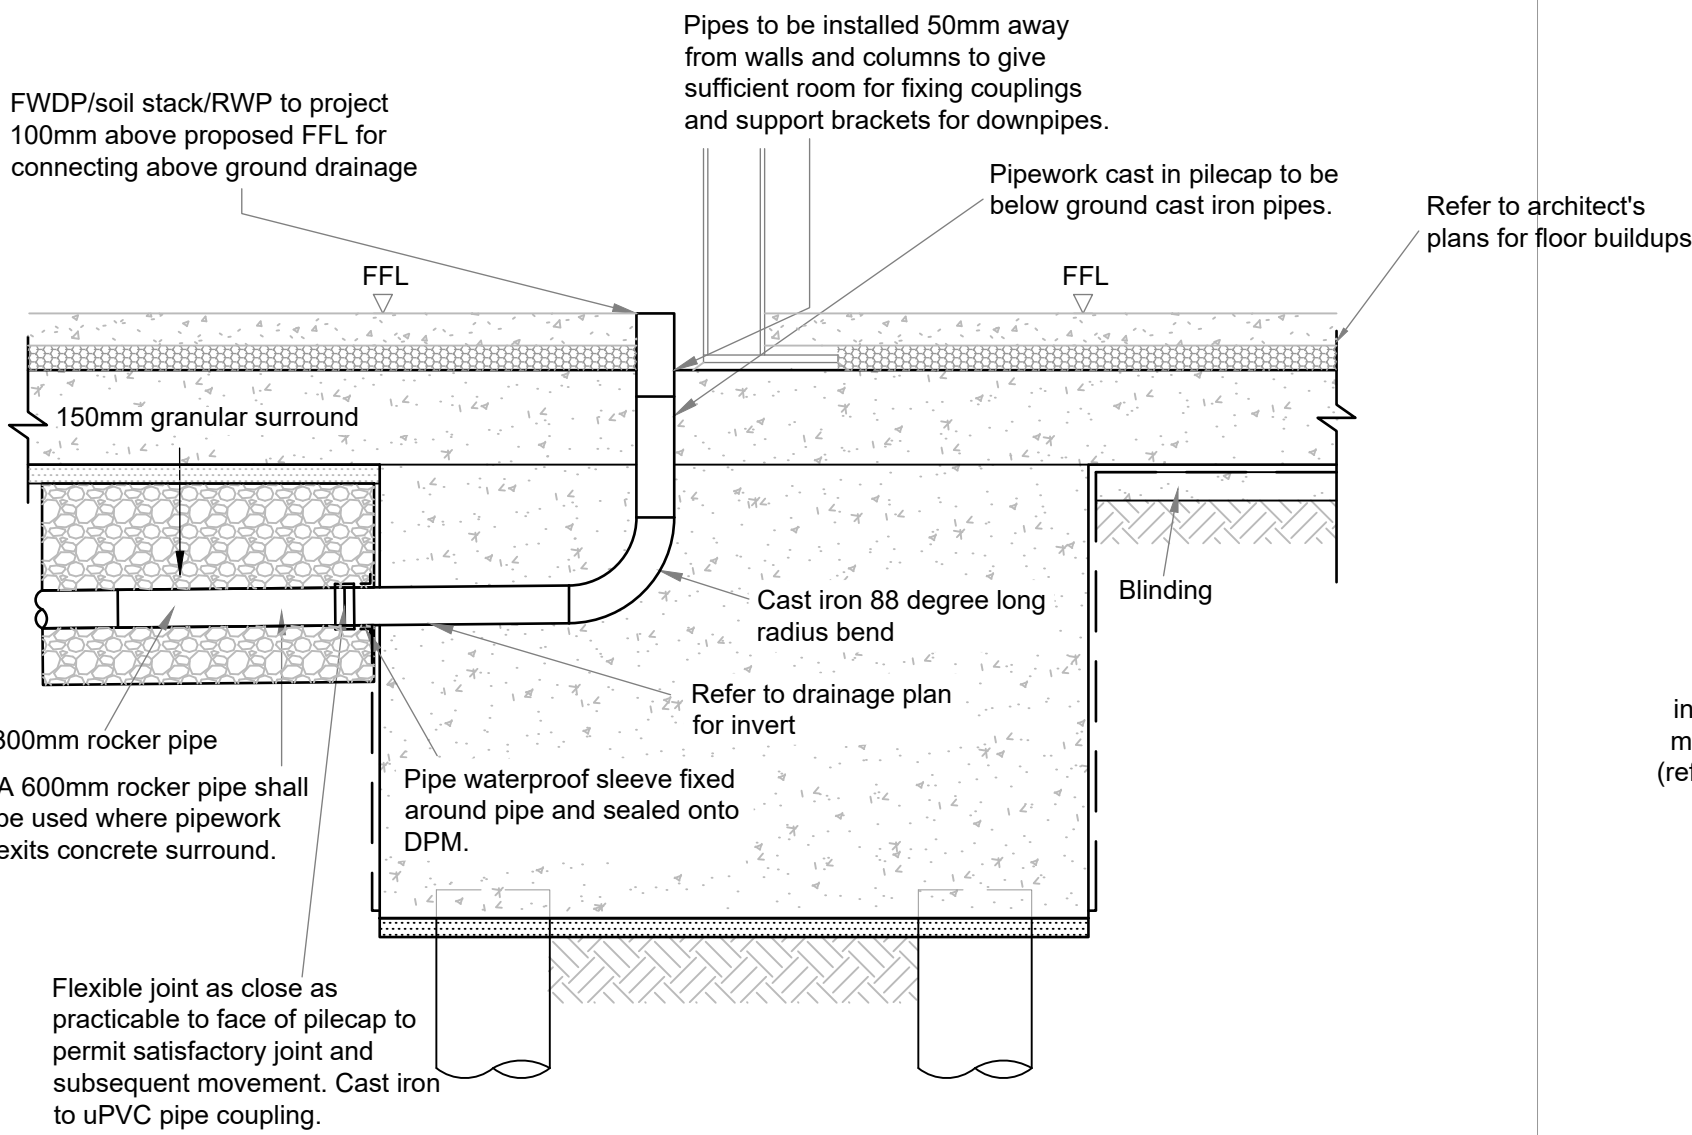

## Notes

- Do not scale from this drawing on print or electronically. Work from figured dimensions only.
- No deviation from the details on this drawing is allowed without CampbellReith's prior permission in writing.
- Read this drawing with all Architect's, Service Engineer's and CampbellReith's relevant details, specifications and drawings.
- All work is to be done in accordance with the relevant specifications issued by CampbellReith, British Standard Codes of Practice, Statutory Requirements and the Contract Documents.
- Drawing status:**
  - P: Preliminary** Evolving drawings for approvals, tenders, billings etc.
  - C: Construction** Fully developed drawings issued under instructions for construction.
- Only status C drawings to be used for construction.
- Suitability code:

**Work in progress**  
**S0** - Work in progress  
**Shared (Non-contractual)**  
**S1** - For coordination, **S2** - For information, **S3** - For internal review and comment, **S4** - For construction approval.  
**Documentation (For contractors purposes)**  
**D1** - For Costing, **D2** - For Tender, **D3** - For contractor design, **D4** - for manufacture/procurement.  
**Construction**  
**A** - For construction, **B** - For construction but with comments (i.e. areas in abeyance), **CR** - Construction Record (Final Construction ONLY). Any deviations to that which is on site is not the liability of CampbellReith)

|     |                   |          |    |
|-----|-------------------|----------|----|
| P1  | Issued for Tender | 02.07.21 | SH |
| Rev | Description       | Date     | By |

**CampbellReith**  
consulting engineers

|                       |               |                                                |                  |
|-----------------------|---------------|------------------------------------------------|------------------|
| London                | 020 7340 1700 | <input type="checkbox"/> Manchester            | 0161 819 3060    |
| Surrey                | 01737 784 500 | <input checked="" type="checkbox"/> Birmingham | 01675 467 484    |
| Bristol               | 0117 916 1066 | <input type="checkbox"/> Dubai                 | 00 971 4345 7088 |
| www.campbellreith.com |               |                                                |                  |

|           |                          |
|-----------|--------------------------|
| Job Title | Central Arun Crematorium |
| Client    | Westerleigh              |

## Drainage Construction Details Sheet 3

|          |           |            |            |             |            |
|----------|-----------|------------|------------|-------------|------------|
| Drawn by | Date made | Scale @ A1 | Checked by | Suitability | CR Project |
| SH       | June'21   | As Shown   | AJH        | S2          | 13591      |

|             |            |        |         |      |      |        |     |
|-------------|------------|--------|---------|------|------|--------|-----|
| Project No. | Originator | Volume | Lvl/Loc | Type | Role | Number | Rev |
| 13591       | CRH        | XX     | XX      | DR   | C    | 5303   | P1  |