

NOTES


© copyright. All rights reserved, this drawing must not be copied or reproduced without the written consent of Summers-Inman Construction and Property Consultants LLP.

No dimensions are to be scaled from this drawing. All dimensions and sizes are in millimetres unless otherwise stated and should be checked on site.

No part of this publication may be produced, stored in any retrieval system or transmitted in any form or by any means without prior permission of summers-inman construction and property consultants.

This drawing is to be read in conjunction with Summers-Inman Construction and Property Consultants' specification, structural engineer's and services consultant's specification where applicable.

SC ALZ
1
MAP/ FI
YO /
Map/ data
Pear T
© Crow

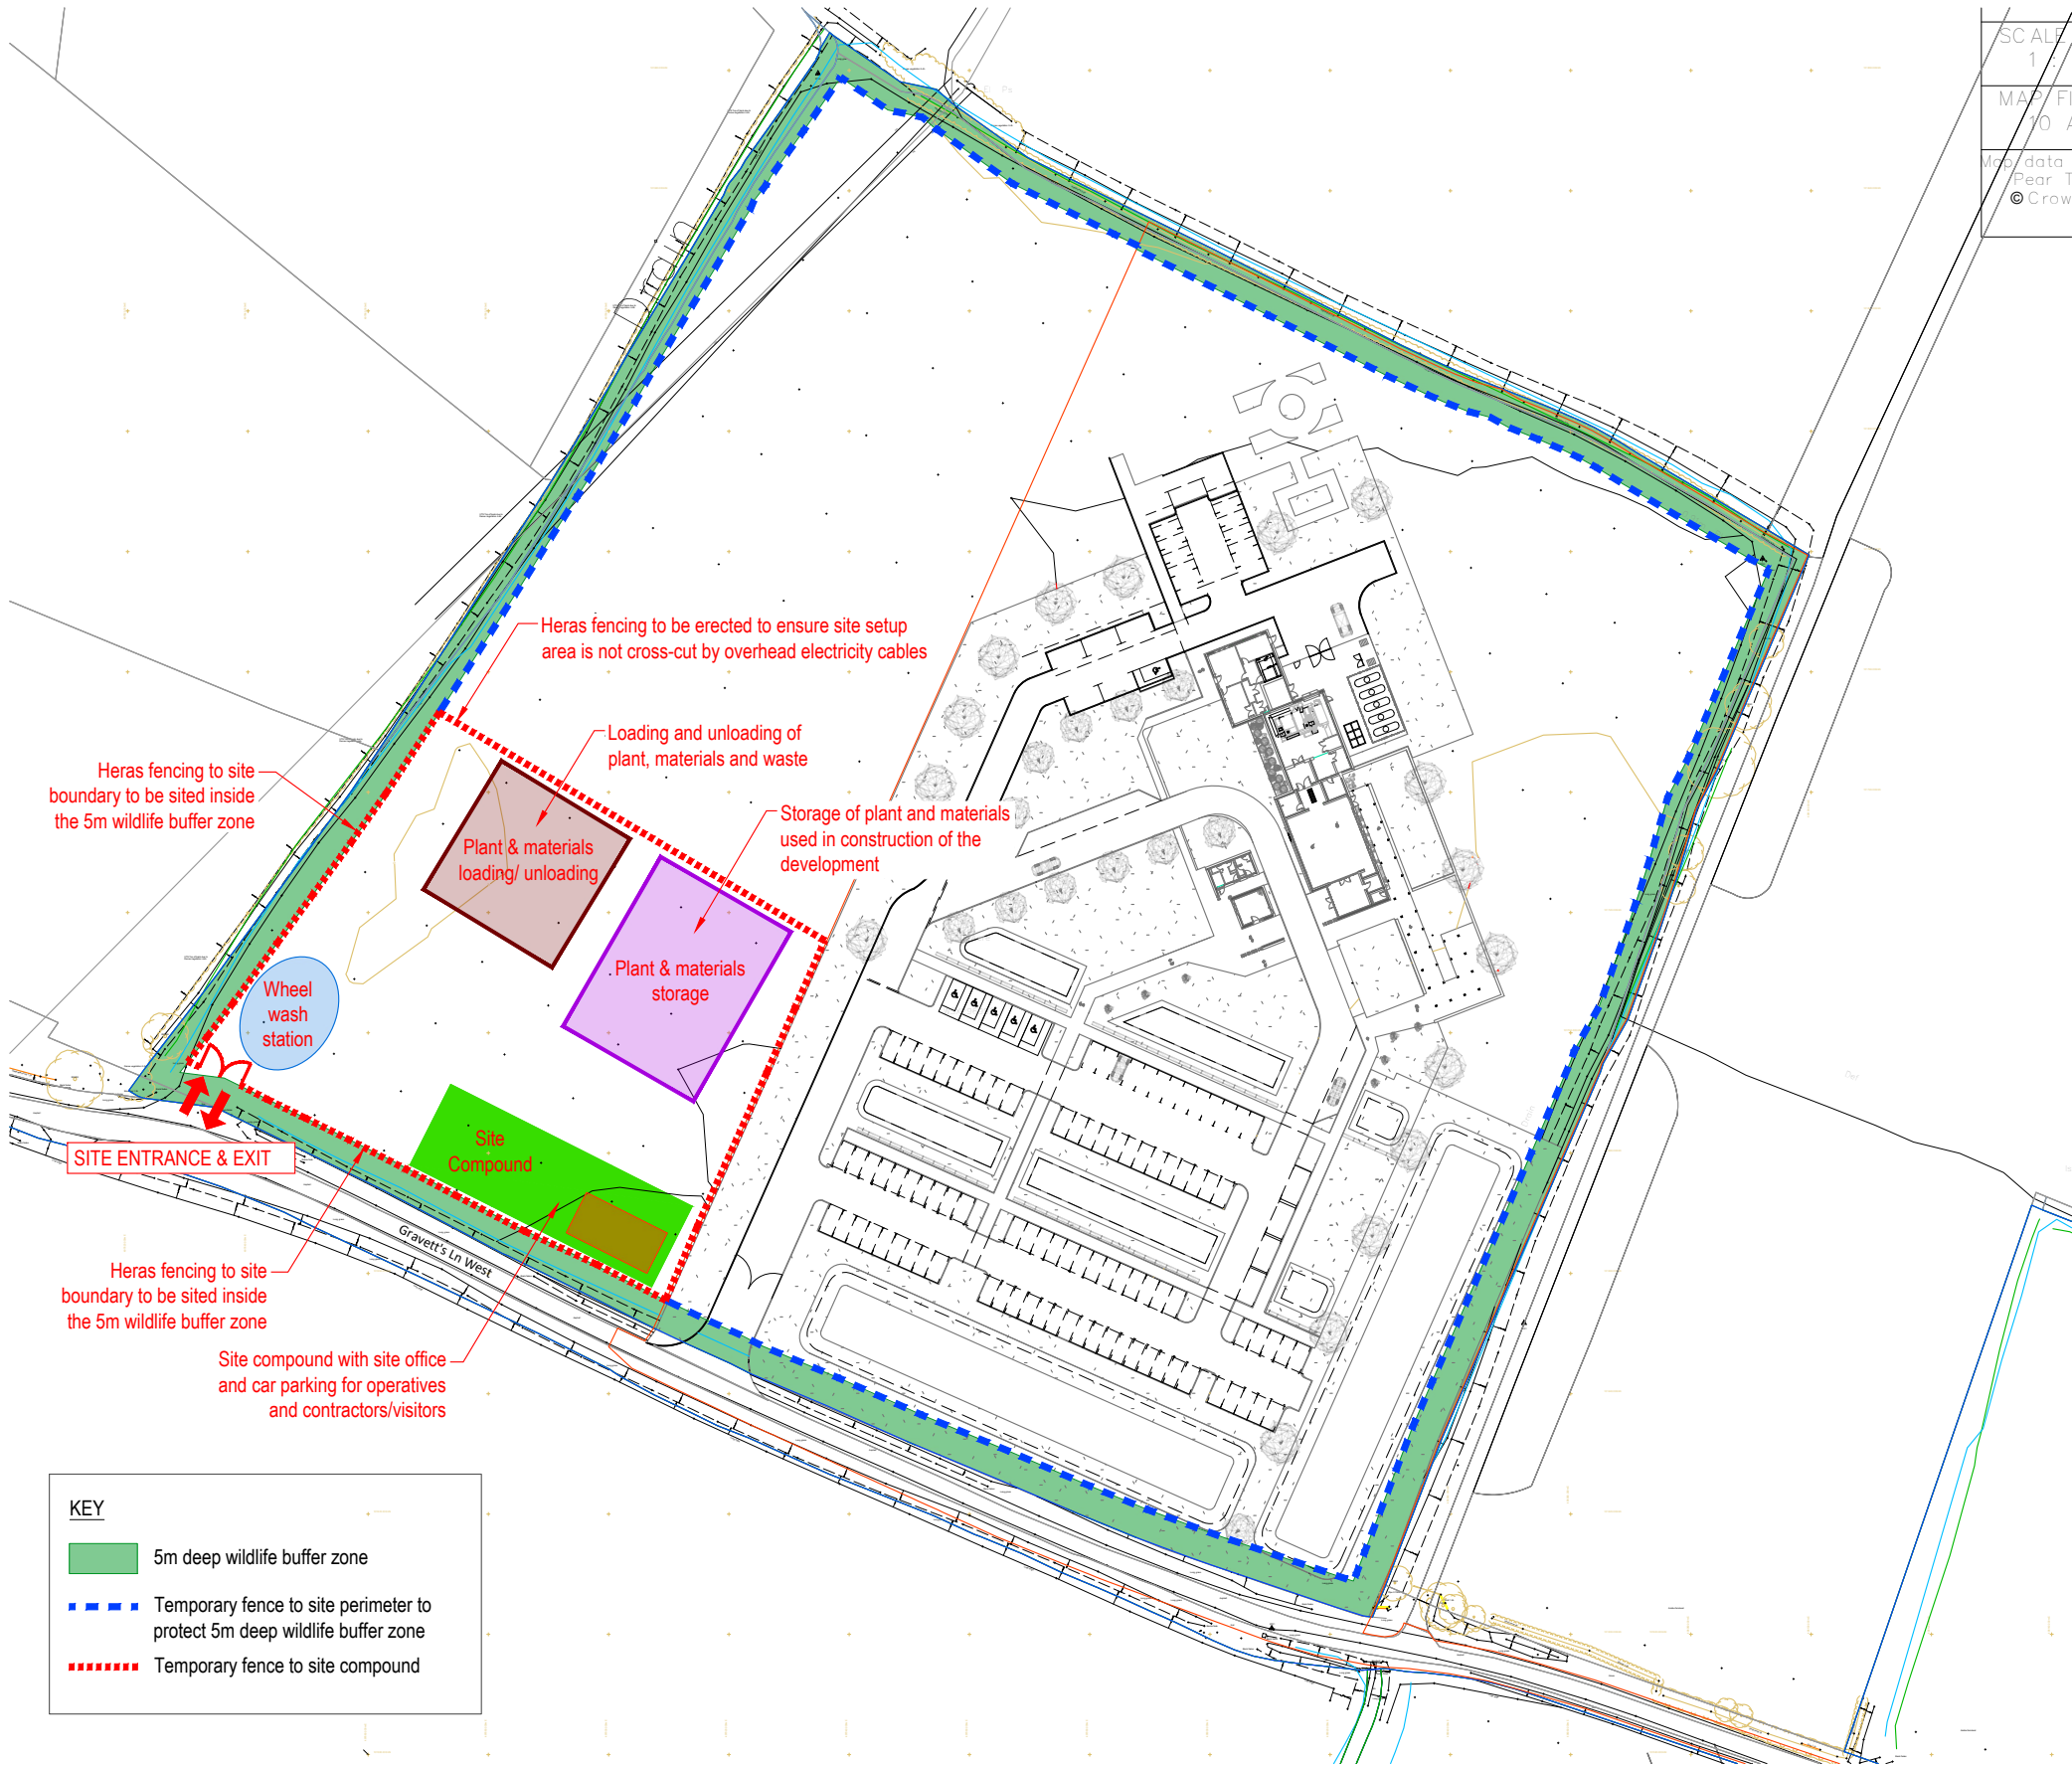

KEY

- 5m deep wildlife buffer zone
- Temporary fence to site perimeter to protect 5m deep wildlife buffer zone
- Temporary fence to site compound

Rev.	Description	Issue by	Date



6 Thorpe Way, Grove Park, Enderby, Leicester, LE19 1SU

0116 254 2774

enquiries@summers-inman.co.uk
www.summers-inman.co.uk

Drawing Status

PLANNING

Client
CREMATORIA MANAGEMENT LIMITED

Project
BOGNOR REGIS CREMATORIUM

Title
SITE SETUP PLAN

Date 12-08-2021 Scale at A3 1:1250 Drawn AOB Checked IG

LE20260:1 - SUM - XX - XX - DR - B - 00100 -							
Project	Originator	Zone	Level	Type	Role	Number	