


CIVIL / STRUCTURAL DESIGN RISK MANAGEMENT

Abnormal or unusual residual risks associated with the design outcomes shown on this drawing are:-

RSK LDE LTD has followed its Design Risk Management process for Hazard Elimination and Risk reduction in developing the designs shown on this drawing.
Abnormal or unusual residual risks may be shown above where it is considered that such risk may not normally be expected by competent persons engaged on work of this nature or type.

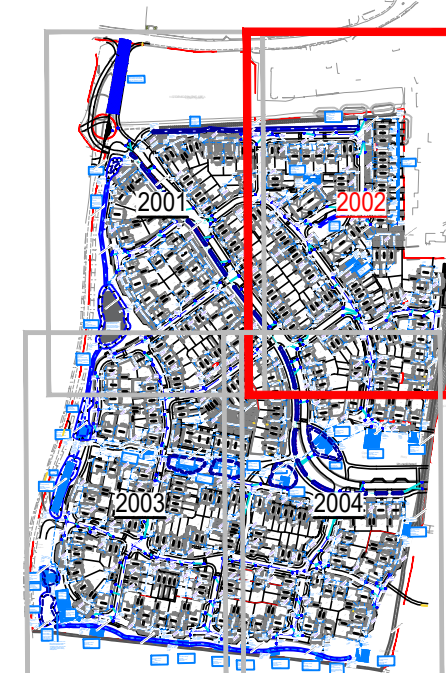

Key Plan

Legend

- Site Boundary
- FFL 6.100 Finished floor level
- Surface water sewer and manhole
- Surface water drain
- Proposed road gully
- Proposed Modular Storage
- Detention Basin
- Trench Soakaway
- Enhanced Swale
- Proposed Permeable Paving
- Roadside Enhanced Swale 1 - modelled as a single entity (refer to calculations)
- Roadside Enhanced Swale 2 - modelled as a single entity (refer to calculations)
- Roadside Enhanced Swale 3 - modelled as a single entity (refer to calculations)
- Roadside Enhanced Swale 4 - modelled as a single entity (refer to calculations)
- Roadside Enhanced Swale 5 - modelled as a single entity (refer to calculations)
- 3.0m buffer zone to existing watercourse

NOTES:

- See drawing RSK PLN_1_4101 & 4103 for typical SuDS details.
- See drawing RSK PLN_1_4100 for details of the exceedance routes.
- This strategy is a hybrid solution, utilising infiltration where possible, with high level overflows connecting the SuDS features, with connectivity to the existing ordinary watercourse on the north western corner of the site.
- The connection to the existing watercourse will be limited to O&A. The whole site has been counted towards this calculation as all gardens and POS have positive drainage features within them.
- All drainage features have been located at or above the peak ground water level, monitored during the winter period, as far as is practicable.
- Permeable paving to be installed for all drives and private parking areas.
- All proposed structures to be located a minimum of 3.0m from the top of bank to existing watercourse.

NOTE:
ANY DRAINAGE CONVEYANCE FEATURES THAT ENCRoACH IN TO THE PEAK GROUND WATER LEVEL SHALL BE SEALED TO PREVENT GROUNDWATER INGRESS.

NOTE:
LAND DRAINAGE TO BE PROVIDED IN REAR GARDENS AS ADDITIONAL MITIGATION AGAINST SHALLOW GROUNDWATER. EXTENTS TO BE CONFIRMED AT DETAILED DESIGN STAGE.

NOTE:
RAIN WATER PIPES (RWPS) TO BE CONNECTED INTO PERMEABLE PAVING SUB-BASE WHERE POSSIBLE.

NOTE:
ALL STORAGE FEATURES TO HAVE HIGH LEVEL OVERFLOWS OUT OF STRUCTURE INTO DOWNSTREAM FEATURE. IT MUST BE NOTED THAT PIPES & MANHOLES ARE NOT INCLUDED AS STORAGE IN THE CALCULATIONS.

P	06.12.21	Drawings updated to latest planning layout and LPA comments.	AM	SM	SM
N	22.11.21	Drawings updated to latest planning layout and LPA comments. Private plot drainage amended.	AM	SM	SM
M	26.10.21	Drawings updated to latest planning layout and LPA comments. Private plot drainage added.	AM	SM	SM
L	24.09.21	Drawings updated to latest planning layout and LPA comments.	AM	SM	SM
K	27.07.21	Drawings updated to latest LPA comments.	AM	SM	SM
J	15.06.21	Drawings updated to latest planning layout and LPA comments.	AM	SM	SM
I	11.05.21	Drawings updated to latest planning layout and LPA comments.	AM	SM	SM
H	18.03.21	Drawings updated to latest planning layout and LPA comments.	AM	SM	SM
G	12.02.21	Drawings updated to calculations.	AM	SM	SM
F	26.01.21	Pipe references removed for clarity.	AM	SM	SM
E	15.01.21	Layout updated to reflect latest planning layout.	AM	SM	SM
D	19.11.20	Layout updated to latest planning layout. Areas charged shaded.	MFP	SM	SM
C	23.10.20	Revised take account of comments made by the LPA.	SM	SM	
B	14.08.20	Updated to latest architects information.	MFP	SM	
A	13.07.20	Issued to support reserved matters application.	SM		
P01	03.07.20	Preliminary issues for review.	SM		
Rev.	Date	Amendment	Drawn	Chkd.	Appt.



LAND & DEVELOPMENT ENGINEERING LTD
18 Frognore Road
Hemel Hempstead
Herts SG9 6JH
United Kingdom
Tel: +44 (0) 1462 437500
Fax: +44 (0) 1462 437550
Email: info@rsk.co.uk
Web: www.rsk.co.uk



Project Title
DROVE LANE, YAPTON

Status
PRELIMINARY

Drawing Title
SURFACE WATER DRAINAGE STRATEGY SHEET 2

Drawn	Date	Checked	Date	Approved	Date
SM	01.07.2020				
Scale		Orig Size		Dimensions	
1:250		A0		Metres	
Project No.		Drawing File			
133647		133647-SM-DR-CIVIL-C-005-004-Strategy-01-Drainage.dwg			
Drawing No.				Rev.	
PLN 1_4081				P	

Scale 1:250
0 2.5 5 7.5 10 12.5m

