


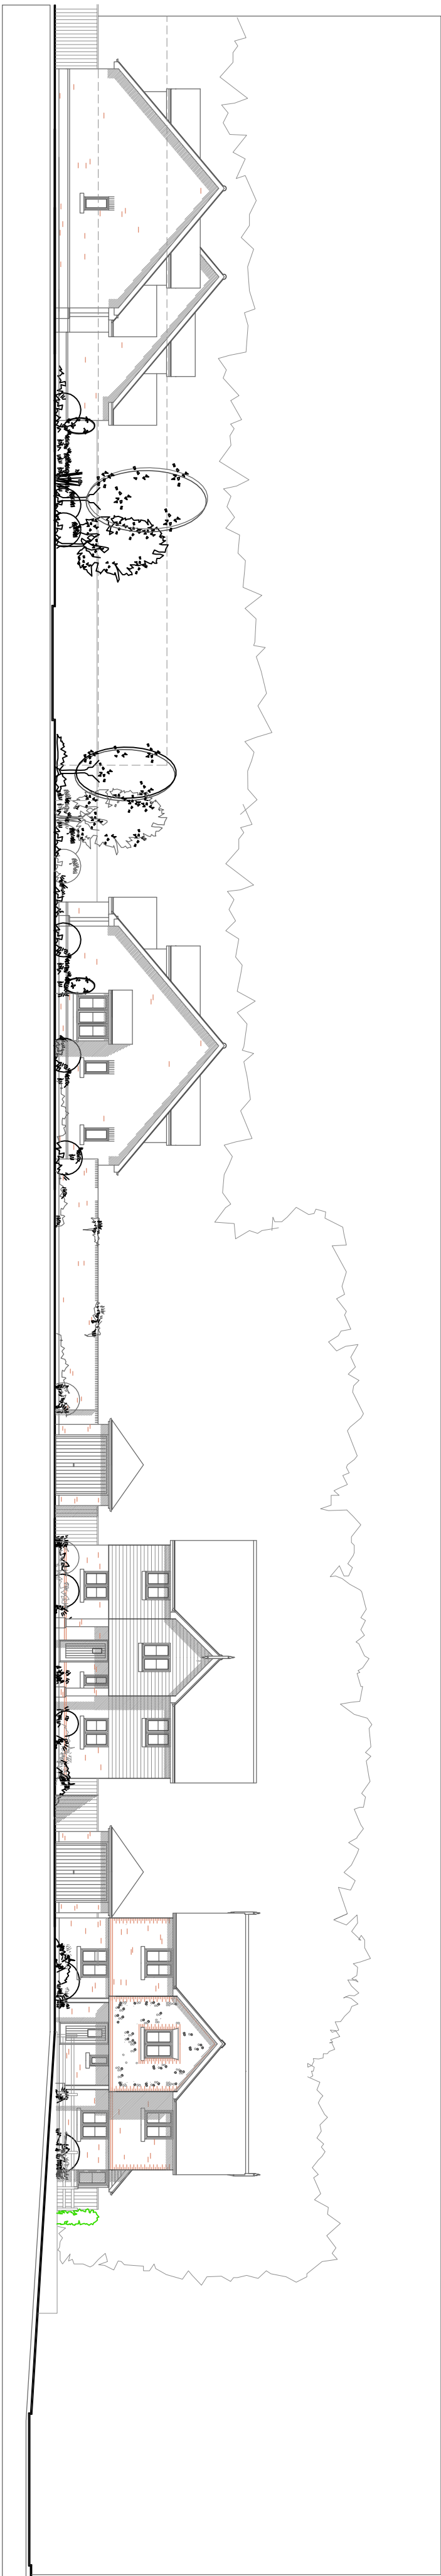


RESIDENTIAL DEVELOPMENT UNDER CONSTRUCTION


STREET ELEVATION - WEST TO NORTH END ROAD



STREET ELEVATION - NORTH TO ACCESS ROAD

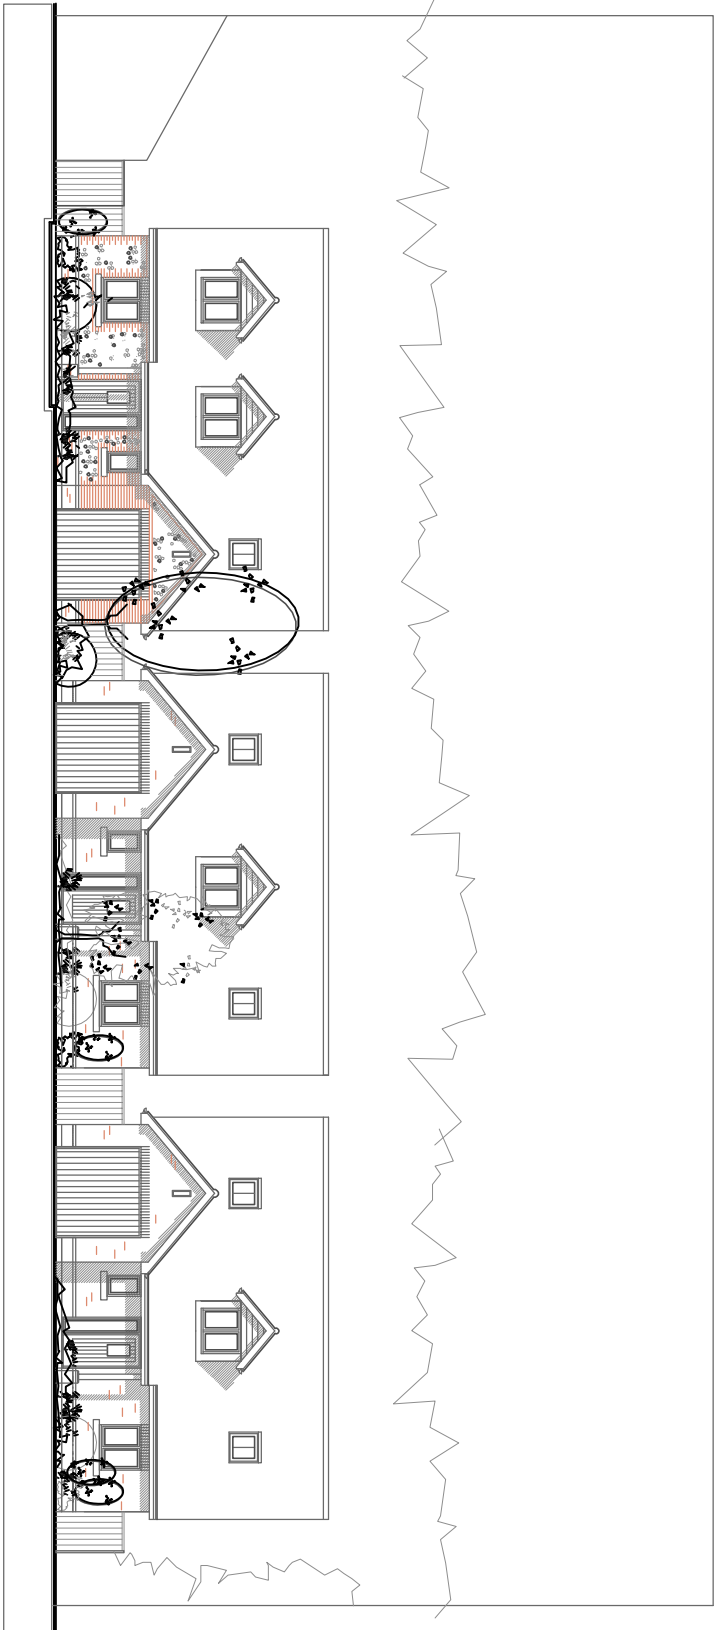

STREET ELEVATION - WEST TO ACCESS ROAD

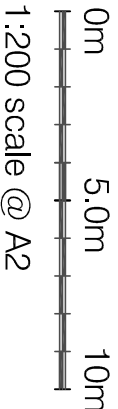

CROSSLEY DESIGN
ARCHITECTURE

25 Hazlehurst Crescent, Findon Valley, Worthing, BN14 0HW
t. 01903 877221 e. mail@crossleydesign.co.uk w. www.crossleydesign.co.uk

client
GRAYFERN HOMES

project
RESIDENTIAL DEVELOPMENT
LAND SOUTH OF ORCHARD BUSINESS PARK
CHURCH LANE
TAPTON, BN18 0GA

drawing

STREET ELEVATIONS

scale	date	job no.	dwg no.	rev.
1:200 @A2	DEC. 19	1910	2.06	-

This drawing is the copyright of Crossley Design Architecture