


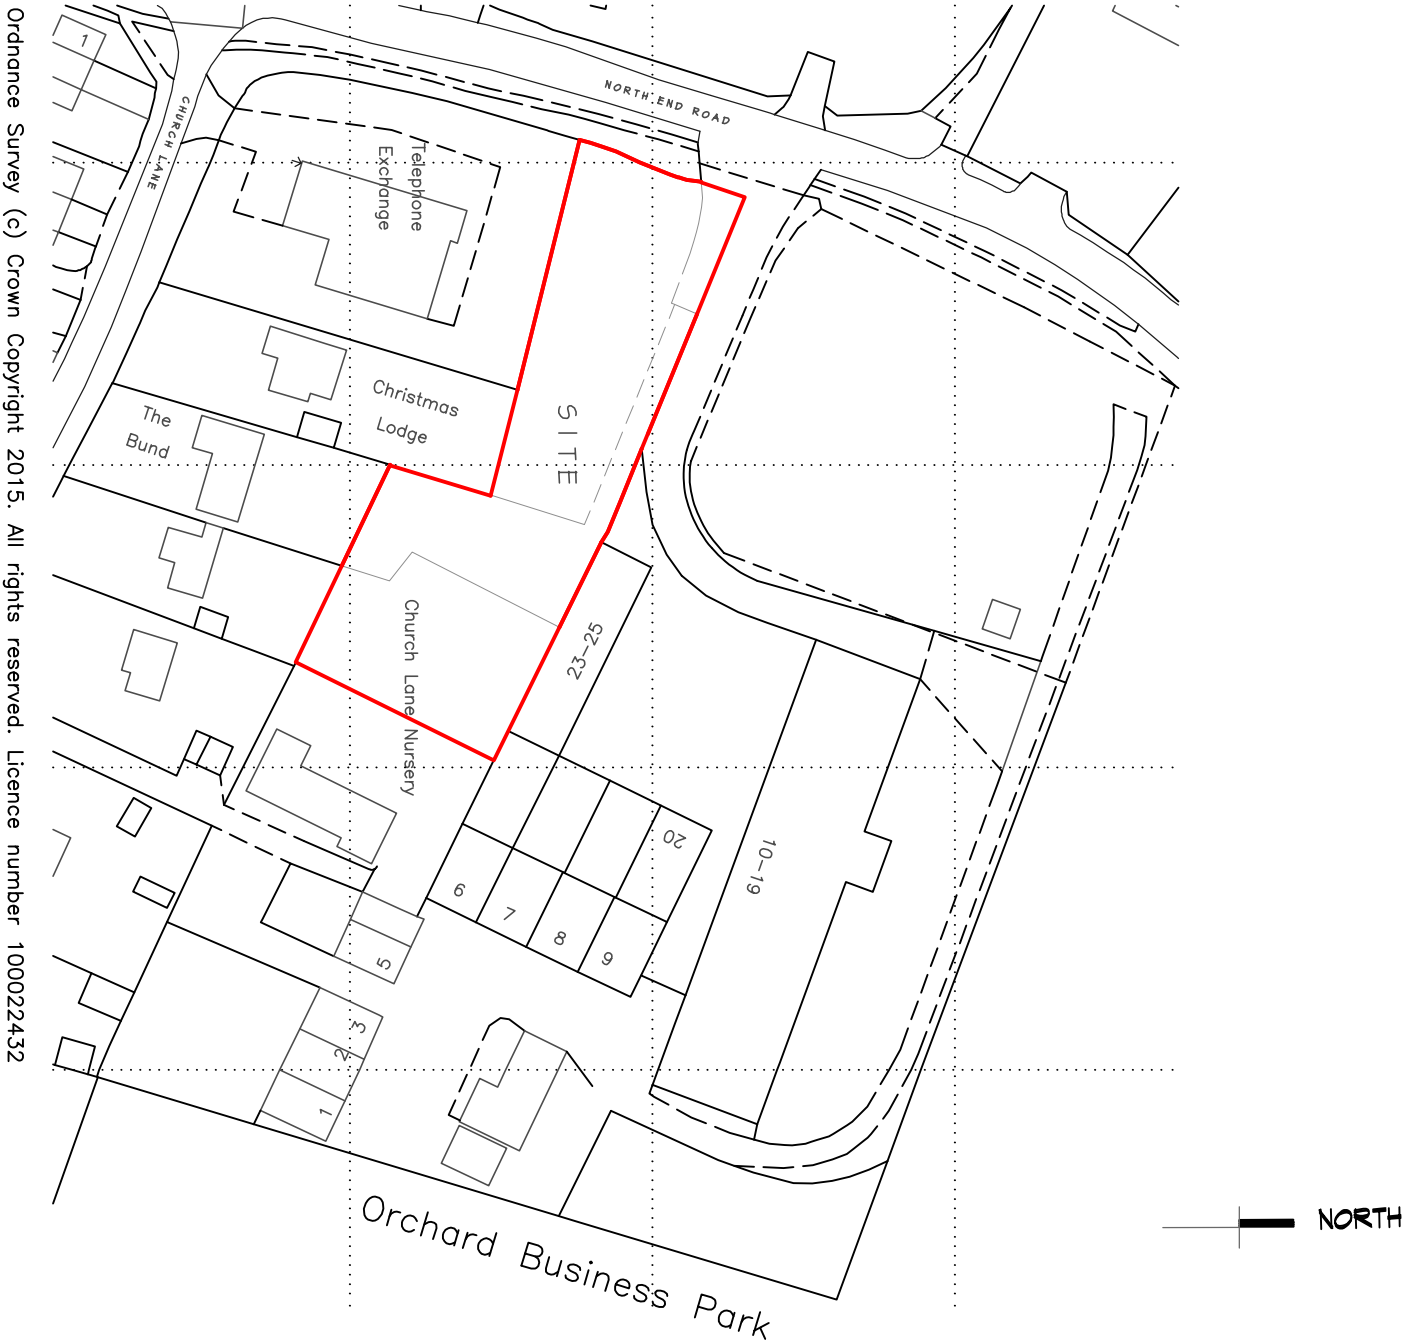

0 10 20 m
1:1250 SCALE @ A3



25 Hazelnut Crescent, Findon Valley, Worthing, BN14 0HW
t. 01903 877221 e. ma@crosleydesign.co.uk w. www.crosleydesign.co.uk

client

CRATFERN HOMES

project

RESIDENTIAL DEVELOPMENT
LAND SOUTH OF ORCHARD BUSINESS PARK
CHURCH LANE
YAPTON, BN10 0GA

drawing

LOCATION PLAN

scale	date	job no.	dwg no.	rev.
1:1250 @A3	DEC. 14	1910	2.07	-

The drawing is the copyright of Crossley Design Architecture