


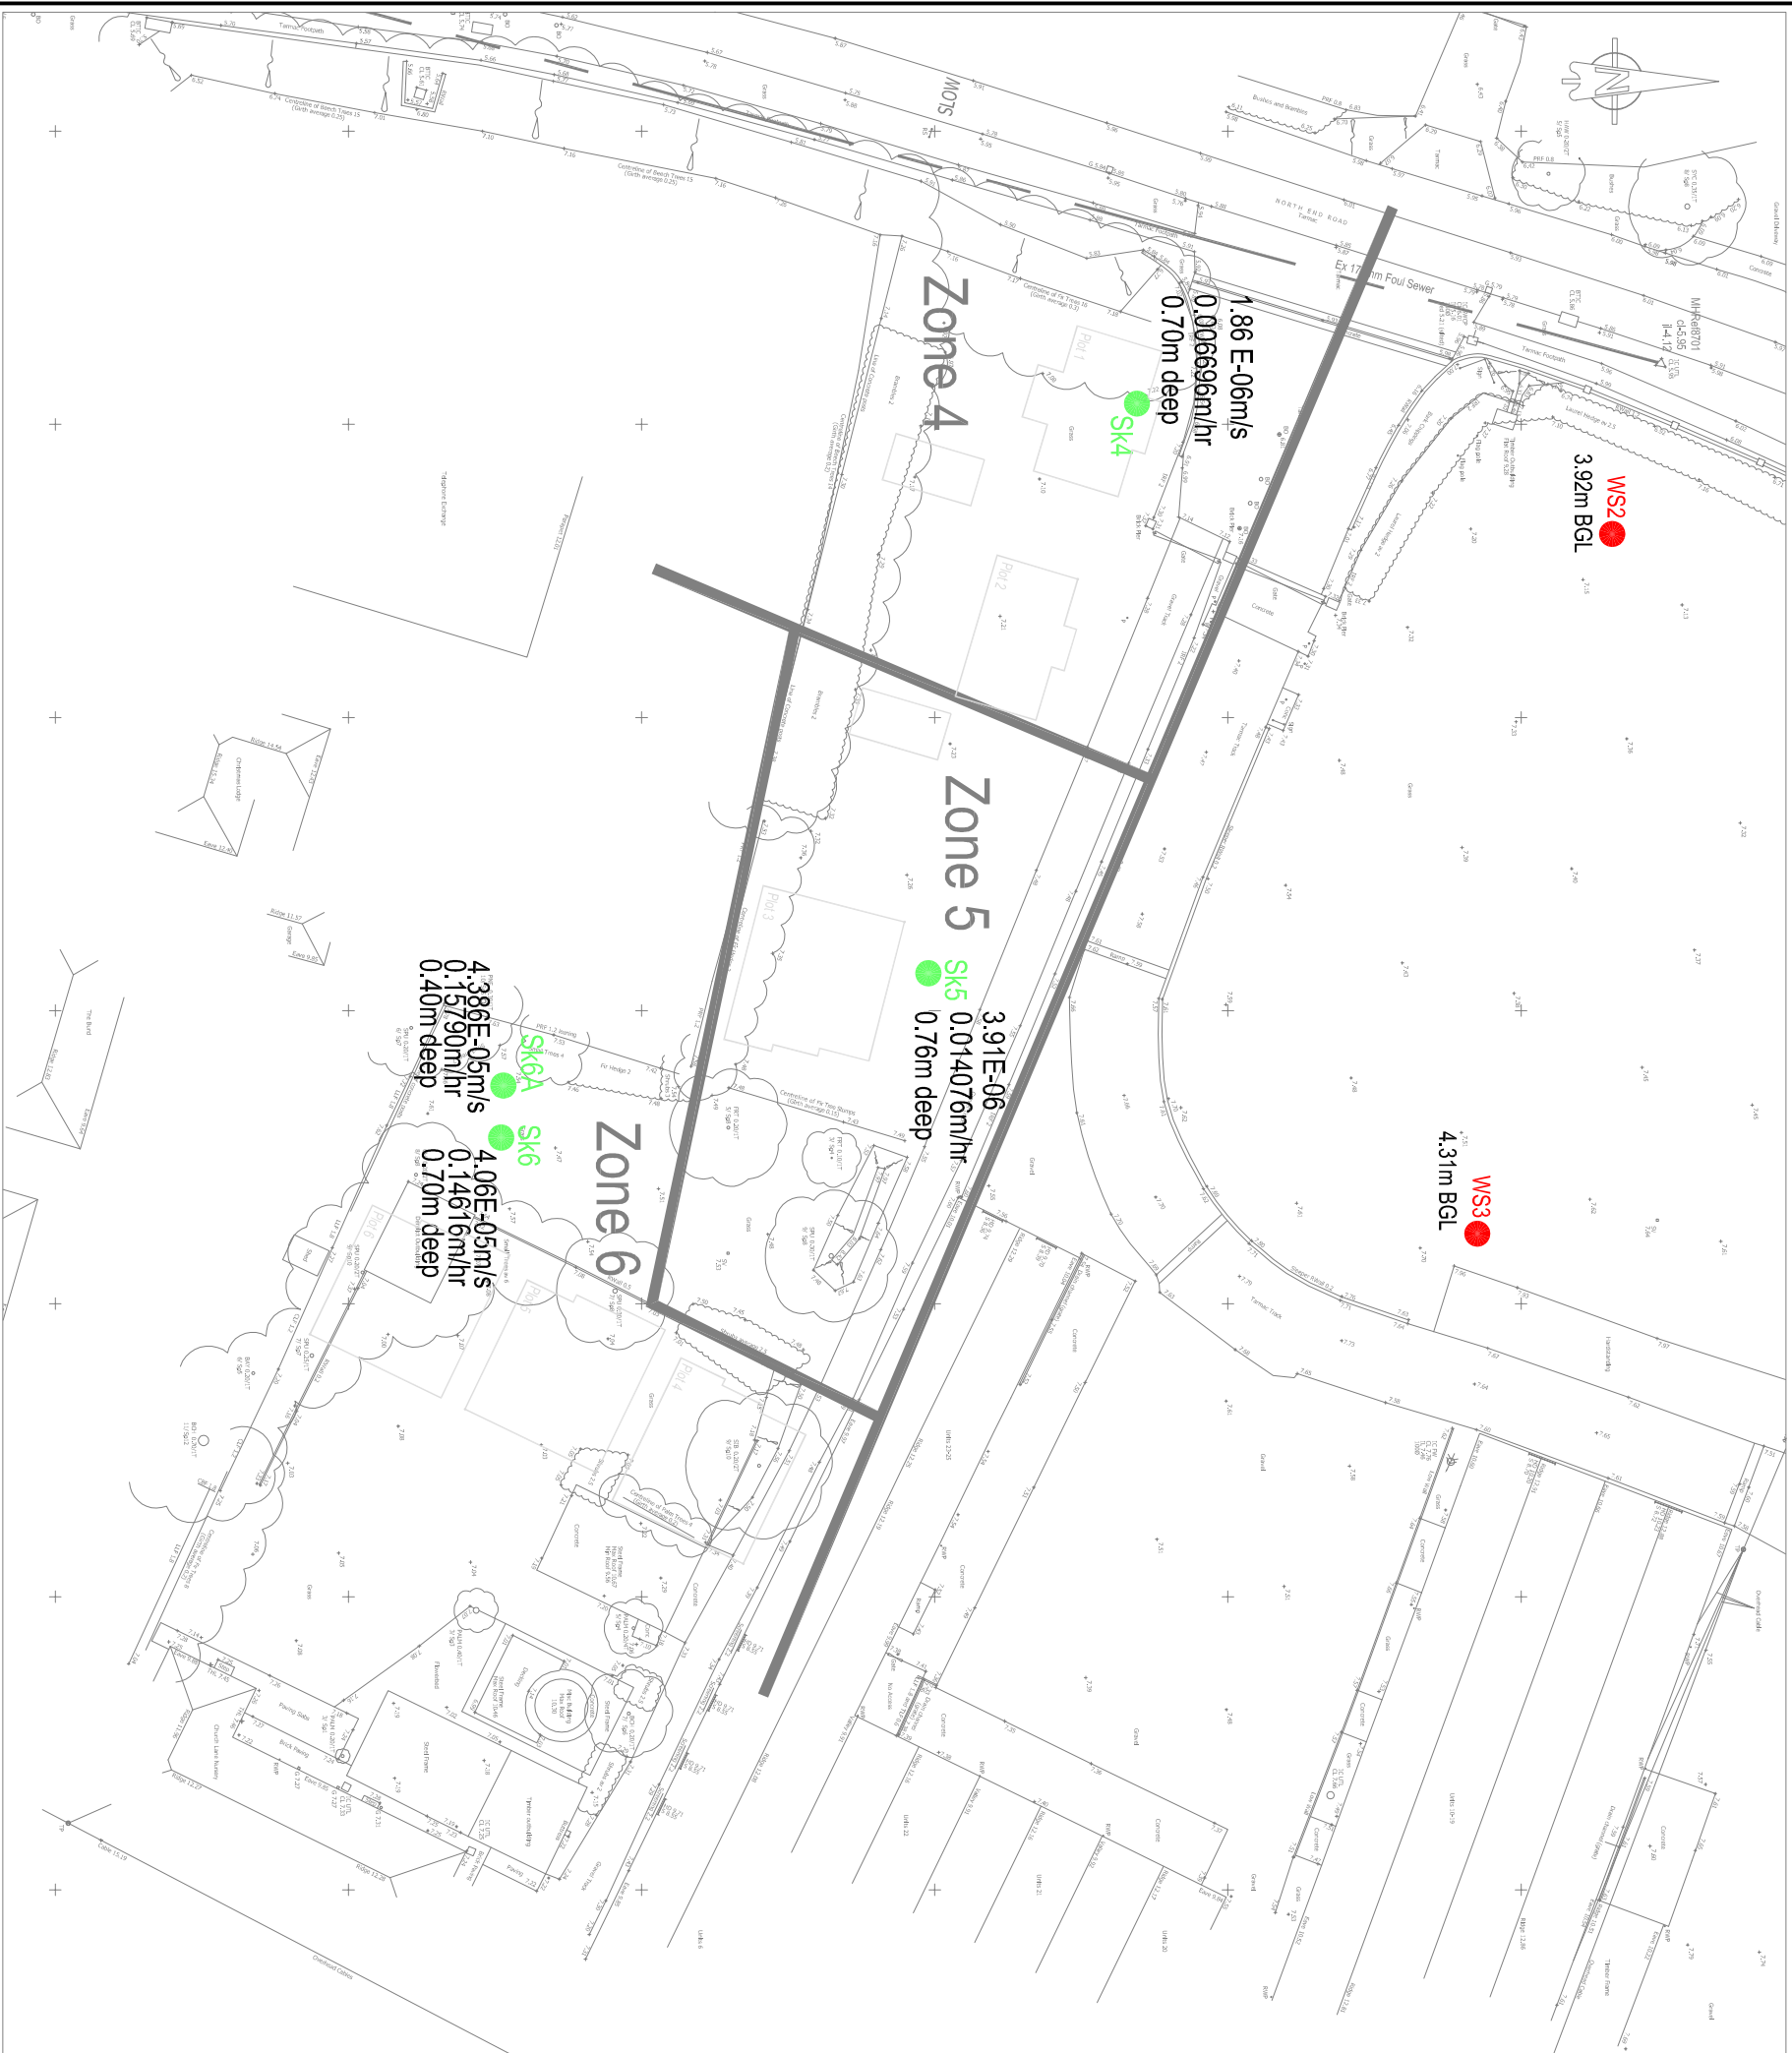

KEY

Sk6

W33

4.31m BGL

Location of soakaway tests
Result & Depth shown

Groundwater monitoring results
depth of highest recorded level

 KAZYS NARBUTAS CONSULTING <i>Civil Engineering Consultant</i> Unit 3B, Tamers Court, Tamers Lane, East Wellow, Romsey, Hants. SO51 6DP Telephone: 01793 312903 Email: kazys.n@kazys.co.uk	Project NORTH END ROAD, YAPTON: Phase 2		Drawing Status FOR INFORMATION		Drawing No. 1:500		Paper Size A3	
	Drawing Title Engineering Details: Soakaway Tests & Groundwater Monitoring Locations		Client  Crayfern HOMES		Job No. KNC2004		Rev A	
	Rev. A Date 15/01/20		Details First Issue		Drawing No. 500-002		Rev A	
	Initials		Initials		Initials		Initials	