


Notes:


Existing foul water sewer levels to be confirmed prior to any drainage work commencing.

Engineer to be advised if there is ANY discrepancy to these levels

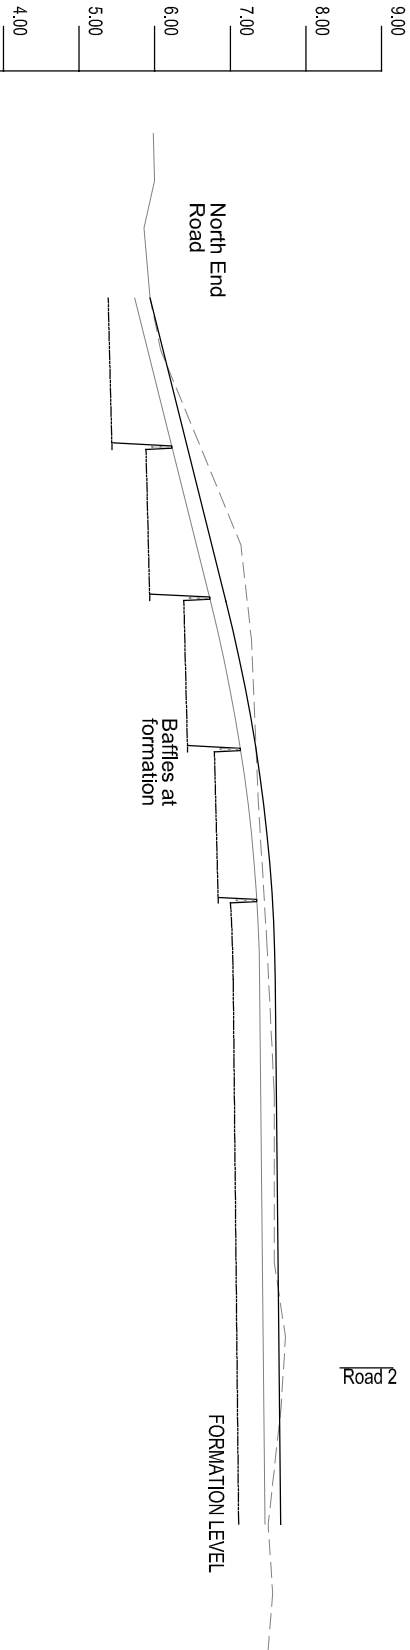

CHAINAGE					0.000	5.000	10.000	15.000	20.000	20.058	25.000	30.000	35.000	40.000	45.058	50.000	55.000	60.000	65.000	70.000	70.748	75.000	80.000	81.093	
	5.98	6.00	5.86	5.94	6.08	7.14	7.28	7.37	7.48	7.58	7.58	7.73	7.67	7.50	7.56	7.50									
EXISTING GROUND LEVEL																									
PROPOSED LEVEL																									
VERTICAL ALIGNMENT																									
FORMATION LEVEL																									

Road 1 (4.80 m width)

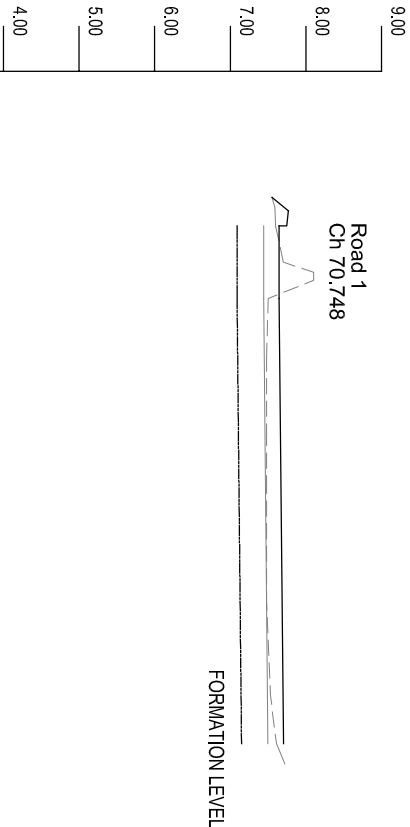

CHAINAGE														
EXISTING GROUND LEVEL														
PROPOSED LEVEL														
VERTICAL ALIGNMENT														
FORMATION LEVEL														

Road 2 (4.80 m width)



KAZYS NARBUTAS
CONSULTING
Civil Engineering Consultant
Unit 3B, Tanners Court, Tanners Lane, East Wellow, Romsey, Hants, SO51 6DP
Telephone: 01794 522903 Email: kazys.n@knc.email

Project
NORTH END ROAD, YAPTON: Phase 2
Drawing Title
Engineering Details
Longitudinal Sections

Drawing Status
PRELIMINARY
Client



Rev.	Date	Details	Initials	Job No.	Drawing No.	Rev
A	150120	First Issue	KN	H1-500, V1-100 A3	KNC2004	A