


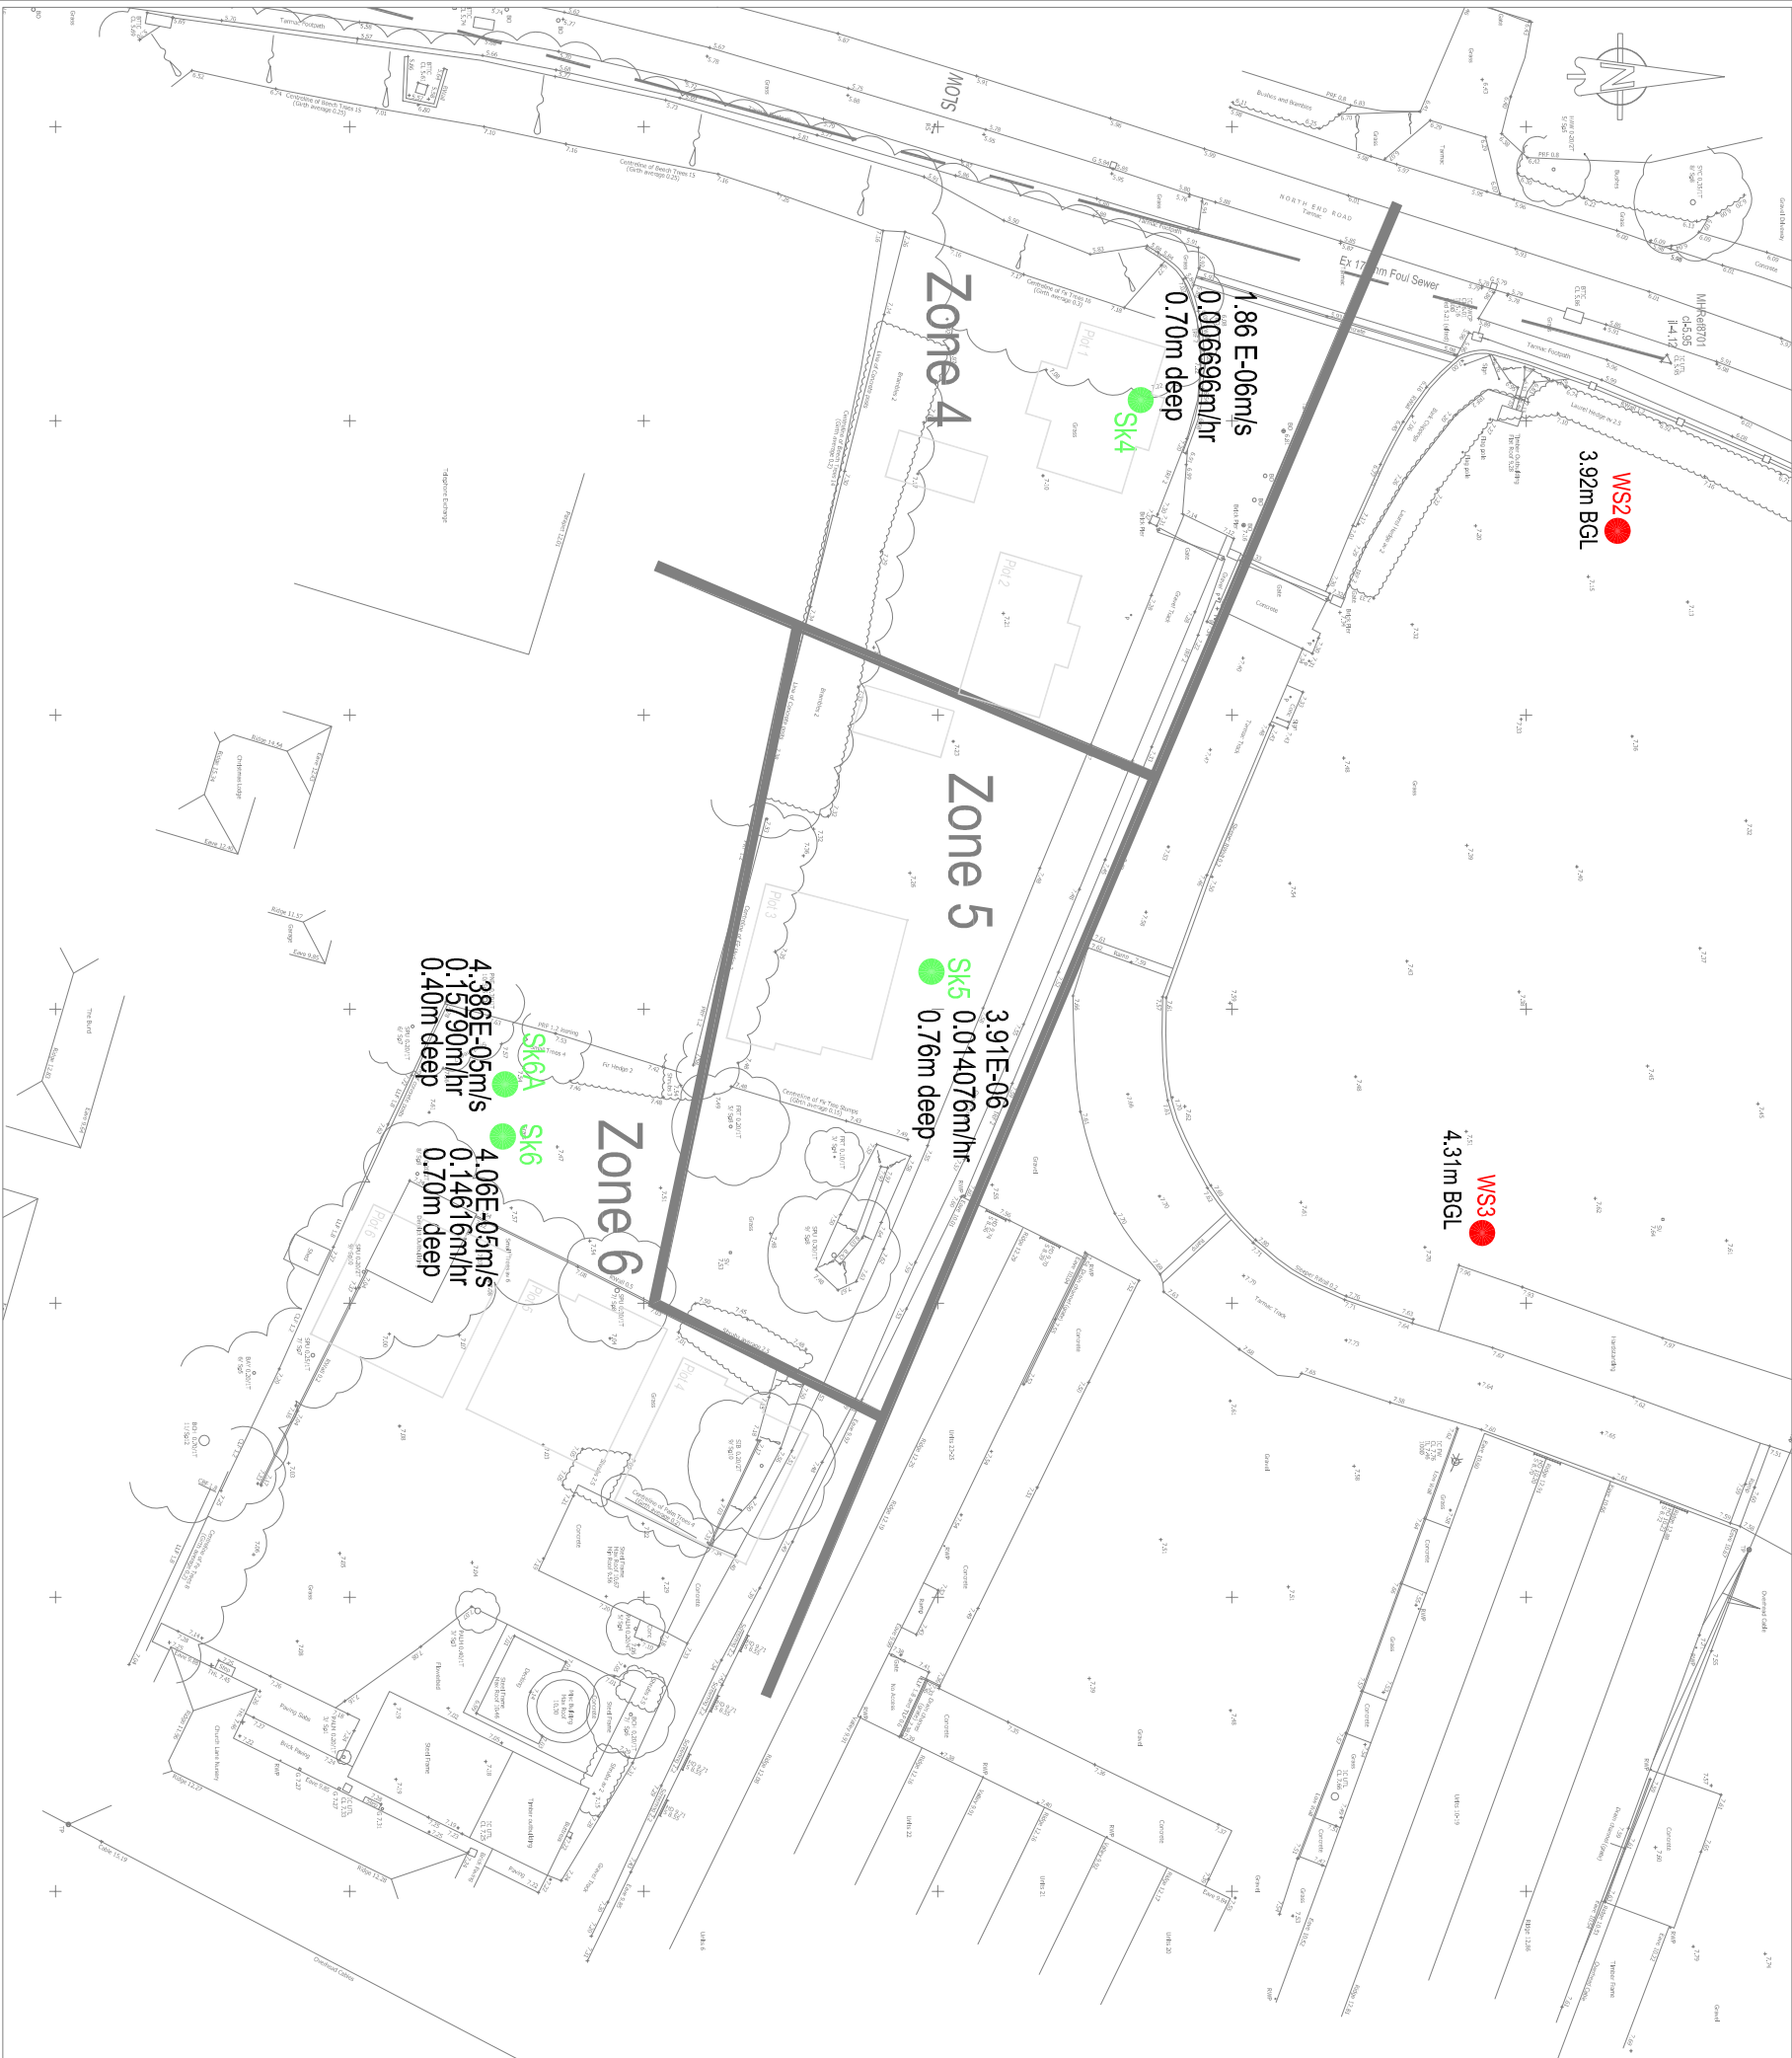

KEY

SK6

Location of soakaway tests
Result & Depth shown

WS3

Groundwater monitoring results
depth of highest recorded level

4.31m BGL

KNC

KAZYS NARBUTAS CONSULTING

Civil Engineering Consultant

Unit 3B, Tanners Court, Tanners Lane, East Wellow, Romsey, Hants, SO51 6DP

Telephone: 01794 522903 Email: kazys.n@knc email

Project

NORTH END ROAD, YAPTON: Phase 2

Drawing Title

Engineering Details: Soakaway Tests & Groundwater Monitoring Locations

Drawing Status

FOR INFORMATION

Client

Rev.

A

Date

150120

Details

First Issue

Initials

Revised

Scales

1:500

Paper Size

A3

Job No.

KNC2004

Drawing No.

500-002

Rev

A

This drawing is the copyright of Kazys Narbutas Consulting and may not be copied, altered or reproduced in any form or passed to a third party without the consent of Kazys Narbutas Consulting. Do not scale from this drawing, use figured dimensions only.

Dimensions should be checked and verified on site and any discrepancies should be reported to Kazys Narbutas Consulting as soon as possible.

ARUN DISTRICT COUNCIL Y/18/20/PL