



Notes:

Existing foul water sewer levels to be confirmed prior to any drainage work commencing.
Engineer to be advised if there is ANY discrepancy to these levels

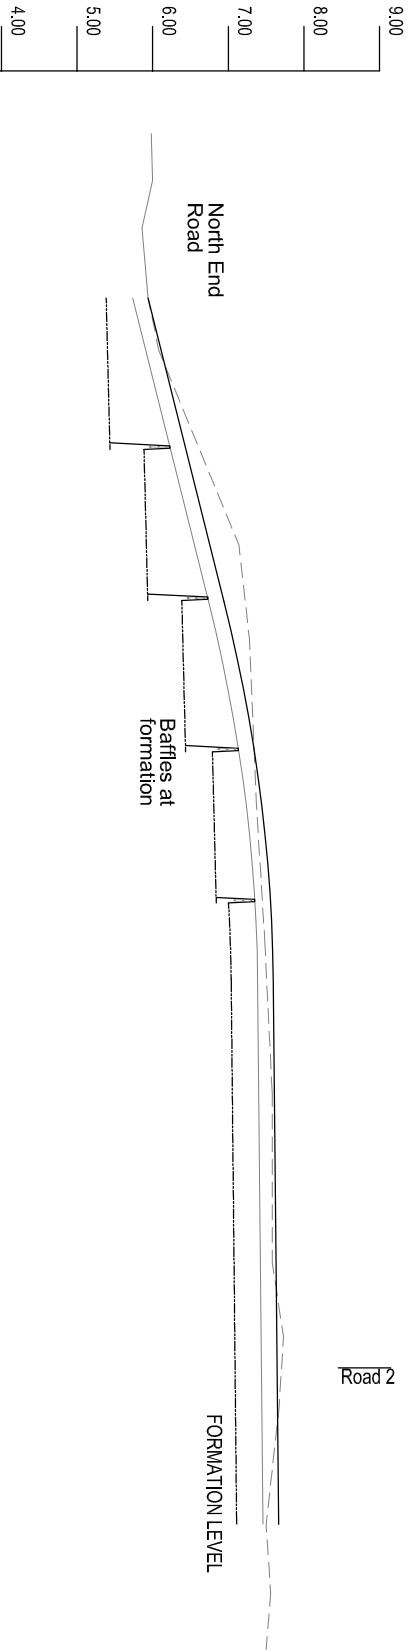

CHAINAGE	
----------	--	--	

Road 1 (4.80 m width)

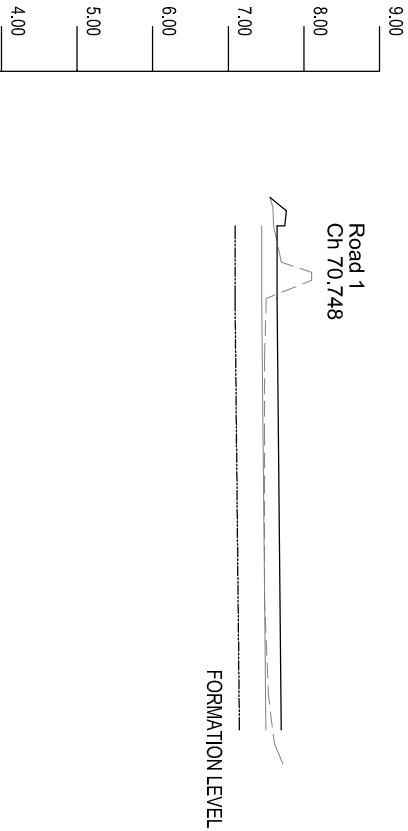

CHAINAGE													
EXISTING GROUND LEVEL													
PROPOSED LEVEL													
VERTICAL ALIGNMENT													
FORMATION LEVEL													

Road 2 (4.80 m width)



KAZYS NARBUTAS
CONSULTING
Civil Engineering Consultants
Dakt. B. Narbutas, 1 Jankų J. k. 1, 1000, Vilnius, Lithuania
Telephone: 01794 432003 Email: kazy@kazys.lt

Project
NORTH END ROAD, YAPTON: Phase 2
Drawing Title
Engineering Details
Longitudinal Sections

Drawing Status
PRELIMINARY
Client



Rev. Date
B 060420
A 150120
Road 2 length adjusted
First Issue
Details

Scales
H1-500, V1-100
Job No.
KNC2004
Drawing No.
503-01
Paper Size
A3
Rev
B