



Section A-A
scale 1:200




Section B-B
scale 1:200



Section C-C
scale 1:200



Section E-E
scale 1:200

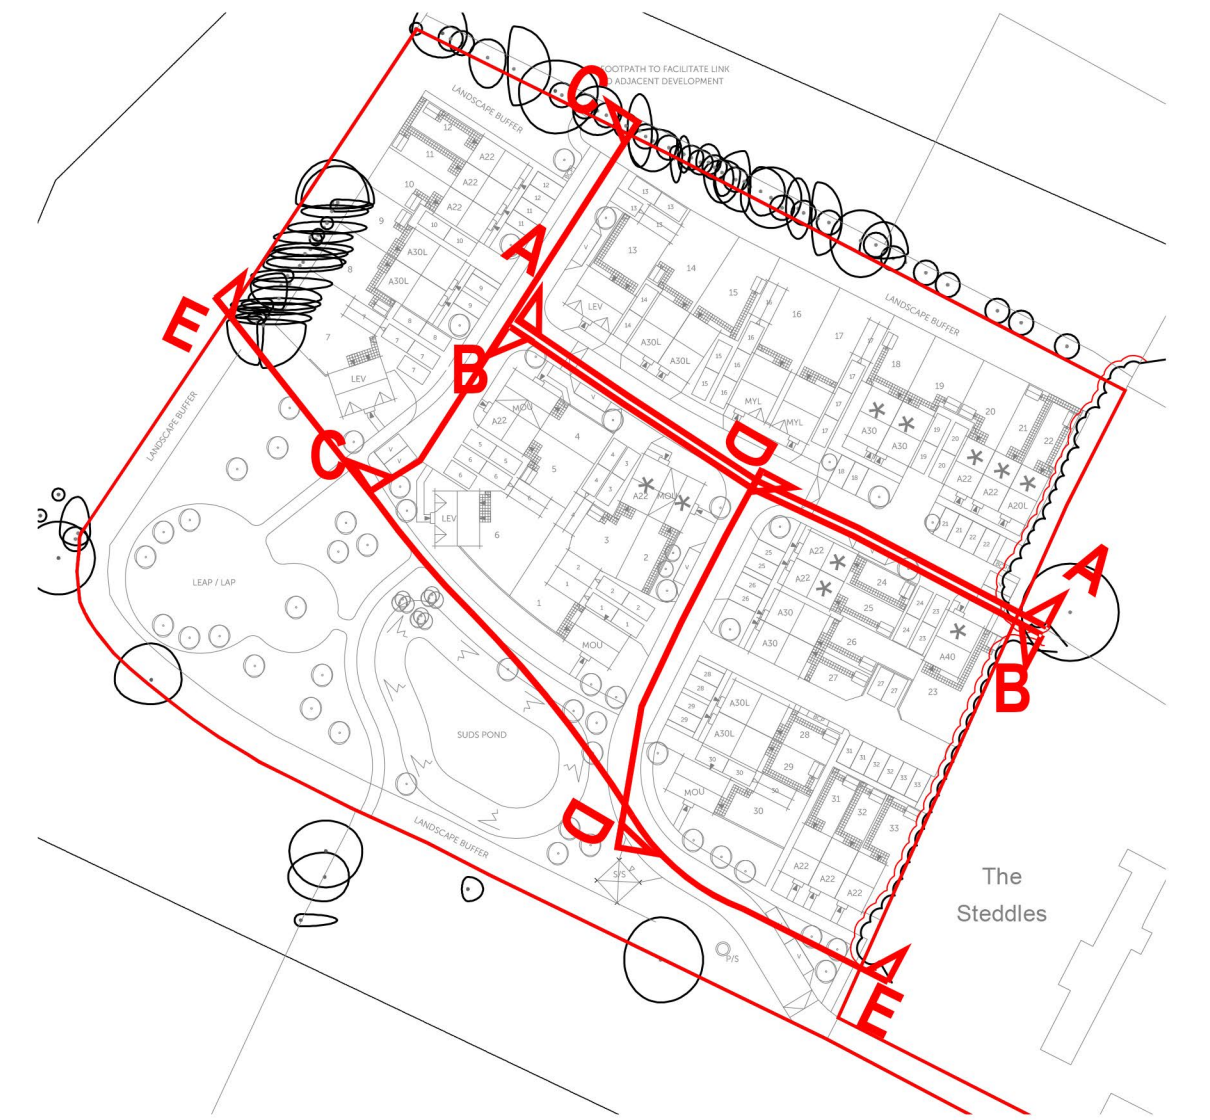

Romsey Office
Building 300, The Grange,
Romsey Road,
Michelmersh, Romsey,
Hampshire, SO51 0AE
T:01794 367703 F:01794 367276

Portishead Office
Unit 5, Middle Bridge Business Park
Bristol Road,
Portishead,
Bristol, BS20 6PN
T:01275 407000 F:01794 367276

www.thrivearchitects.co.uk

This drawing is the copyright of Thrive Architects Ltd ©. All rights reserved. Ordnance Survey Data © Crown Copyright. All rights reserved. Licence No. 100007359. DO NOT scale from this drawing. Contractors, Sub contractors and suppliers are to check all relevant dimensions and levels of the site and building before commencing any shop drawings or building work. Any discrepancies should be recorded to the Architect. Where applicable this drawing is to be read in conjunction with the Consultants' drawings.

Rev	Description
A	Planning issue.

Date	Au	Ch
08.02.21	MS	CMI

Project **Clays Farm, Yapton**
Drawing **Coloured Street Scenes**

Client	Aster Group	Date	Jan'2021
Job no.	ASTE200629	Rev.	A
Dwg no.	CSE.01	Scale	1:200 at A1
Author	MS	Checked	CMI
Status	PLANNING	Office	Romsey
Client ref.			

