




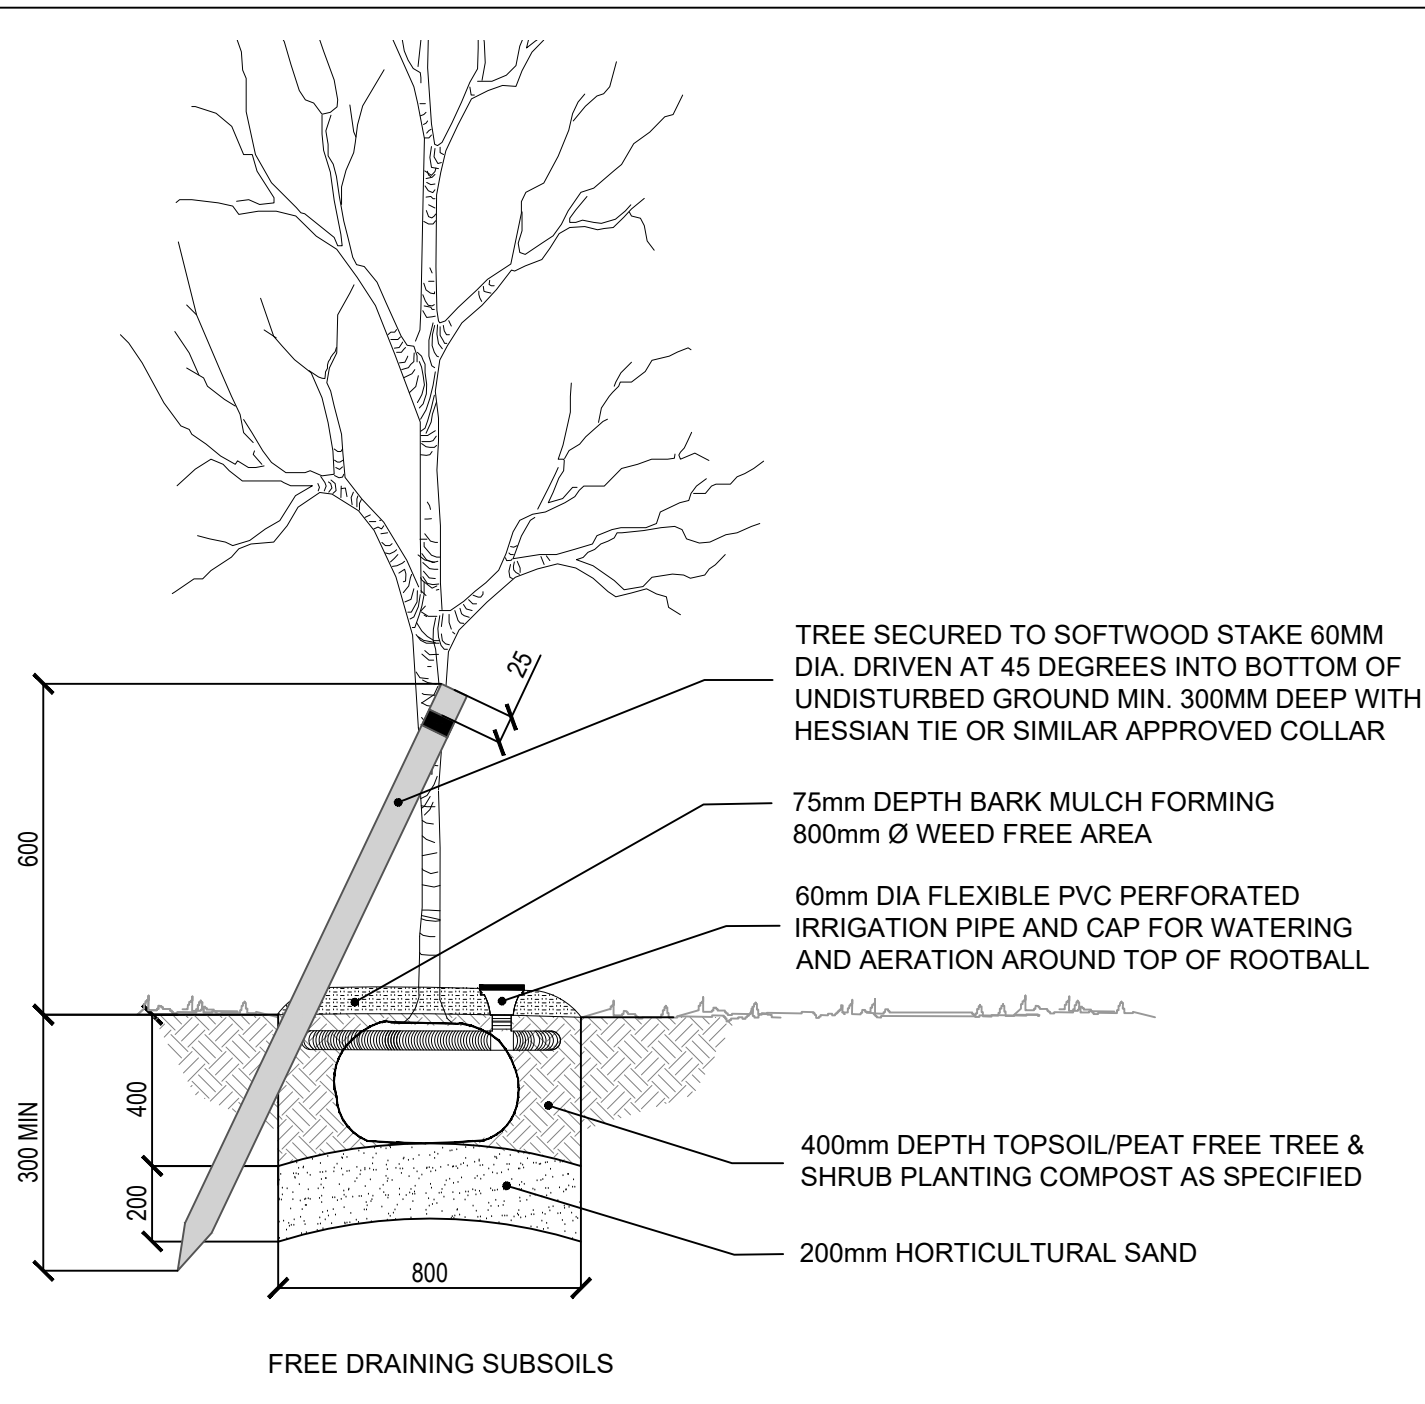


1
401 10-12cm Girth

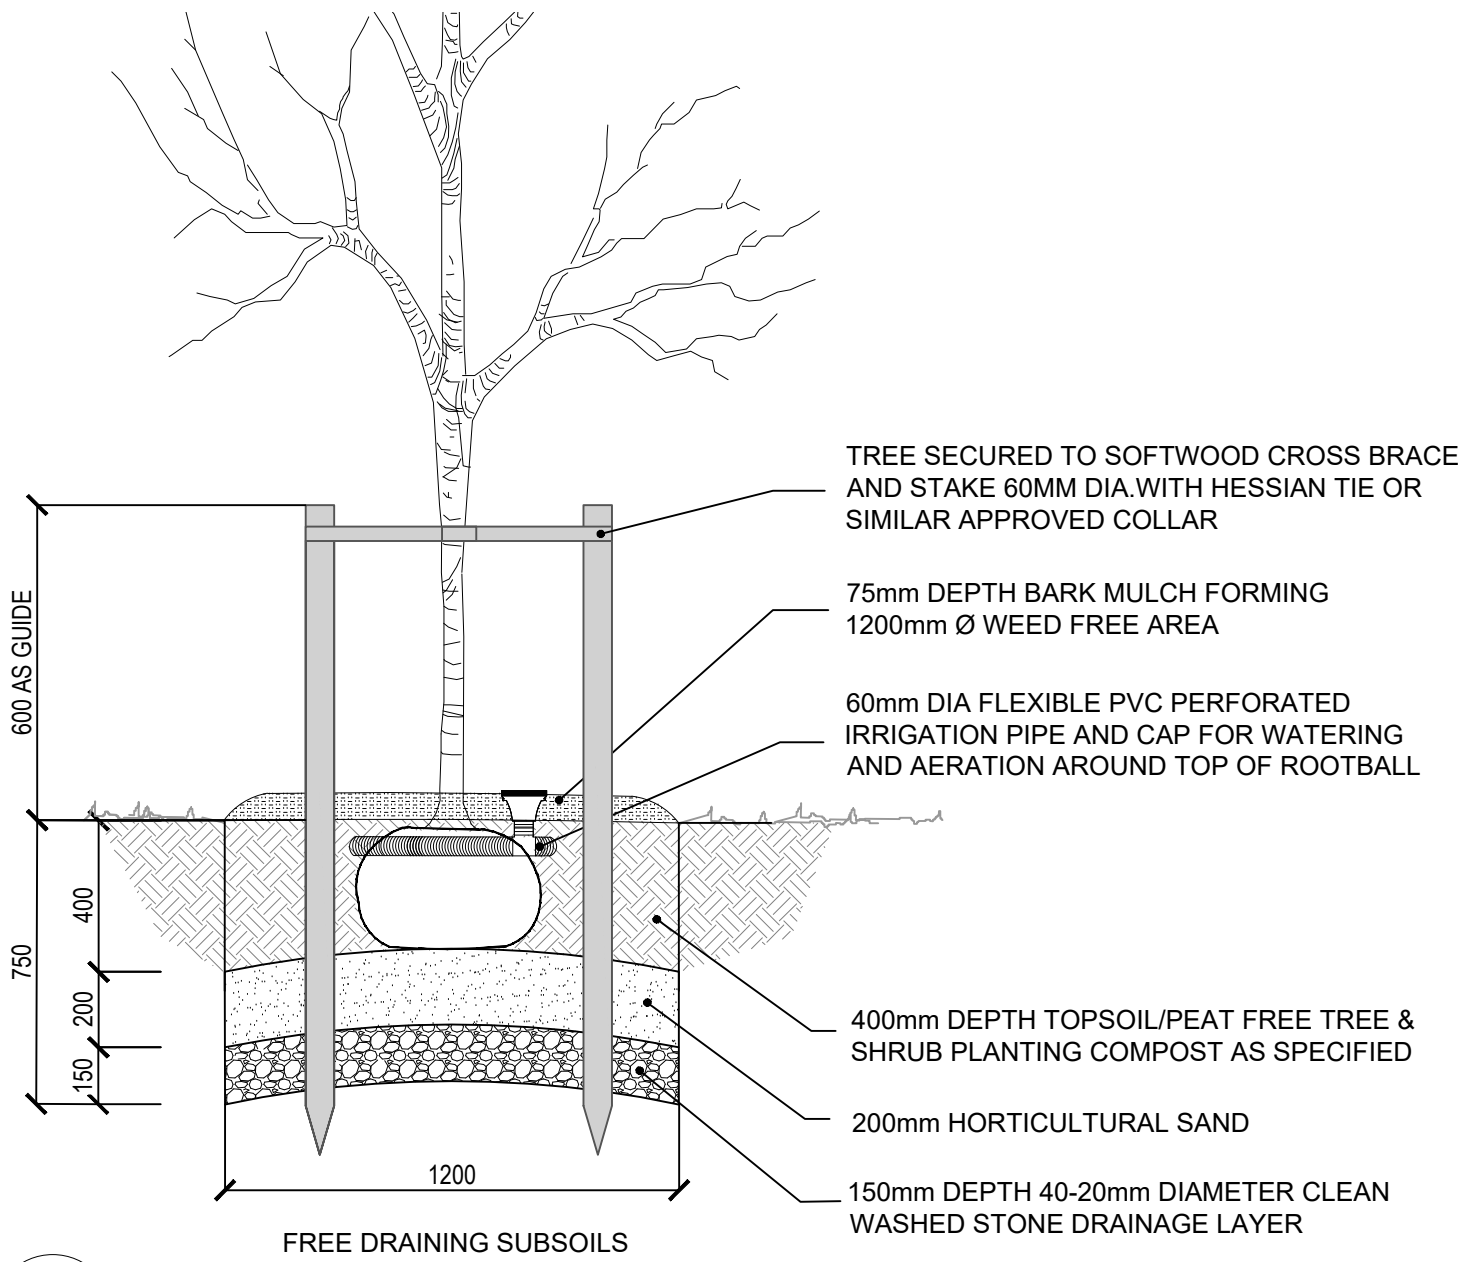

3
401 16-18cm Girth

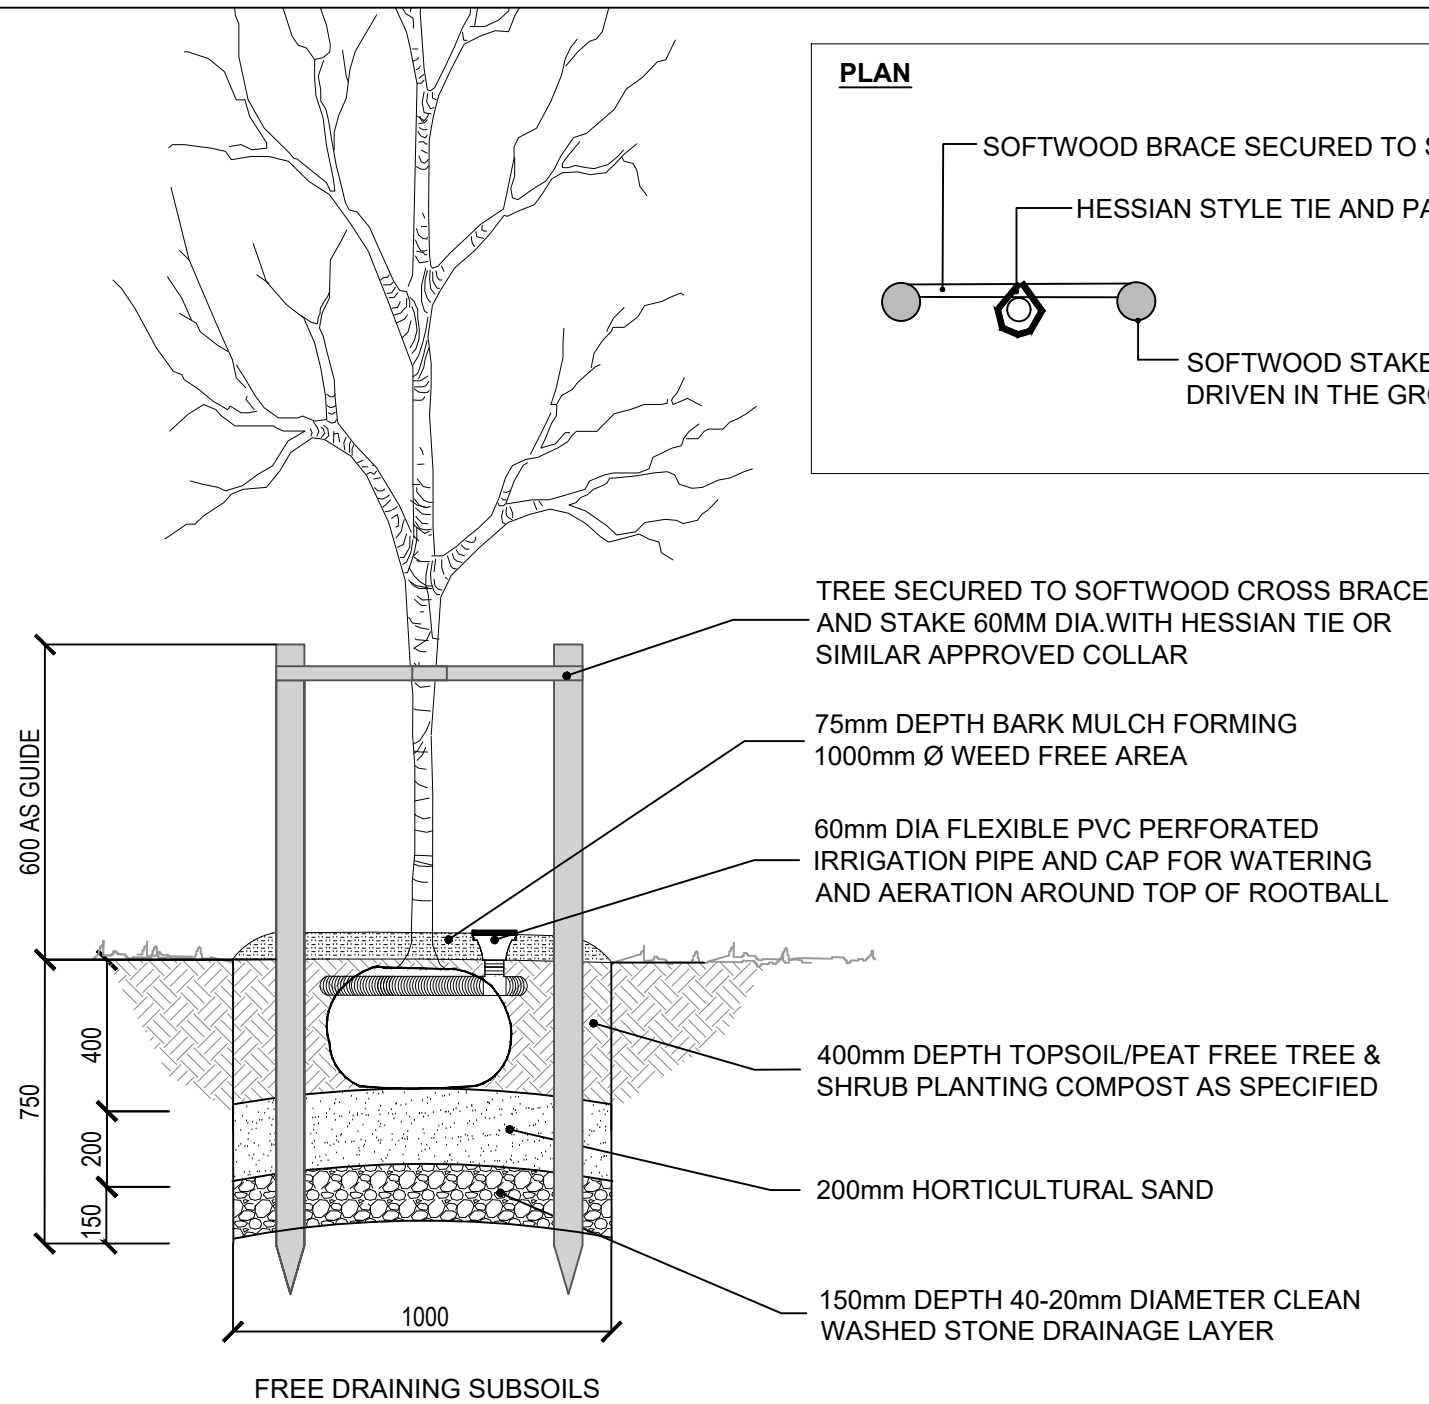


2
401 14-16cm Girth

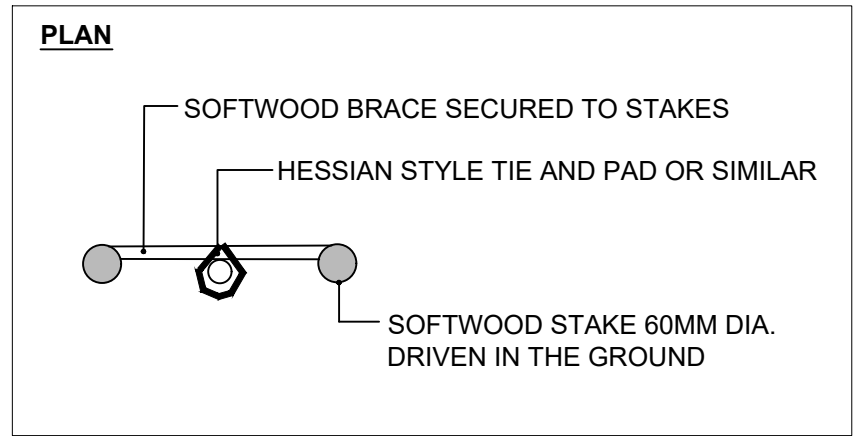

© 2019 RPS Group
Notes
1. This drawing has been prepared in accordance with the scope of RPS's appointment with its client and is subject to the terms and conditions of that appointment. RPS accepts no liability for any use of this document other than by its client and only for the purposes for which it was prepared and provided.
2. If received electronically it is the recipients responsibility to print to correct scale. Only written dimensions should be used.
3. Where applicable Ordnance Survey (c) Crown Copyright 2019
All rights reserved. Licence number 0100031673

- NOTES:**
- REFER TO PLANTING PROPOSALS FOR DETAILS OF PLANTING / GRASS BELOW TREES
 - ALL TREE STAKES TO BE ALIGNED FOR TREES IN AN AVENUE
 - ALL SOFTWOOD STAKES TO PEELED CHESTNUT OR LARCH, STRAIGHT, FREE FROM PROJECTIONS AND LARGE KNOTS AND WITH POINTED ENDS.
 - TREE TIES TO BE SECURED TO STAKE USING GALVANISED NAILS MINIMUM 25MM LONG AND WITH 10MM DIAMETER HEAD TO PREVENT PULLING THROUGH.
 - NATURAL HESSIAN WEBBING TO BE 50MM WIDE, NAILED TO STAKE AND LOOPED AROUND TWICE, BOTH TREE AND STAKE IN A FIGURE OF EIGHT.
 - CONTRACTOR TO SATISFY OF HIMSELF OF LOCATIONS OF ALL SERVICES PRIOR TO EXCAVATIONS OR DRIVING IN STAKES/GUYS.

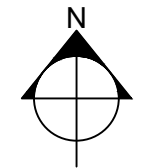

Rev	Description	By	CB	Date



MAKING
COMPLEX
EASY

Lakesbury House, Hittingbury Road, Chandlers Ford,
Hampshire SO53 5SS
T: 02380 810 440 E: rpssso@rpsgroup.com

Client **Aster Homes Ltd.**

Project **Clays Farm Yapton**

Title **Tree Pit Details**

Status	Drawn By	PM/Checked by
Planning	SH	DC

Job Ref	Scale @ A2	Date Created
JSL3904	1:20	Feb 21

RPS Drawing / Figure Number	Rev
401	-

rpsgroup.com