


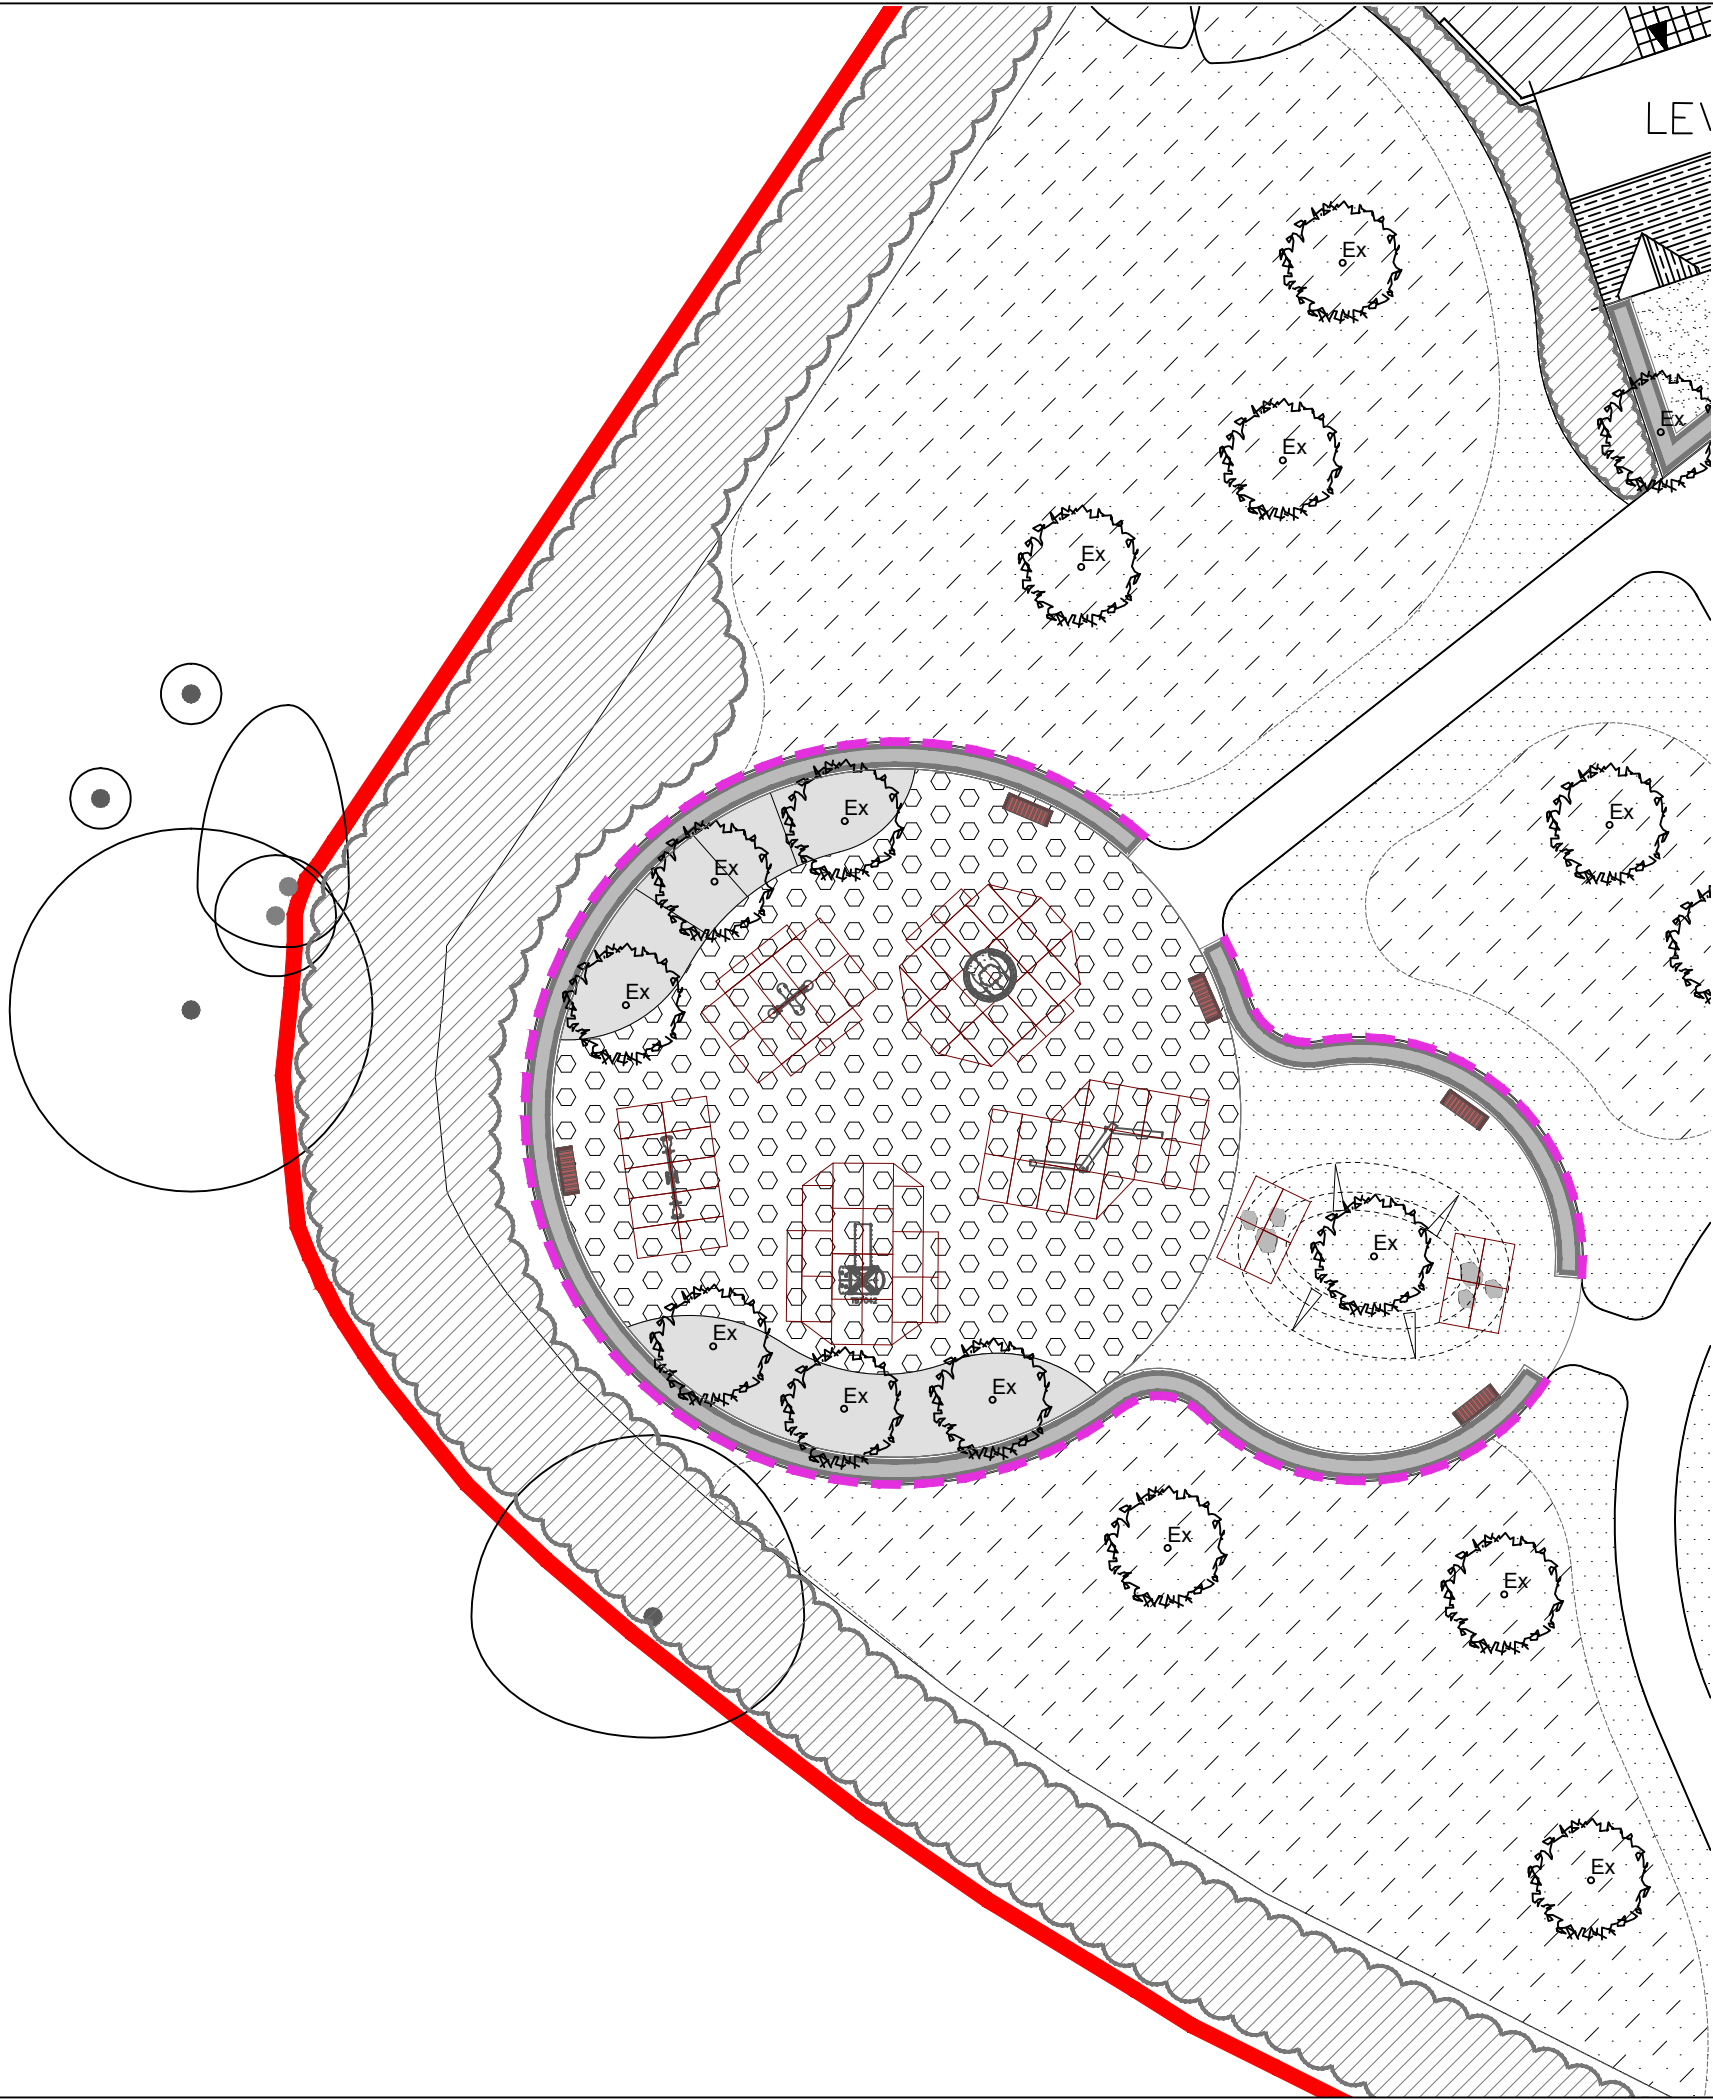

KEY

- TIMBER POST AND RAIL FENCE
1000mm HIGH
- EARTHEN MOUNDING
Max height 1.5m
- SAFETY SURFACING
Wet pour, 'blue'
- WHEELCHAIR ACCESSIBLE ROUNDABOUT
(or similar & approved) Junior / Youth - A WC roundabout with seats for parents/carers and friends. Installed flush with the surrounding surface for easy access. (Miracle Design and Play Ref: SB3110)
- JUNIOR/ YOUTH BACK-SUPPORTED
TIMBER SEE-SAW (or similar & approved)
(Miracle Design and Play Ref: TB7044)
- TODDLER TIMBER MULTI-PLAY UNIT
(or similar & approved) Timber climbing frame with slide
(Miracle Design and Play Ref: TB7042)
- THEMED SEESAW SPRINGER
(From age 1) (or similar & approved) Early years, themed timber
springer seesaw which can seat up to 4 children. (Miracle Design and
Play Ref: TB4055)
- JUNIOR / YOUTH TRIO BALANCE BEAM
(or similar & approved) A low-level straight and level trio of balancing
beams (Miracle Design and Play Ref: MB00072)
- STEPPING BOULDERS
(or similar & approved) Hand-painted stone resembles real rock,
constructed of glass fiber reinforced concrete (GFRC) for durability and
longevity (NatureRocks by ultraPlay)

Note:
Formal play equipment to be installed in accordance with manufacturers
recommendations. Formal play equipment and safety surfacing to be in accordance
with BS1176 & 1177. For Soft Landscape details - See JSL3904_500

TOTAL Play area size: 615m2

© 2021 RPS Group
Notes
1. This drawing has been prepared in accordance with the scope of RPS's
appointment with its client and is subject to the terms and conditions of that
appointment. RPS accepts no liability for any use of this document other than
by its client and only for the purposes for which it was prepared and provided.
2. If received electronically it is the recipients responsibility to print to correct scale.
Only written dimensions should be used.
3. Where applicable Ordnance Survey (c) Crown Copyright 2021
All rights reserved. Licence number 0100031673

Rev	Description	By	CB	Date



Lakesbury House, Hiltingbury Road, Chandlers Ford,
Hampshire SO53 5SS
T: 02380 810 440 E: rpsso@rpsgroup.com

Client Aster Homes Ltd

Project Clays Farm
Yapton

Title Play Area Detail

Status For Information
Drawn By AB
PM/Checked by DC

Job Ref JSL3904
Scale @ A3 1:250
Date Created January 2021

RPS Drawing / Figure Number 200
Rev

rpsgroup.com