


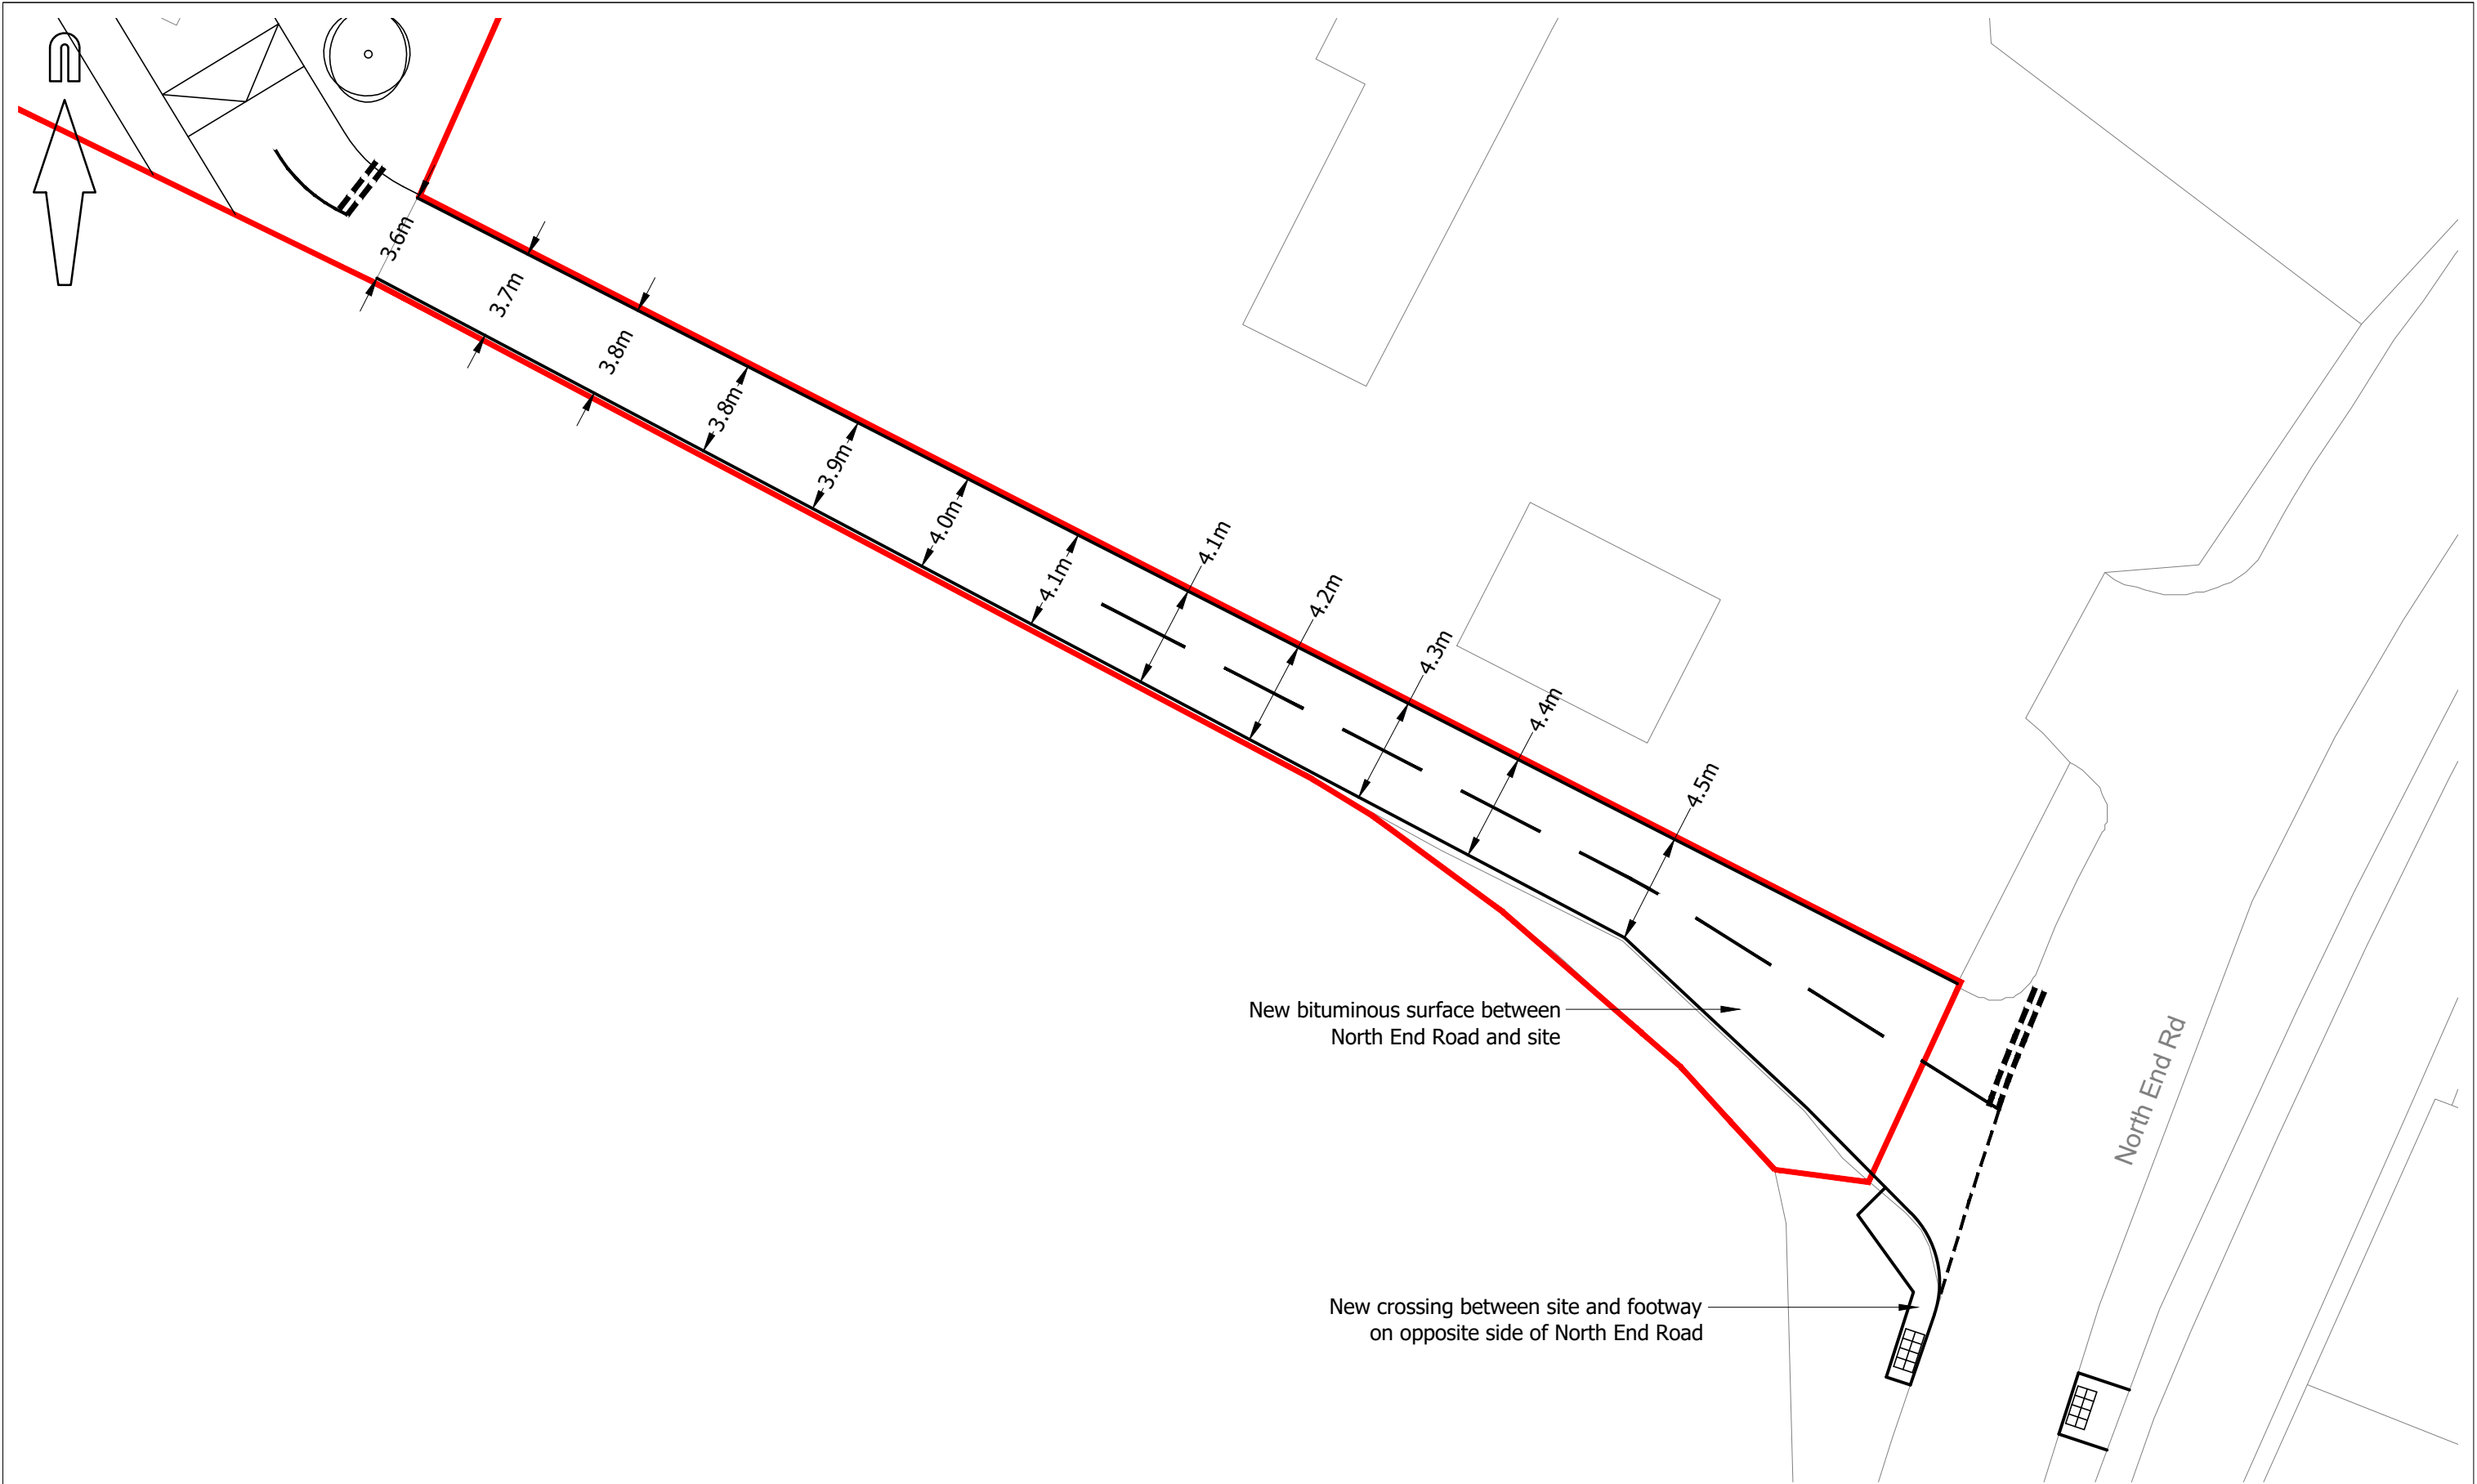

© Crown copyright, all rights reserved. 2021. Licence number 0100031673.



Mayer Brown Limited
Lion House Oriental Road Woking Surrey GU22 8AR
Telephone 01483 750 508 Fax 01483 750 437
wokingoffice@mayerbrown.co.uk www.mayerbrown.co.uk

client

ASTER HOMES

project

CLAYS FARM, YAPTON

title

ACCESS ROAD LAYOUT

scale

1:500 @ A3

drawn by

JME

checked by

AP

date

MAY 2021

cad file

MBSK210525

suitability

rev.

P1

drawing number

MBSK210525-03