



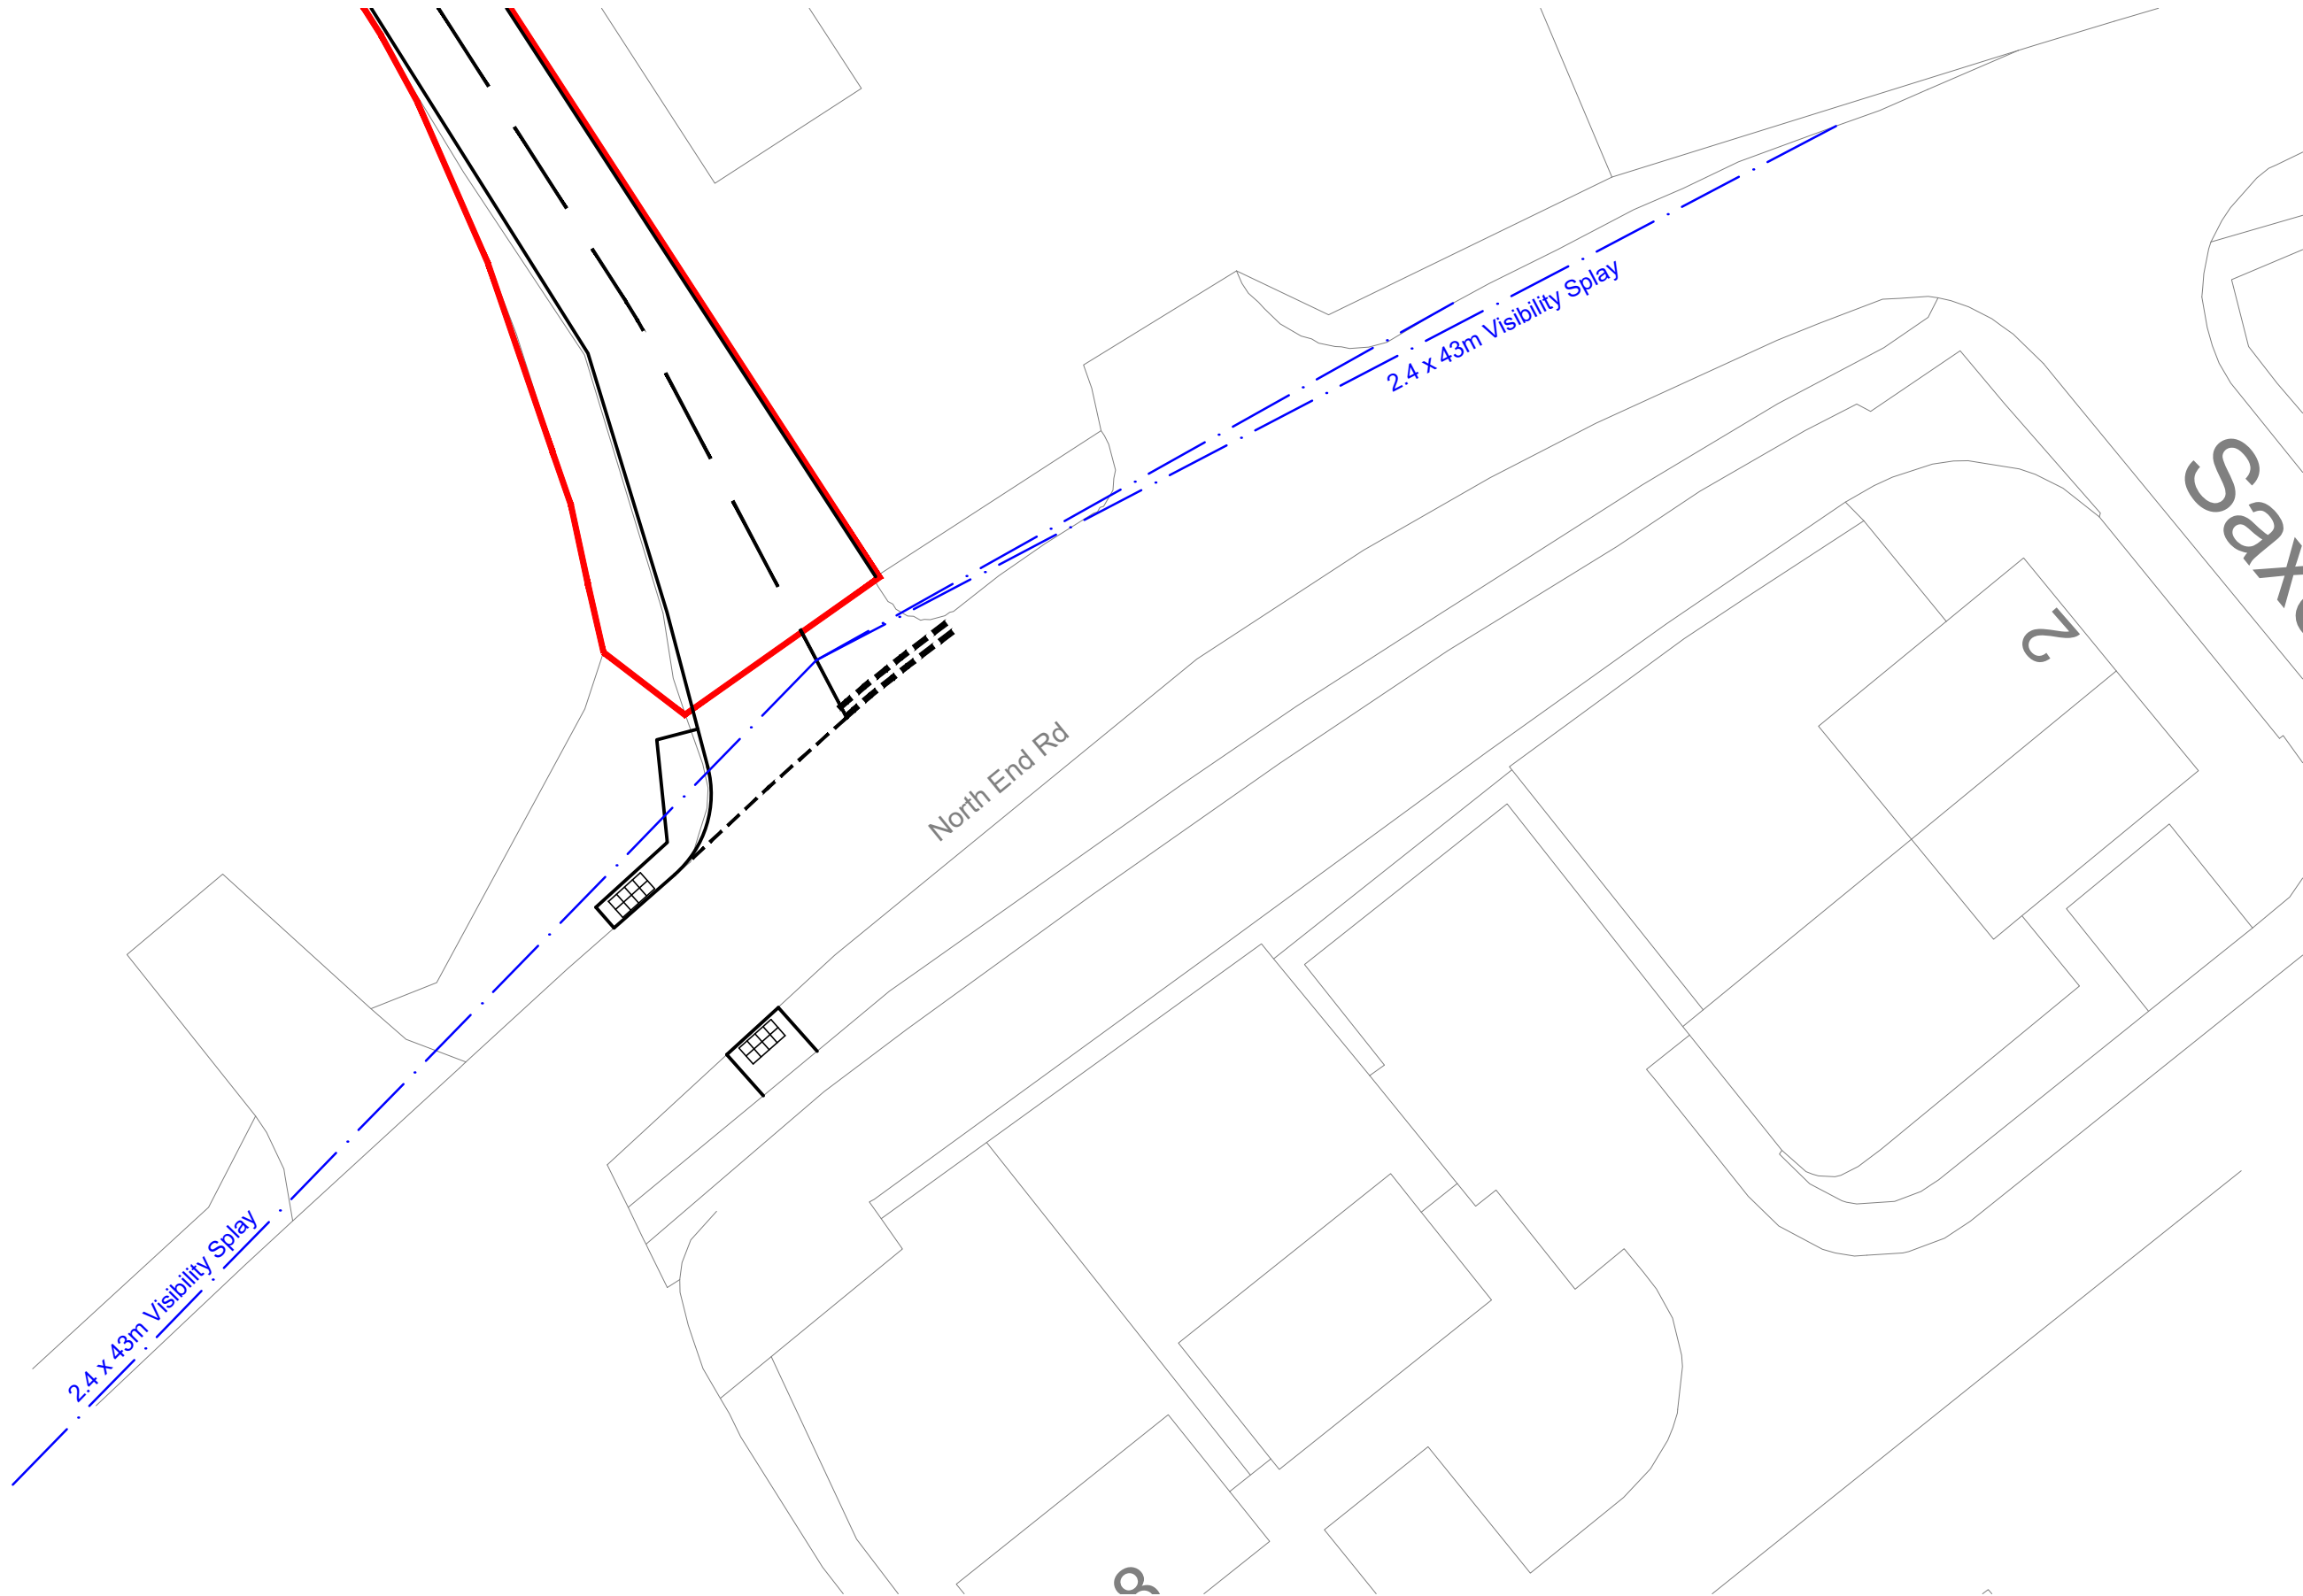

© Crown copyright, all rights reserved. 2021. Licence number 0100031673.

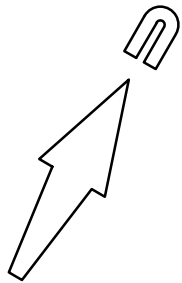

Mayer Brown Limited
Lion House, Oriental Road, Woking, Surrey, GU22 8AR
Telephone 01483 750 508 Fax 01483 750 437
wokingoffice@mayerbrown.co.uk www.mayerbrown.co.uk

client
ASTER HOMES

project
CLAYS FARM, YAPTON

title
VISIBILITY SPLAYS AT ACCESS

scale 1:500 @ A3	drawn by JME	checked by AP
date MAY 2021	cad file MBSK210525	suitability P1
drawing number MBSK210525-04		