



Section A-A
scale 1:200




Section B-B
scale 1:200



Section C-C
scale 1:200



Section D-D
scale 1:200

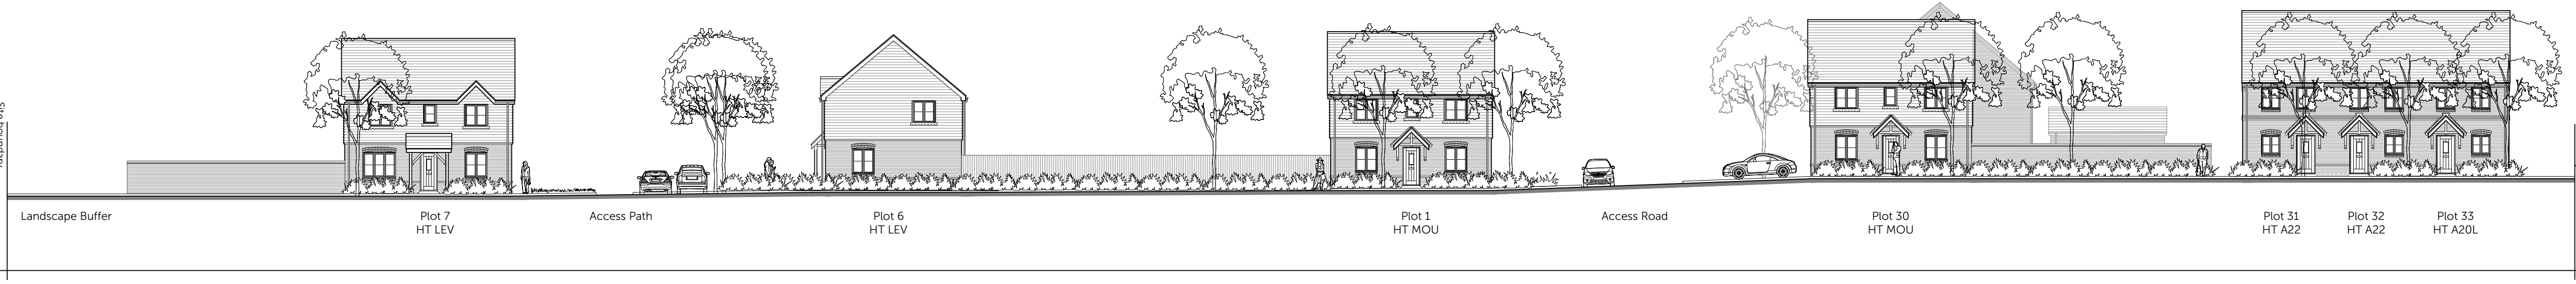

Section E-E
scale 1:200