


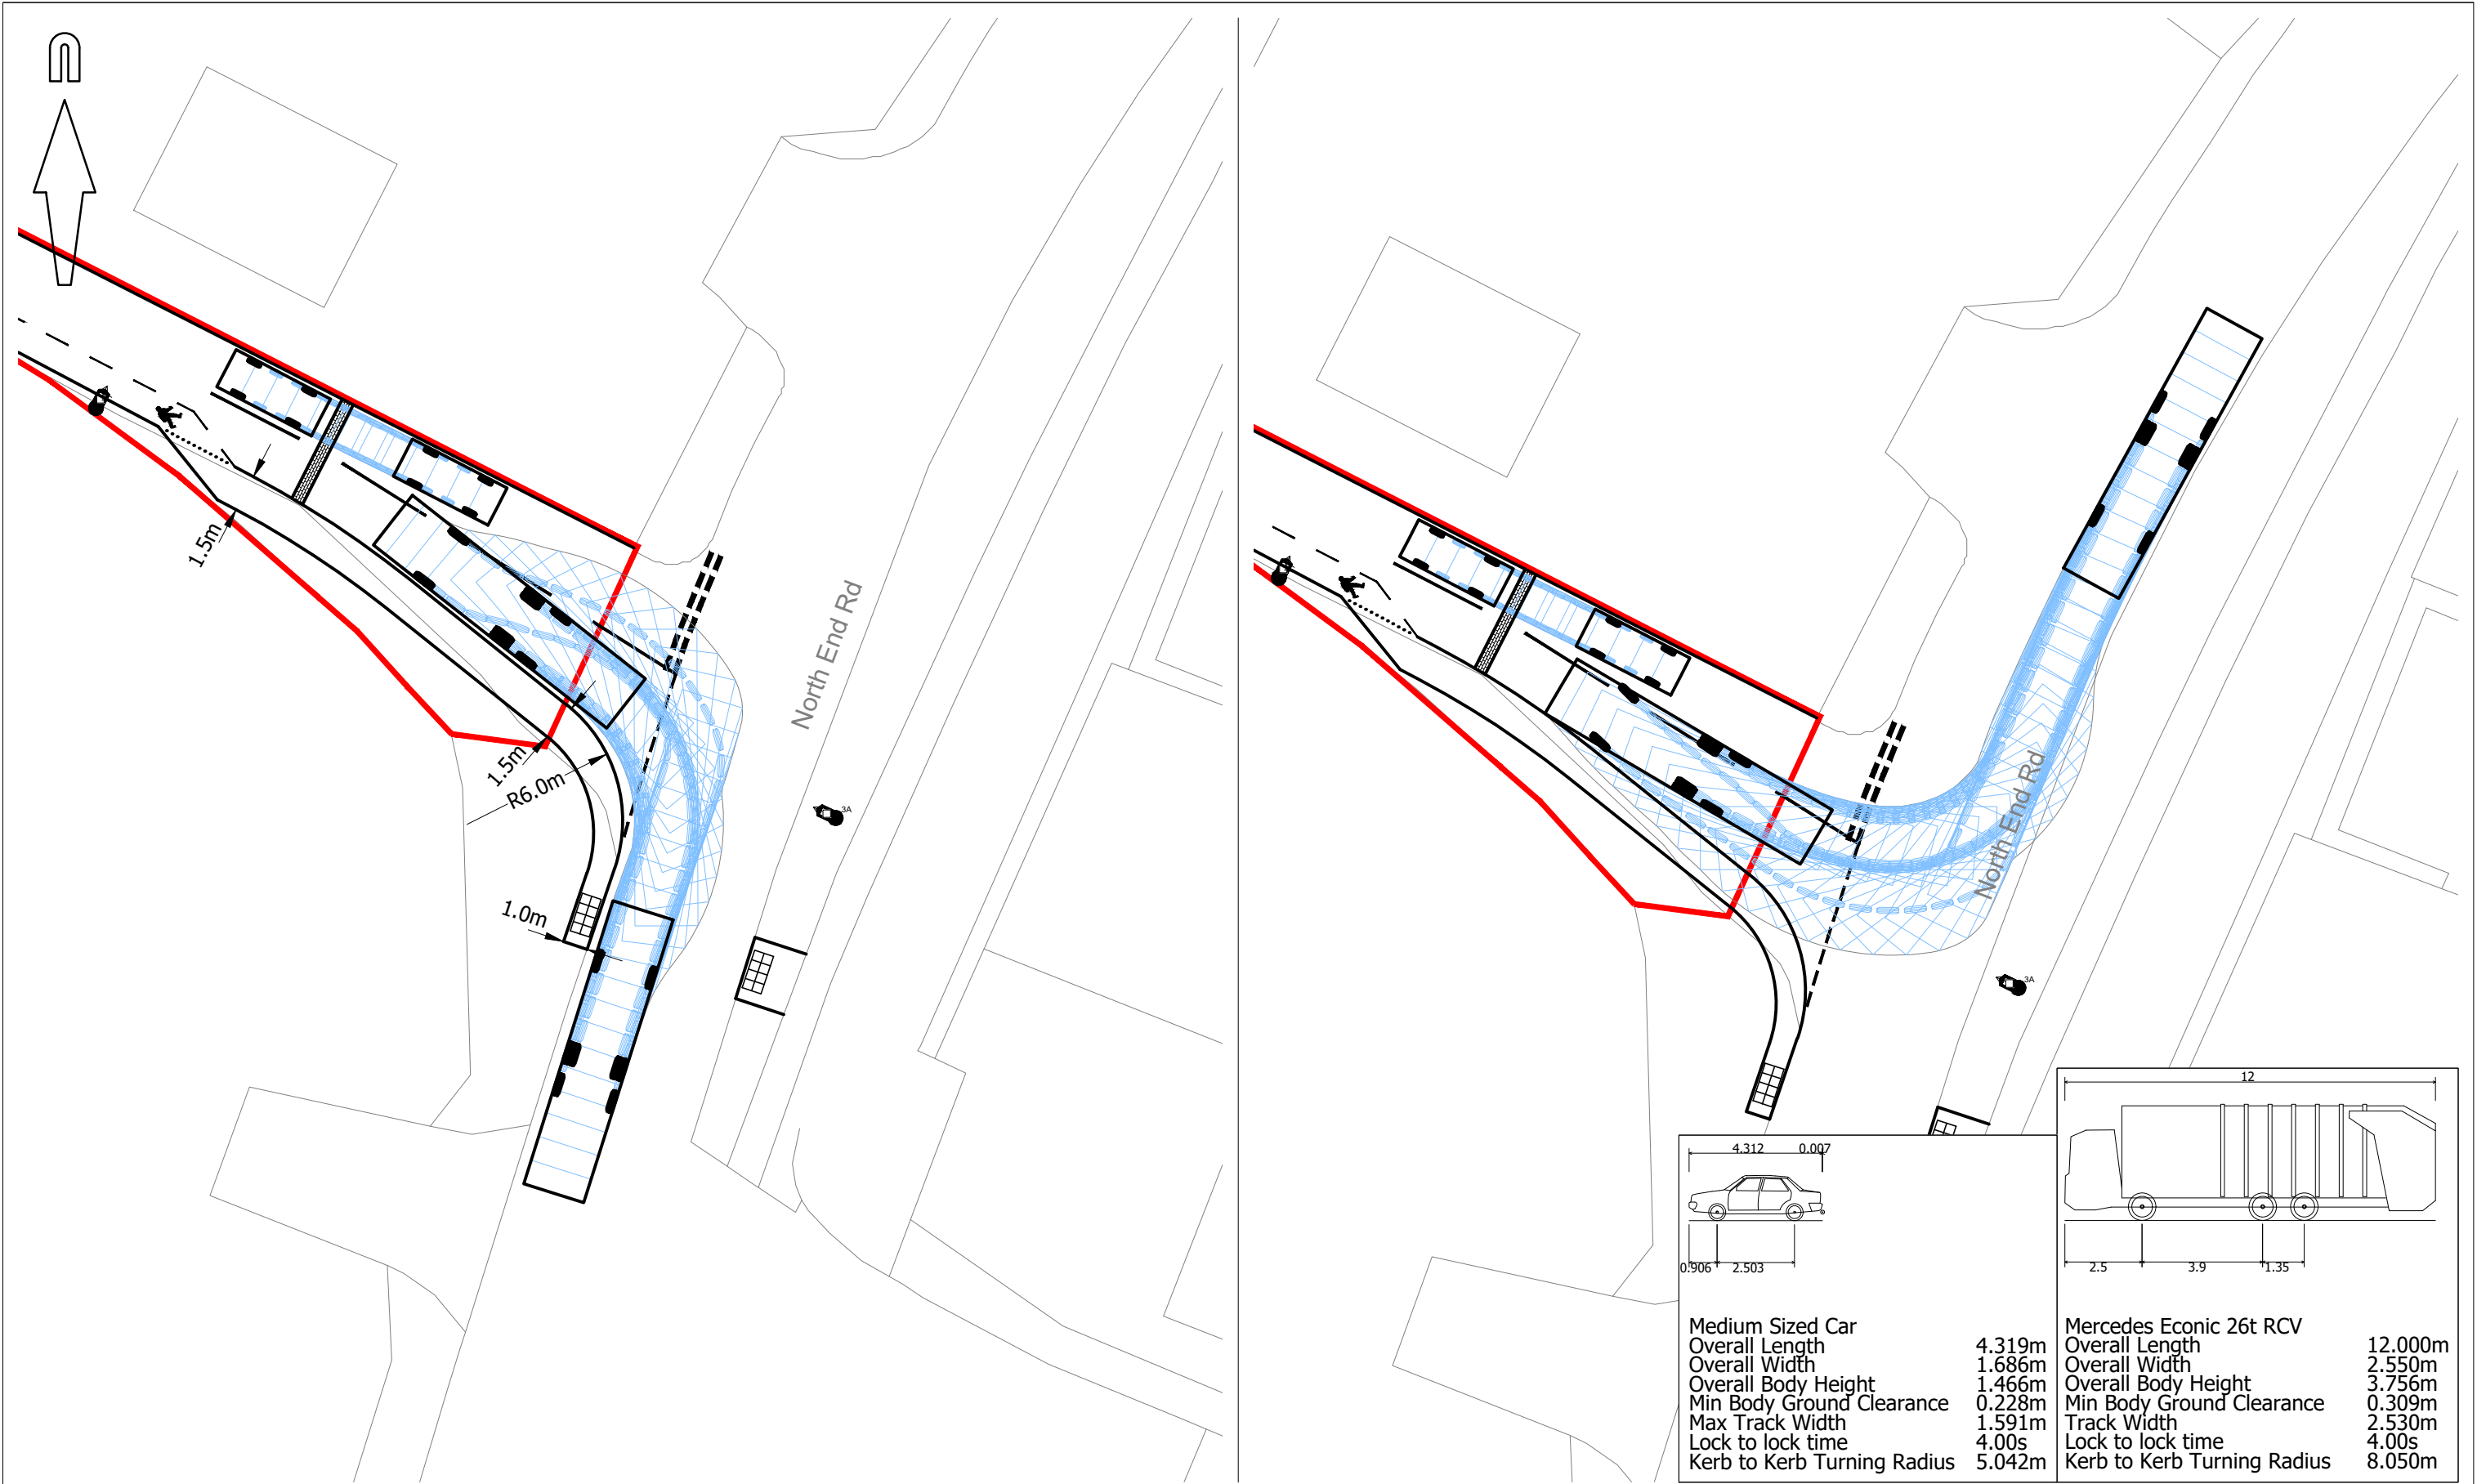

Mayer Brown Limited
Lion House, Oriental Road, Woking, Surrey, GU22 8AR
Telephone 01483 750 508 Fax 01483 750 437
wokingoffice@mayerbrown.co.uk www.mayerbrown.co.uk

client

ASTER HOMES

project

CLAYS FARM, YAPTON

title

SWEPT PATH ANALYSIS
REFUSE VEHICLE ENTERING SITE WHILE CAR EXITS

scale

1:500 @ A3

date

JULY 2021

drawing number

drawn by

JME

cad file

MBSK210702 P2

checked by

AP

suitability

rev.

P3

MBSK210702-01