




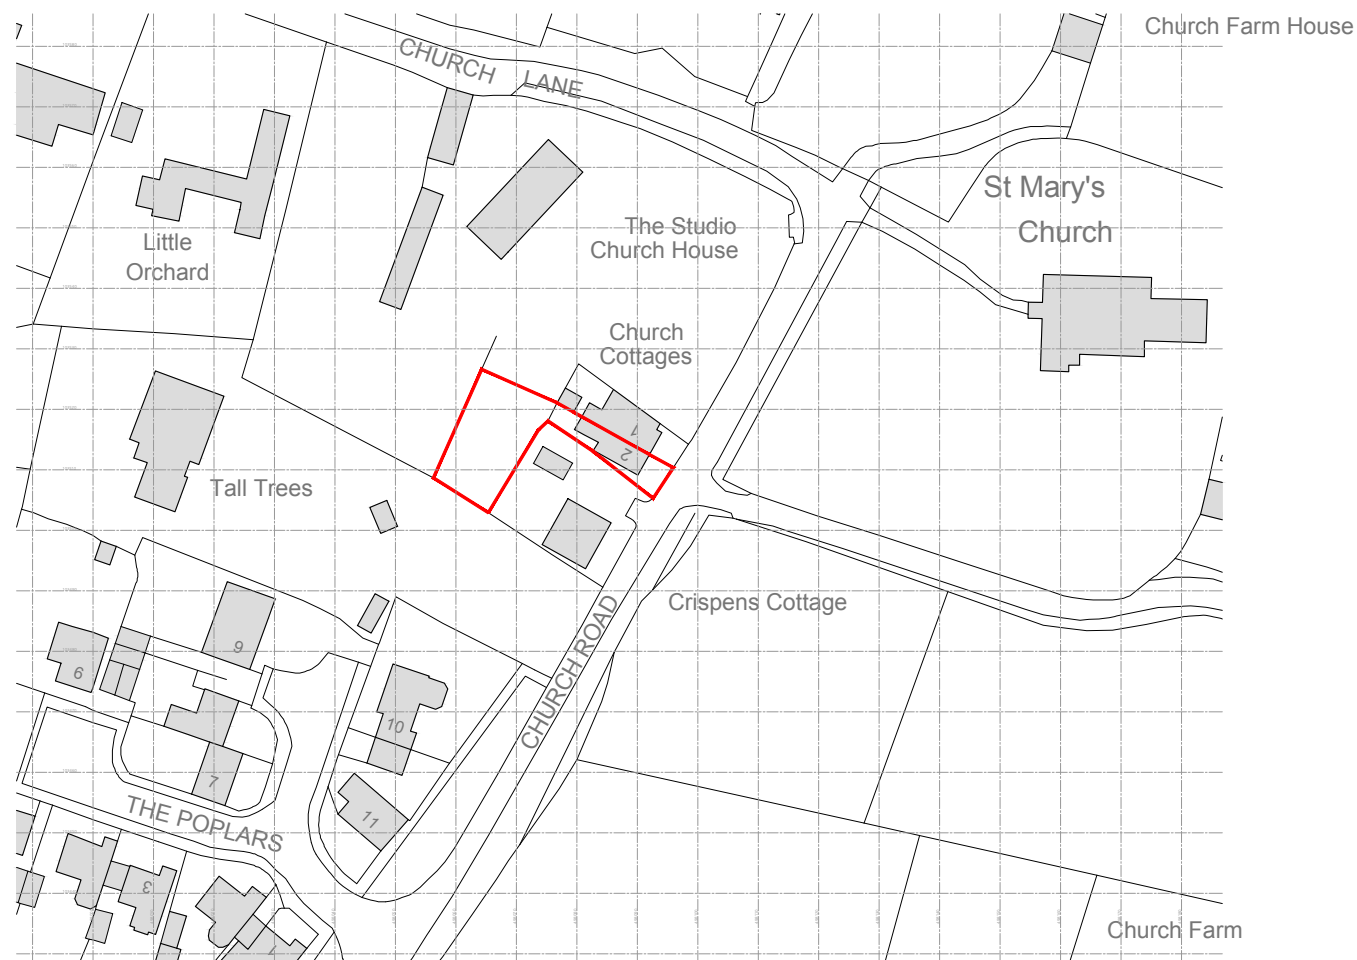

Ordnance Survey, (c) Crown Copyright 2019. All rights reserved. Licence number 100022432

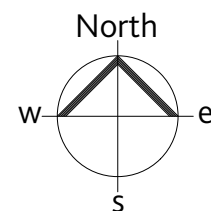

LOCATION & BLOCK PLAN

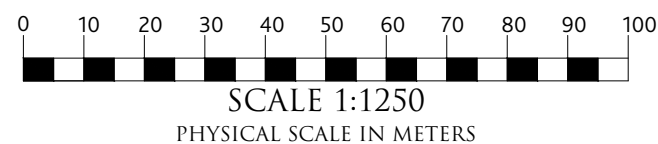

Planning Application Issue

REVISIONS:

Rev. / - 04.03.19 - Draft Planning Application Issue
Rev. A - 08.03.19 - Planning Application Issue

LOCATION & BLOCK PLAN
Dwg. No. 601-100

PULLEN
ARCHITECTURE

41-42 Southgate Place . Chichester
West Sussex . PO19 1ET
Tel 01243 859510
office@pullenarchitecture.co.uk
www.pullenarchitecture.co.uk

This drawing has been prepared for the purpose of gaining planning permission only and does not purport to be a working or contractual drawing and should not be used for any building or contractual purposes.

Check Physical Scale Bar when scaling off this drawing.

This survey drawing has been measured by hand. All dimensions to be checked and verified on site prior to any manufacture or construction.

PROPOSED EXTENSION
2 CHURCH COTTAGES . CHURCH ROAD . YAPTON . BN18 0EJ
FOR . Mr. MANSBRIDGE & Miss. DEAN.
Job No: 609 . Scale: 1:100@A3 . Date: February 2019 . Dwg No: 609-100