



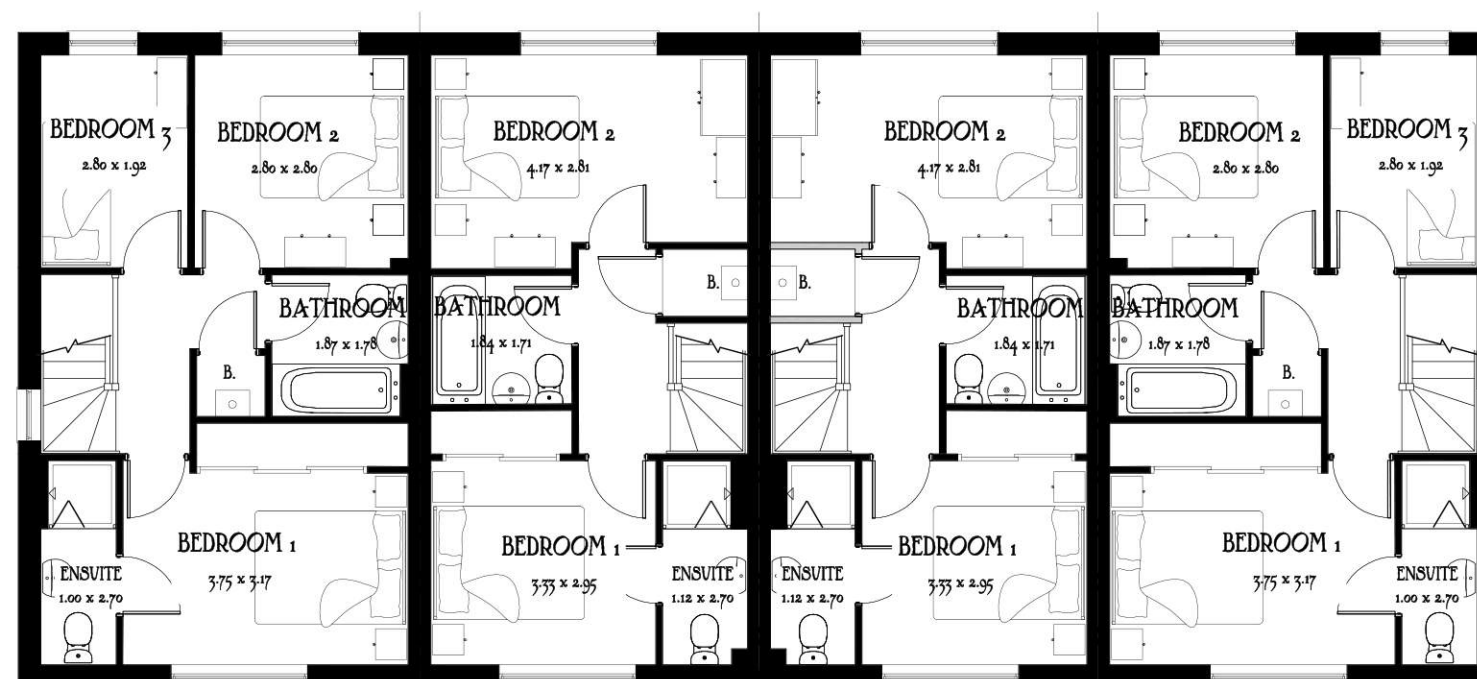

First Floor

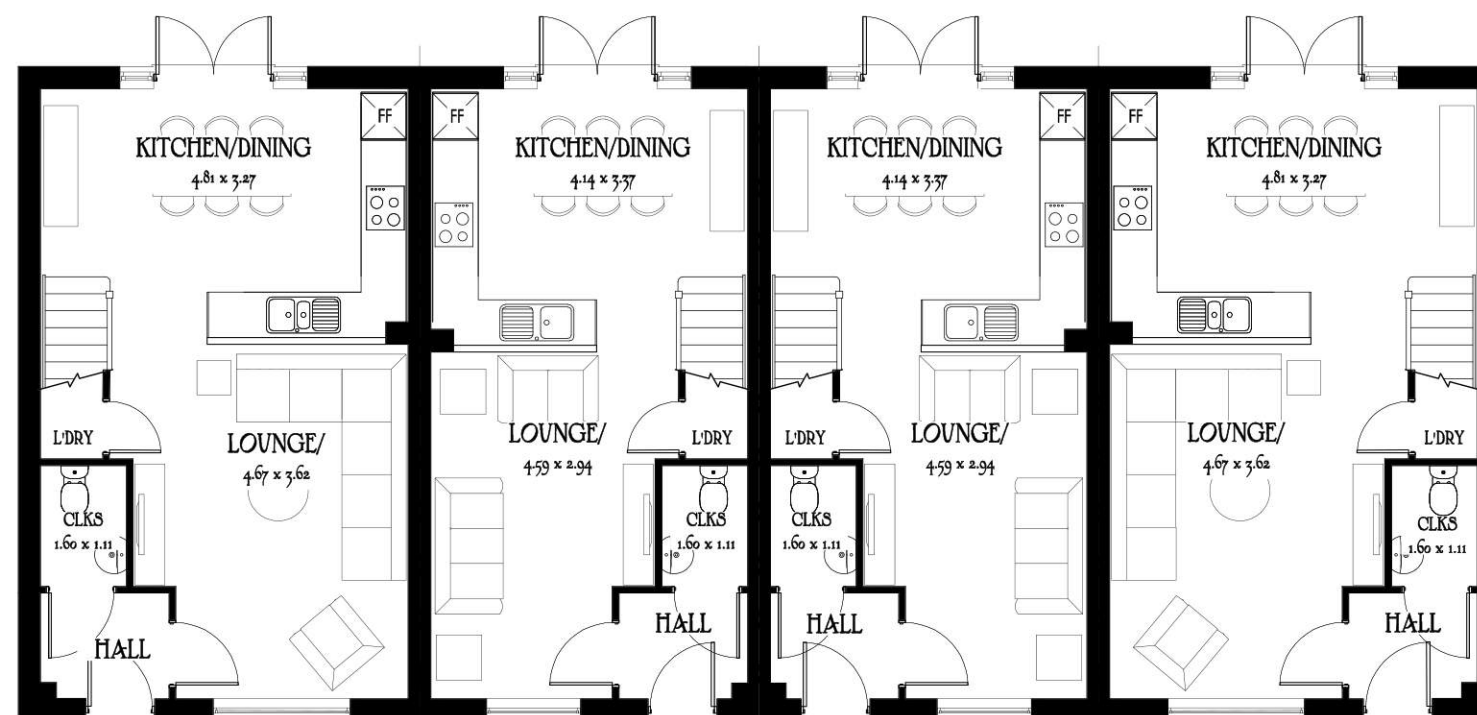

Ground Floor

Bakewell/ Buxton 4 Block

Heritage Collection
F Series

Bakewell - 844sqft 78.43m²
Buxton - 727sqft 67.58m²

Date: May 2019
EF_BB4_M.1



Job No. A855
Drg No. 12
Rev. ~

Scale 1:100 @_A3
0m 1m 2m 3m 4m 5m