A2 File Reference D2831 Working Sheets - 400 Sections.dwg Plot Date 20-Feb-20

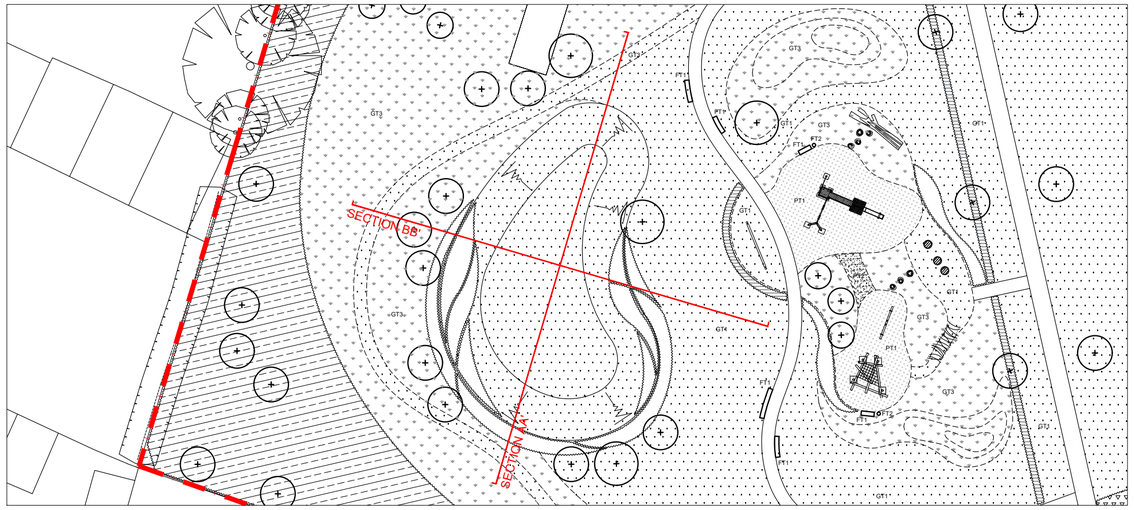

Sections location plan scale 1:50 @ A2

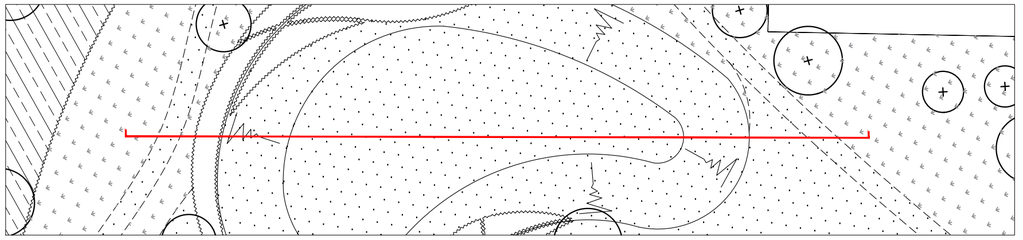

Section AA' NTS

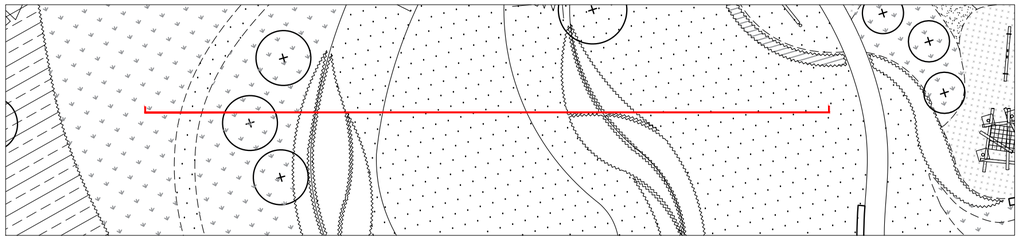

Section BB' NTS

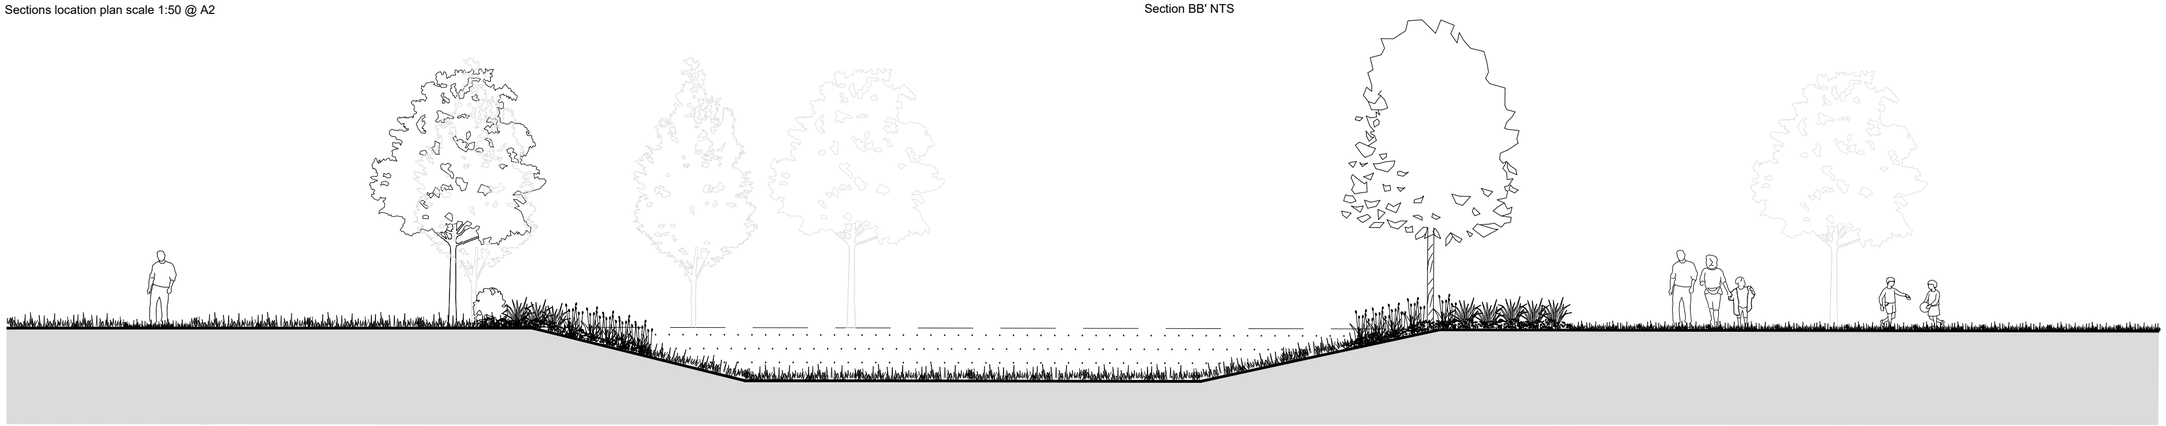

Amenity Grass | Meadow Grass | Meadow Grass | Aquatic Planting | Proposed Infiltration Basin | Aquatic Planting | Amenity Grass

Section AA' scale 1:20 @ A2

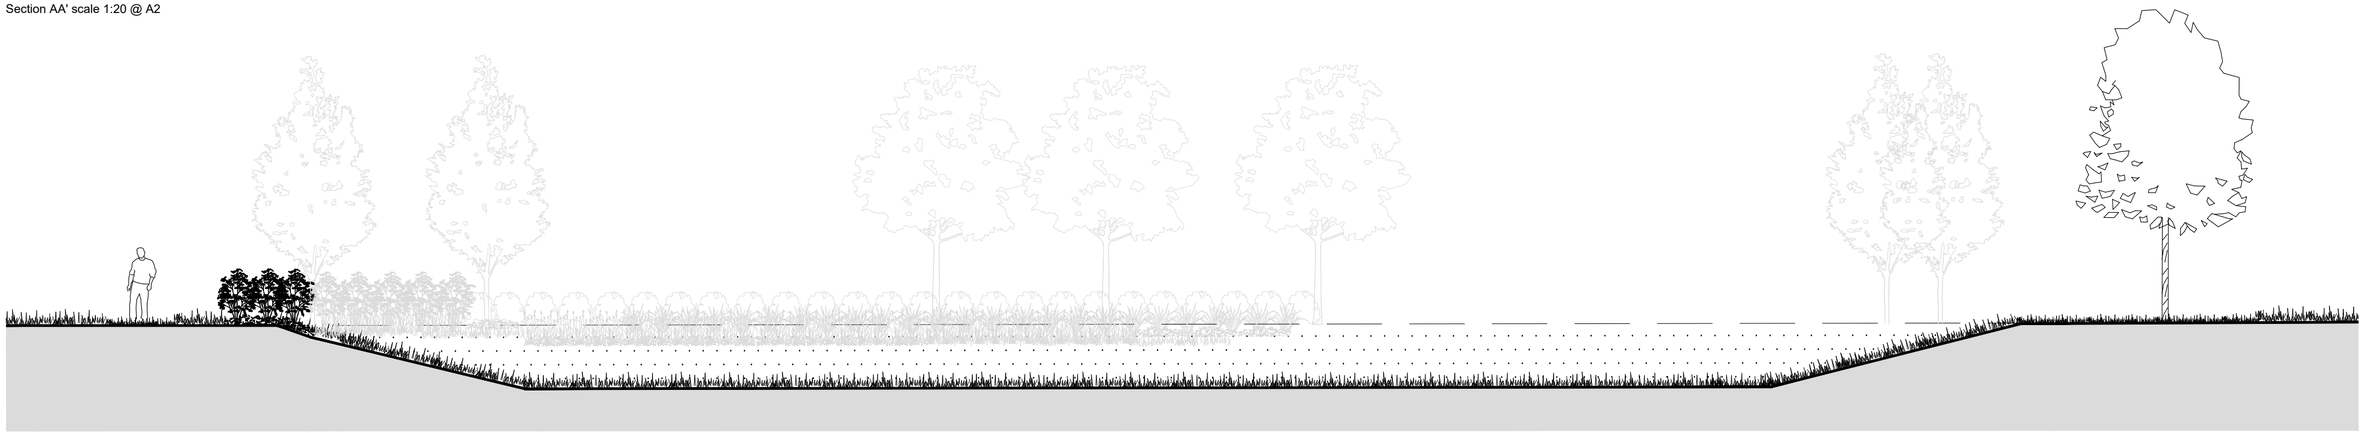

Amenity Grass | Meadow Grass | Aquatic Planting | Meadow Grass | Proposed Infiltration Basin | Amenity Grass | Meadow Grass

Section BB' scale1:20 @ A2

LEGEND

General Legend for all drawings

- Site Boundary

Soft Landscape

- Existing Tree / Hedgerow Planting to be retained
- Proposed Tree Planting
- Proposed Shrub Planting
- Proposed Hedge Planting
- Proposed Bulb Planting
- Proposed Native Understorey Planting (see Matrix 001 for typical native planting mix)
- GT1 Proposed Amenity Grass
- GT3 Proposed Meadow Grass

This drawing may contain: Ordnance Survey material by permission of Ordnance Survey on behalf of the Controller of Her Majesty's Stationery Office © Crown Copyright 2017. All rights reserved. Reference number xxxxxxx. OS Open data © Crown copyright and database right 2017 | Aerial Photography © XXXXXX

Revision	Date	Reason	Drawn	Checked
PL01	20.02.2020	Issued for Planning	pm	sg

Disclaimer:
1. This drawing is copyright of fabrik ltd. It must not be copied or reproduced without written consent from the owner.
2. Do not scale from this drawing. Only figured dimensions are to be taken from this drawing.
3. All contractors must visit site and be responsible for taking and checking all dimensions related to the works shown on the drawing prior to fabrication or setting out.
4. This drawing uses coloured lines. Please do not rely on a monochrome copy.

External References:
- D2831 Ford Lane, Yapton, West Sussex\Drawings\02 Architect\A855_01M_PLANNING LAYOUT - Copy
- D2831 Ford Lane, Yapton, West Sussex\Drawings\07 fabrik\Working\AutoCAD\Design\D2591_xref legend
- D2831 Ford Lane, Yapton, West Sussex\Drawings\07 fabrik\Working\AutoCAD\Design\D2591_xref boundary treatment

fabrik landscape architects
Lenten House | 16 Lenten Street | Alton | Hampshire | GU34 1HG
T : 01420 593250 | E : alton@fabrikuk.com | W : www.fabrikuk.com

Project: Ford Lane, Yapton, West Sussex
Client: Redrow Homes Limited
Drawing Title: Sections through Infiltration Basin

Purpose of Issue	Drawn By	Checked By	Drawn Scale	Date of First Issue
ISSUED FOR PLANNING APPROVAL	pm	sg	As shown@A2	Feb | 2020

Project Number	Origin	Zone	Level	File Type	Role	Number	Revision
D2831	FAB	00	GL	DR	L	0401	PL01

ARUN DISTRICT COUNCIL V1/8/20/RES