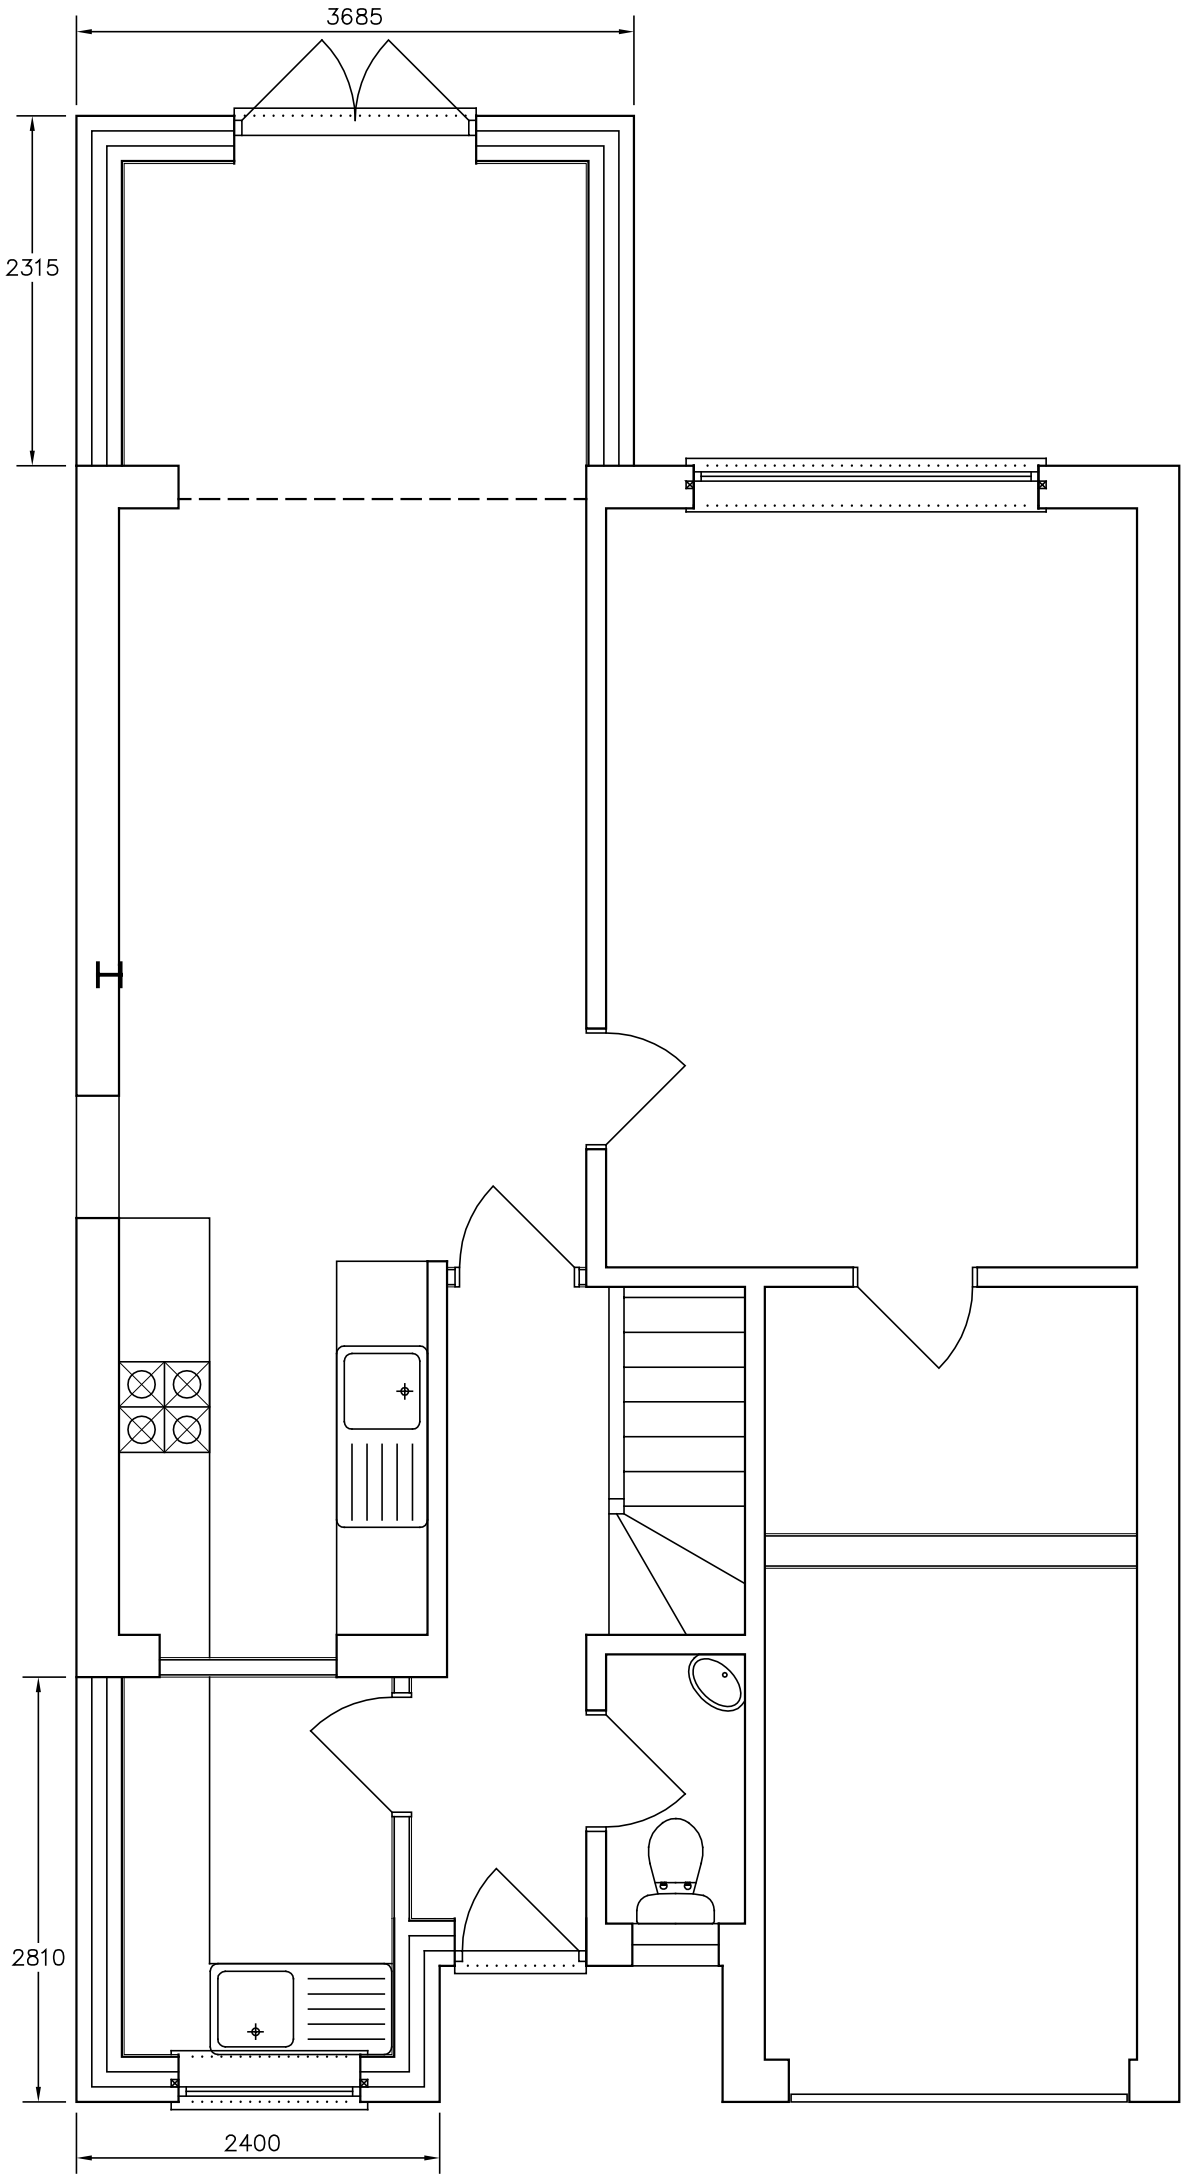

1:50 0 1 2 3 4 5

Amendments: –

BRYCESON SHAW ASSOCIATES
Surveyors and Designers
Flat 3 10A Norfolk Road, Littlehampton,
West Sussex BN17 5PL
Mobile: 07889 651301
E-mail: brycesonshaw@btinternet.com

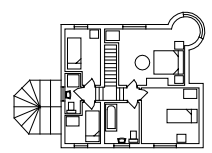

Project:
Proposed extensions; 37 Cherry Avenue, Yapton BN18 0LB

Drawing:
Ground floor

For:
Mrs. K. Albury

Drawn:	Date:
PKS	**December 2023**
Scales: **1:50**	No: **3119/01/03**

To scale when printed on A3

ARUN DISTRICT COUNCIL Y/19/24/HH