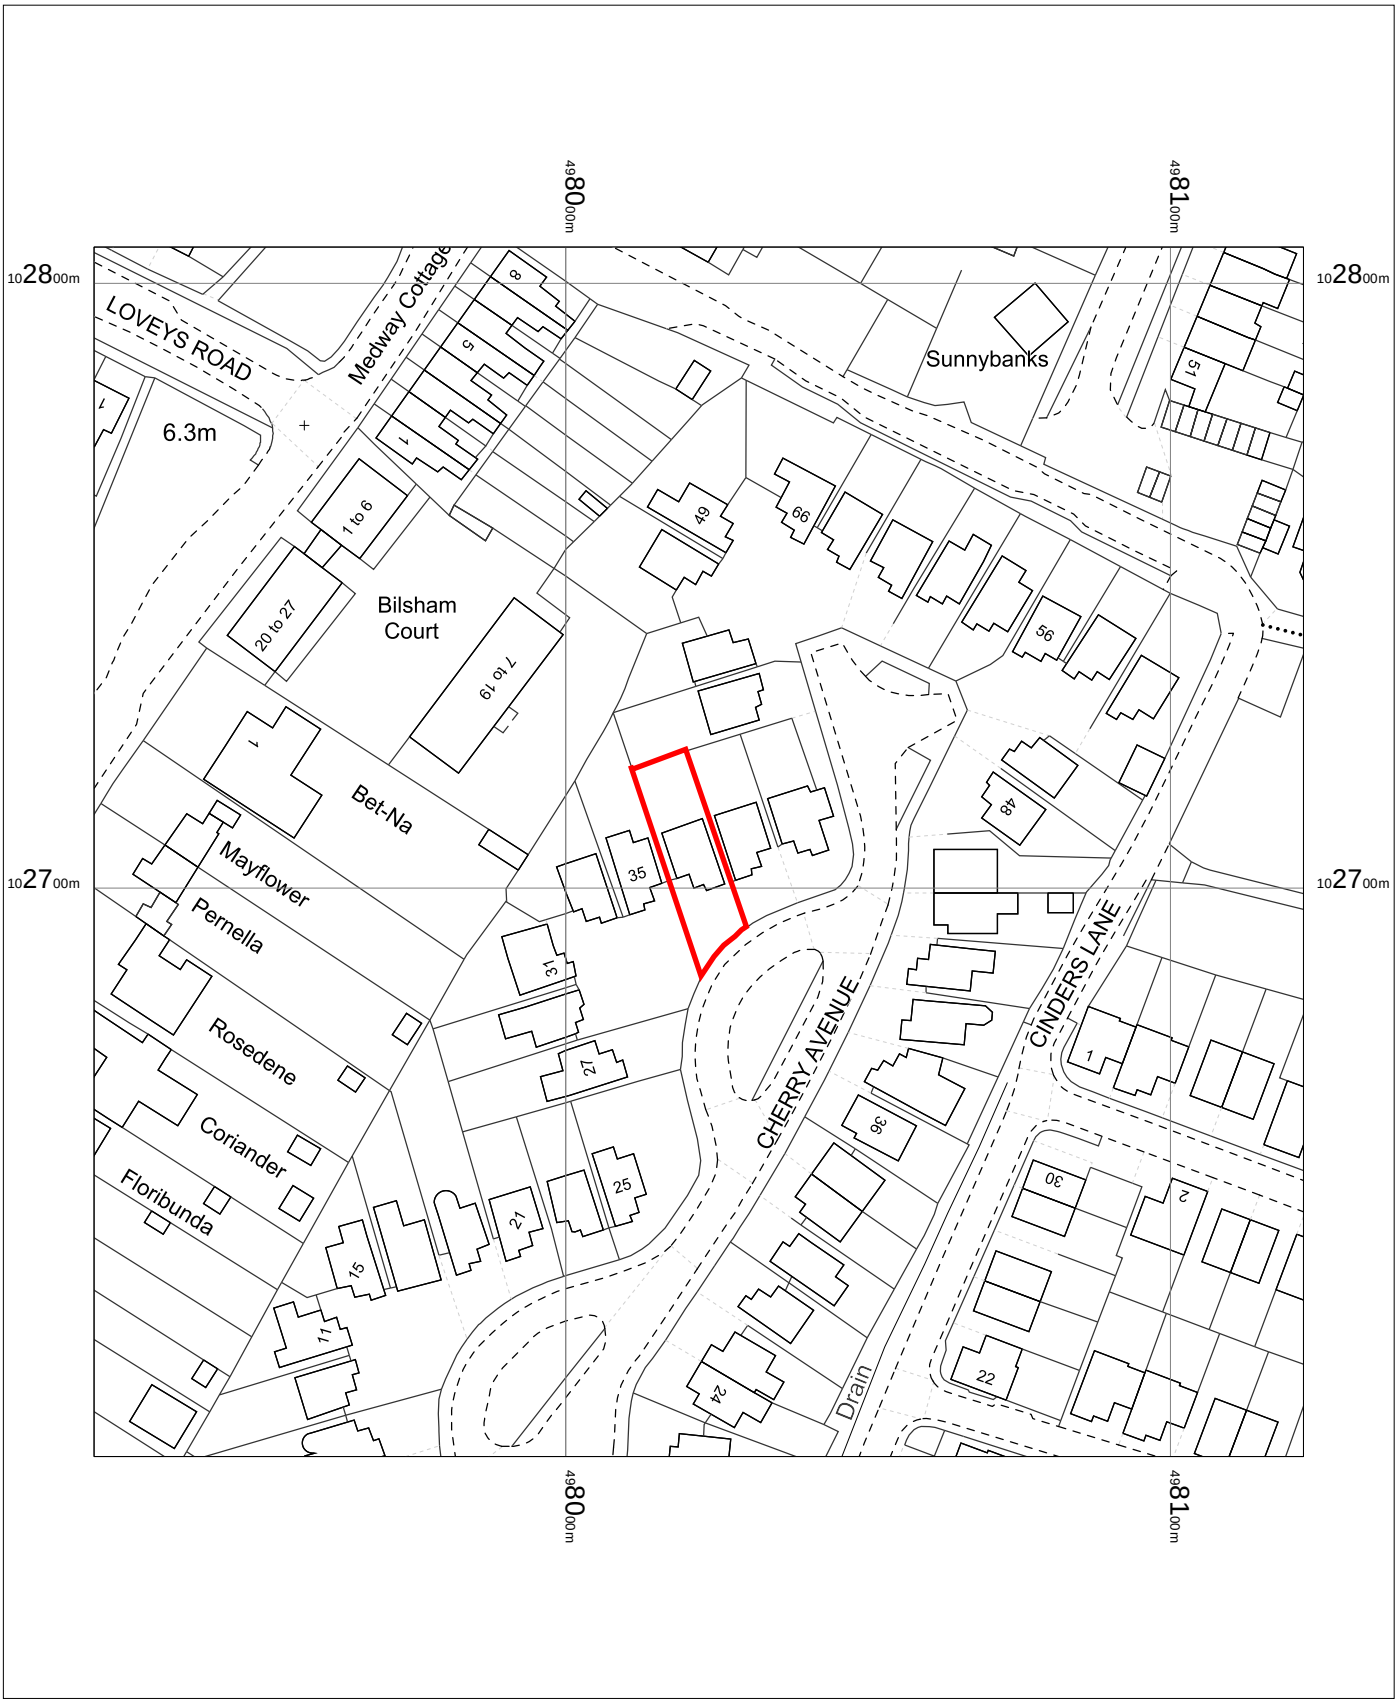

37 Cherry Avenue
Yapton BN18 0LB
Ref. 3119

OS MasterMap 1250/2500/10000 scale
Monday, January 15, 2024, ID: CM-01144084
www.centremapslive.co.uk

1:1250 scale print at A4, Centre: 498022 E, 102706 N

©Crown Copyright Ordnance Survey. Licence no. AC0000849896

N

Surveyors and Designers

Building design
Planning
Surveys
Glazed structures

Bryceson Shaw Associates

Tel/Fax 01903 734381
E-mail brycesonshaw@btinternet.com

ARUN DISTRICT COUNCIL Y/19/24/HH