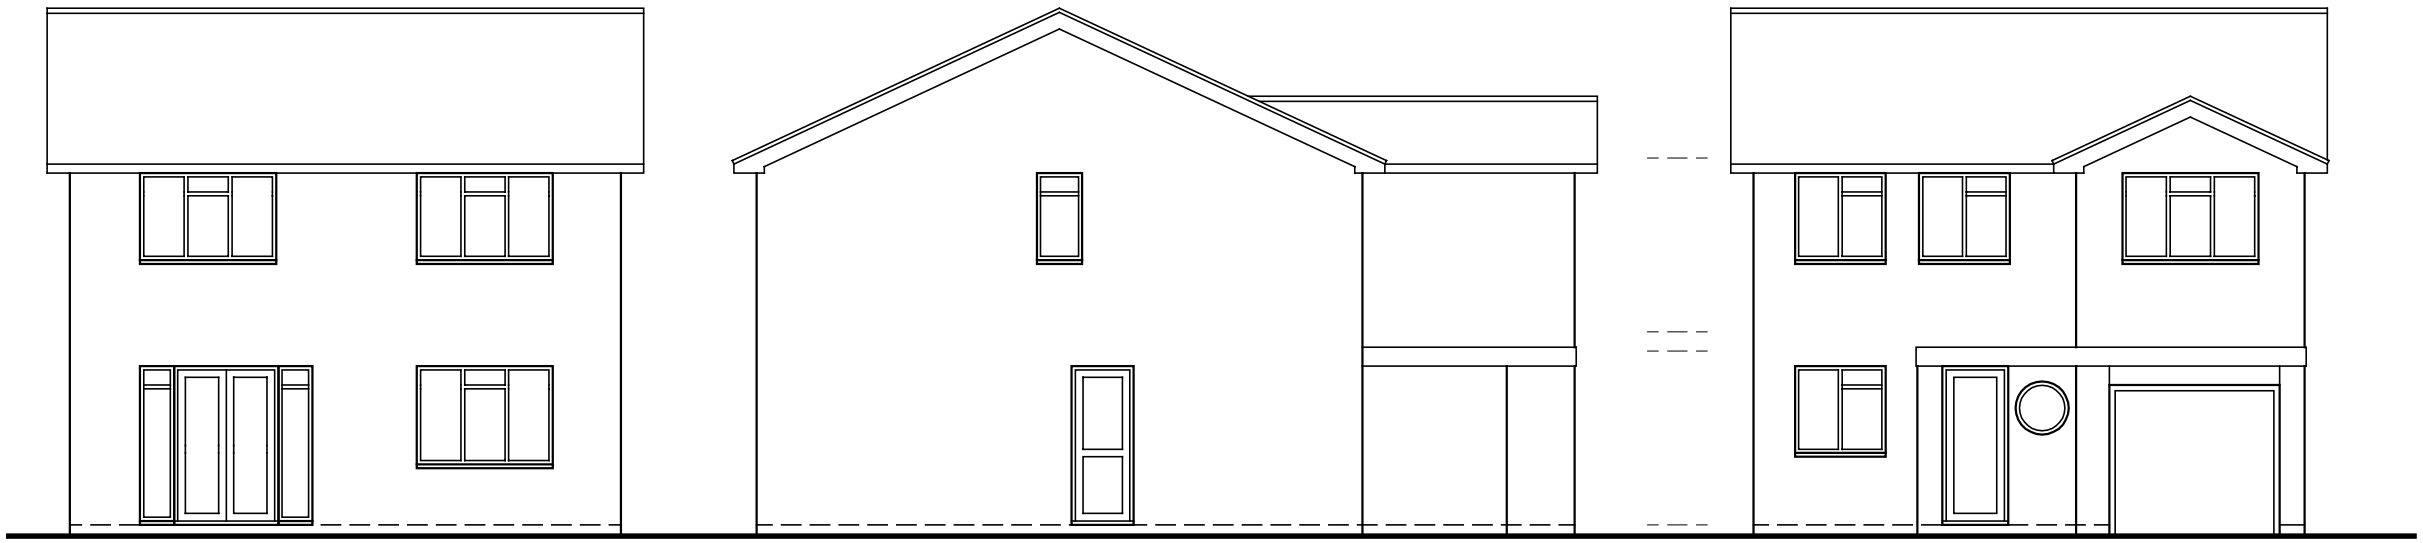

Rear - Northwest

Side - Southwest

Front - Southeast

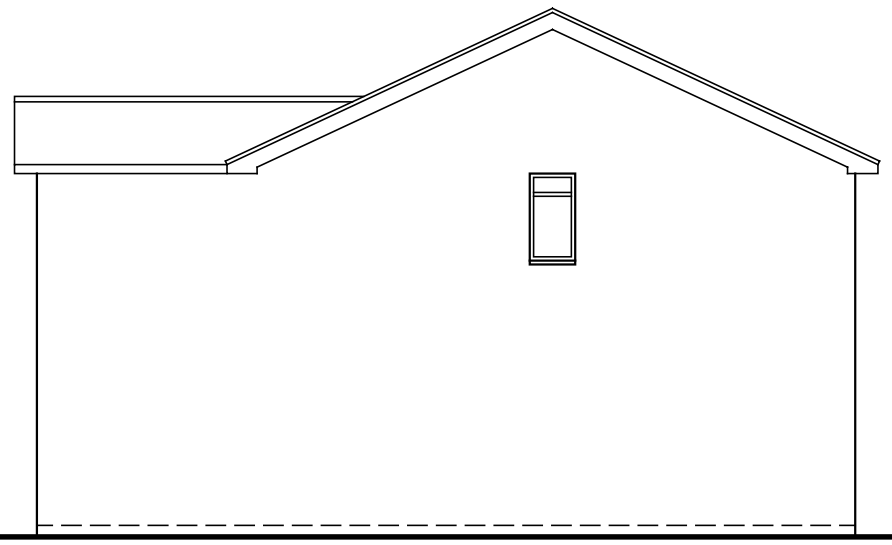

Side - Northeast

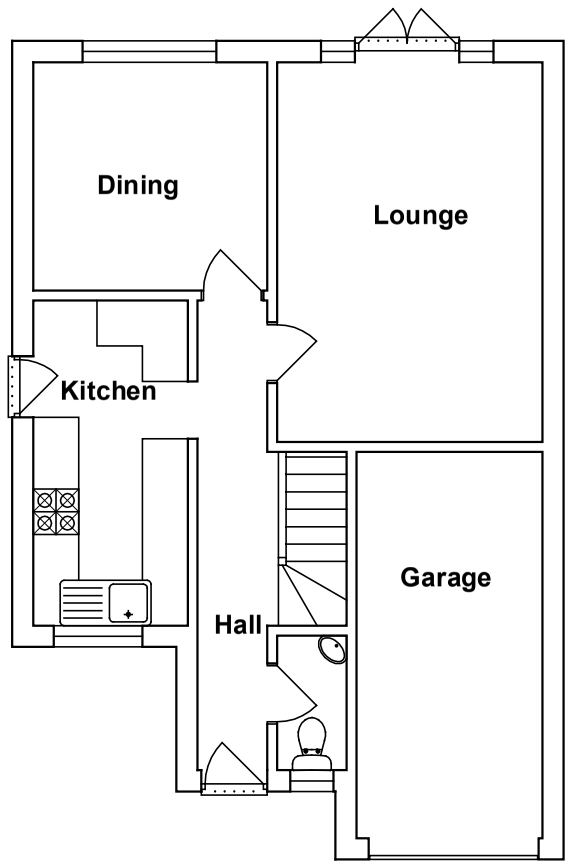

Existing ground floor

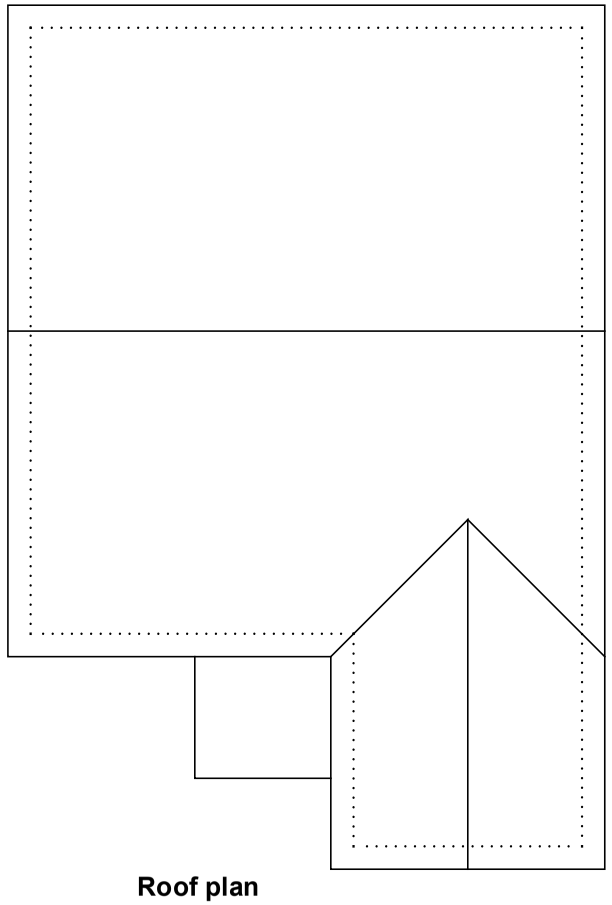

Roof plan

1:100 0 1 2 3 4 5 6 7 8 9 10

Amendments: –

BRYCESON SHAW ASSOCIATES

Surveyors and Designers

Flat 3 10A Norfolk Road, Littlehampton,
West Sussex BN17 5PL
Mobile: 07889 651301
E-mail: brycesonshaw@btinternet.com

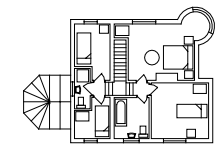

Project:
Proposed extensions; 37 Cherry Avenue, Yapton BN18 0LB

Drawing:
Plans and elevations as existing

For:
Ms. S. Albuery

Drawn:	Date:
PKS	**December 2023**
Scales: **1:100**	No: **3119/01/01**

To scale when printed on A3

ARUN DISTRICT COUNCIL Y/1924/HH