


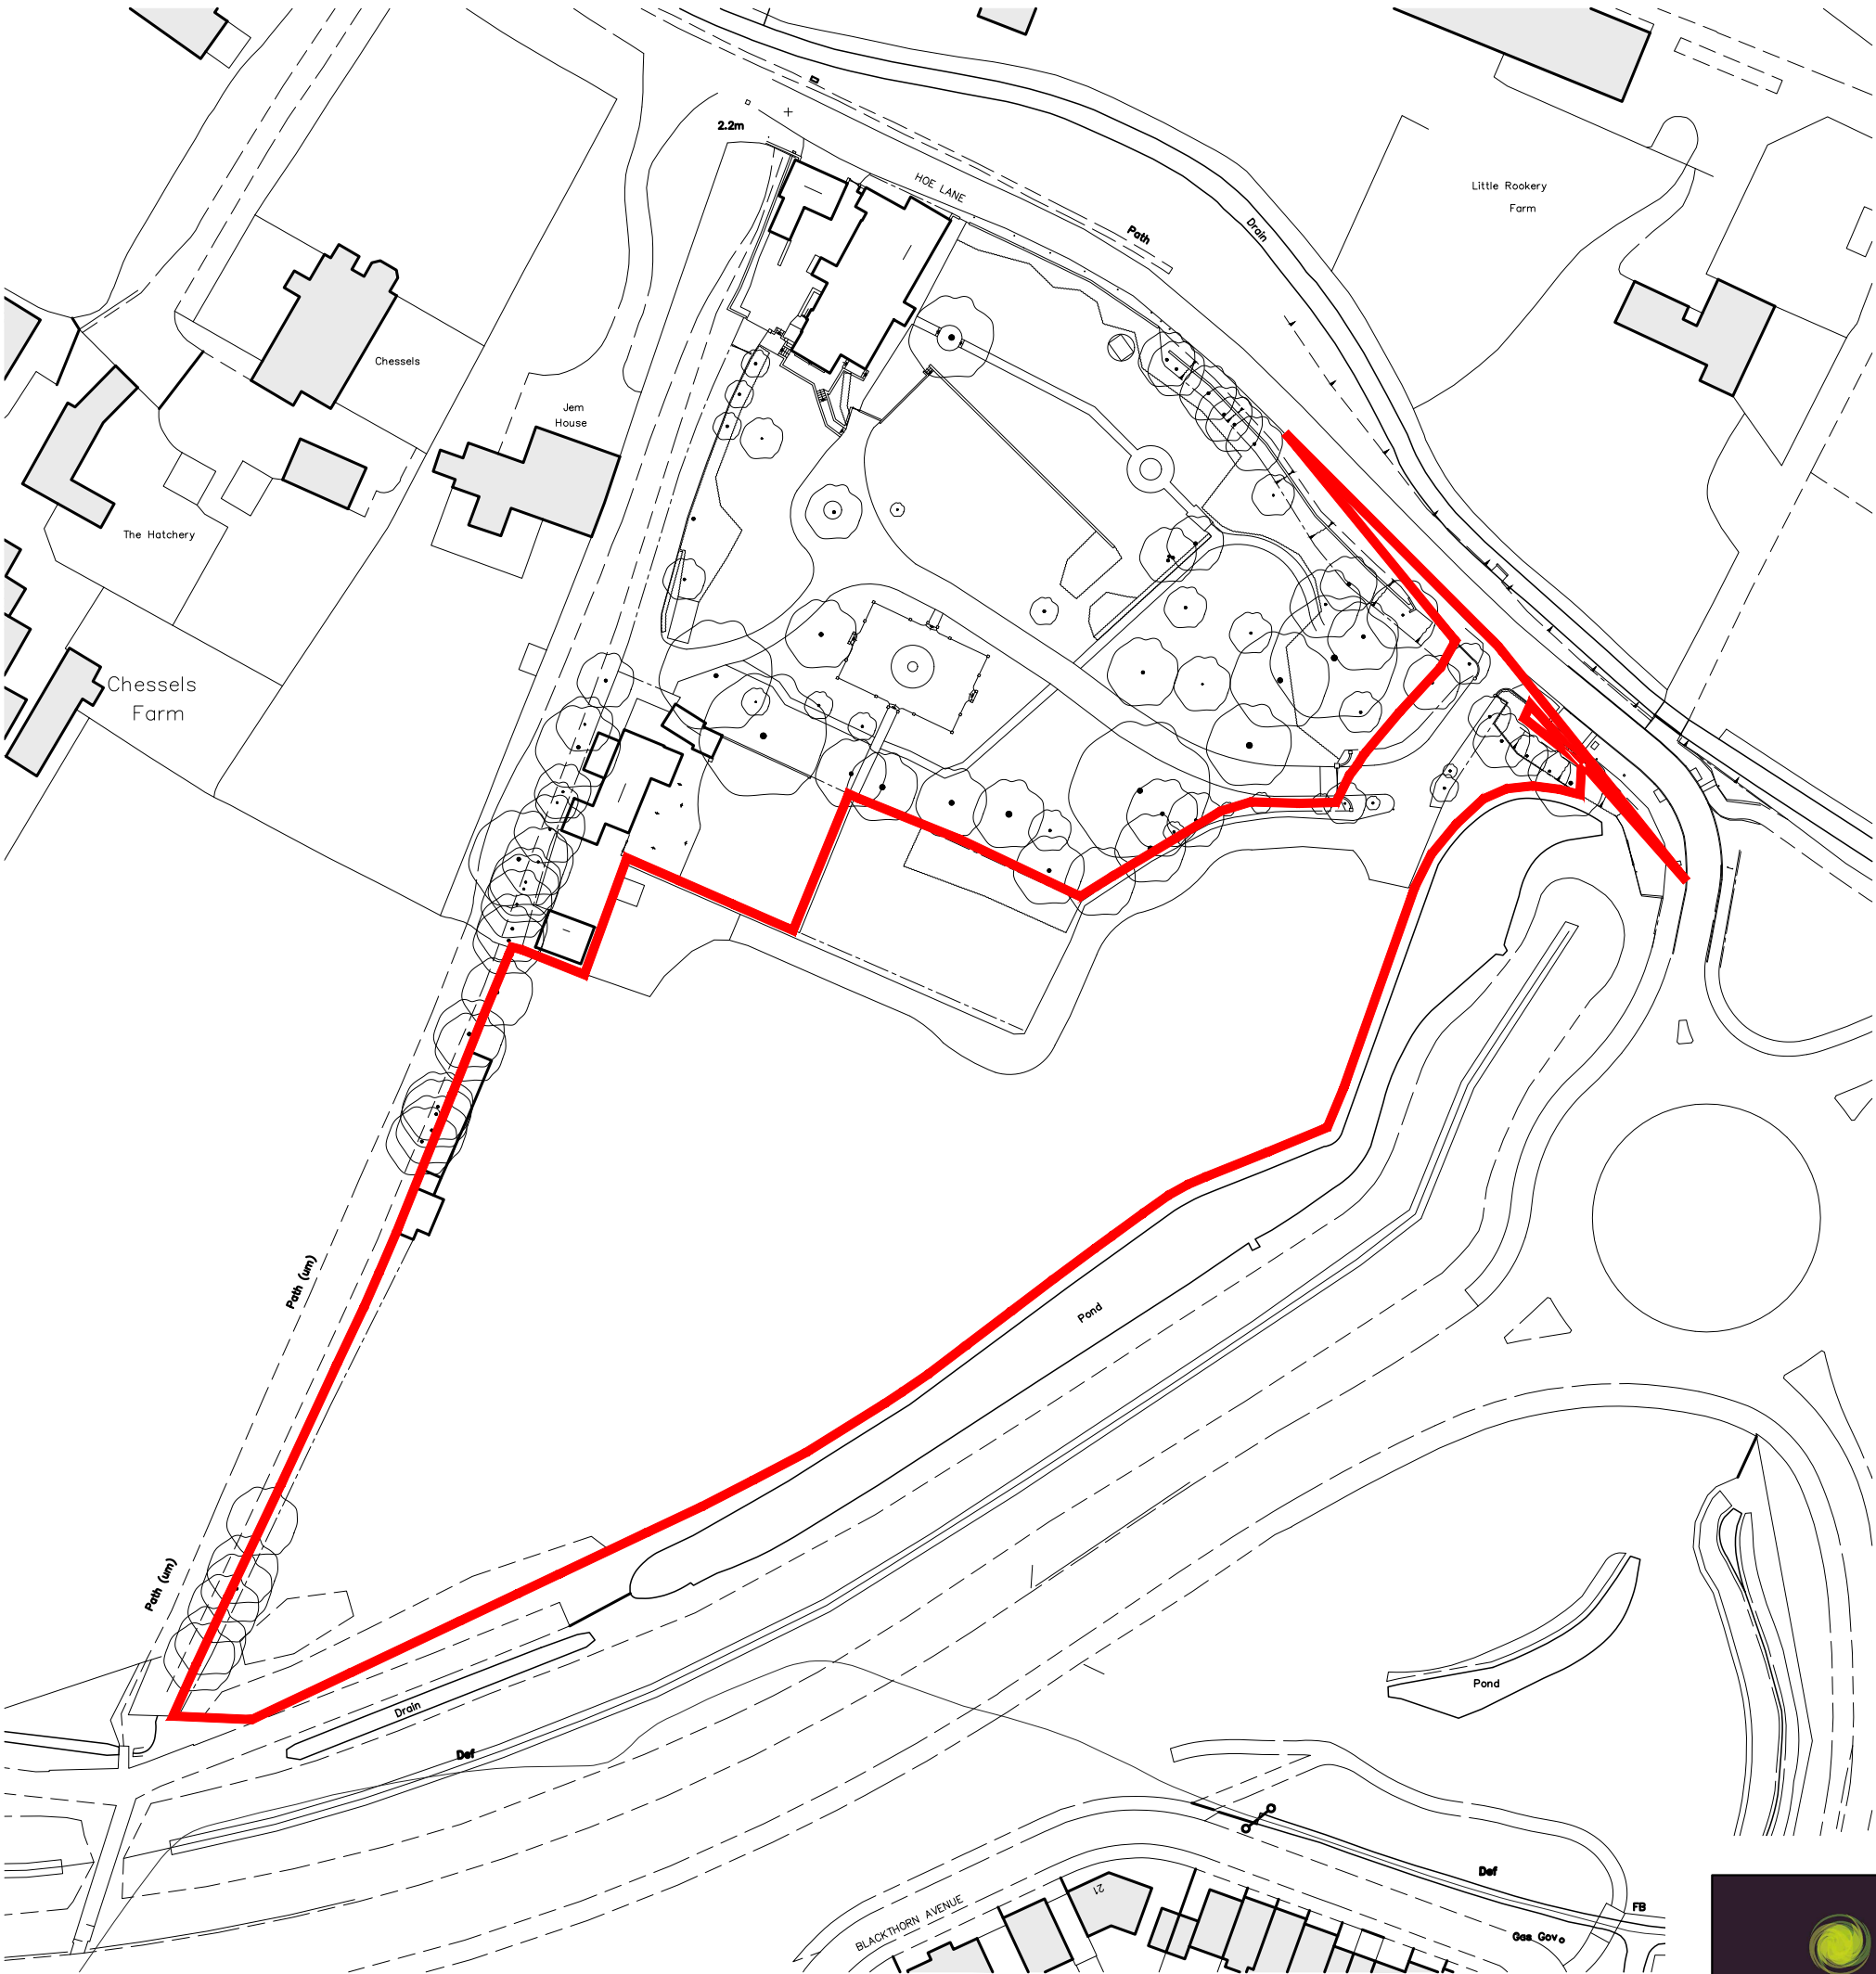

Land at Bonhams

Hoe Lane

Flansham, Felpham

Pallant Homes

Project & Drawing title

Existing Site Layout

Drawn	Date	Checked	Date	Scale at A3	
CJP	May 17	HJG	May 17	1:1000	
Job N°	17-071	Drawing N°	002	Rev.	B
Status	PLANNING APPLICATION				

Ground Floor | Bicentennial Building
Southern Gate | Chichester
West Sussex | PO19 8EZ

T. 01243 774748
E. admin@mharchitects.co.uk
www.mharchitects.co.uk

United Company
Registered in England No. 1994232

pallant
HOMES

mh
ARCHITECTS