Orientation of site has not been checked, design subject to check before installation

N

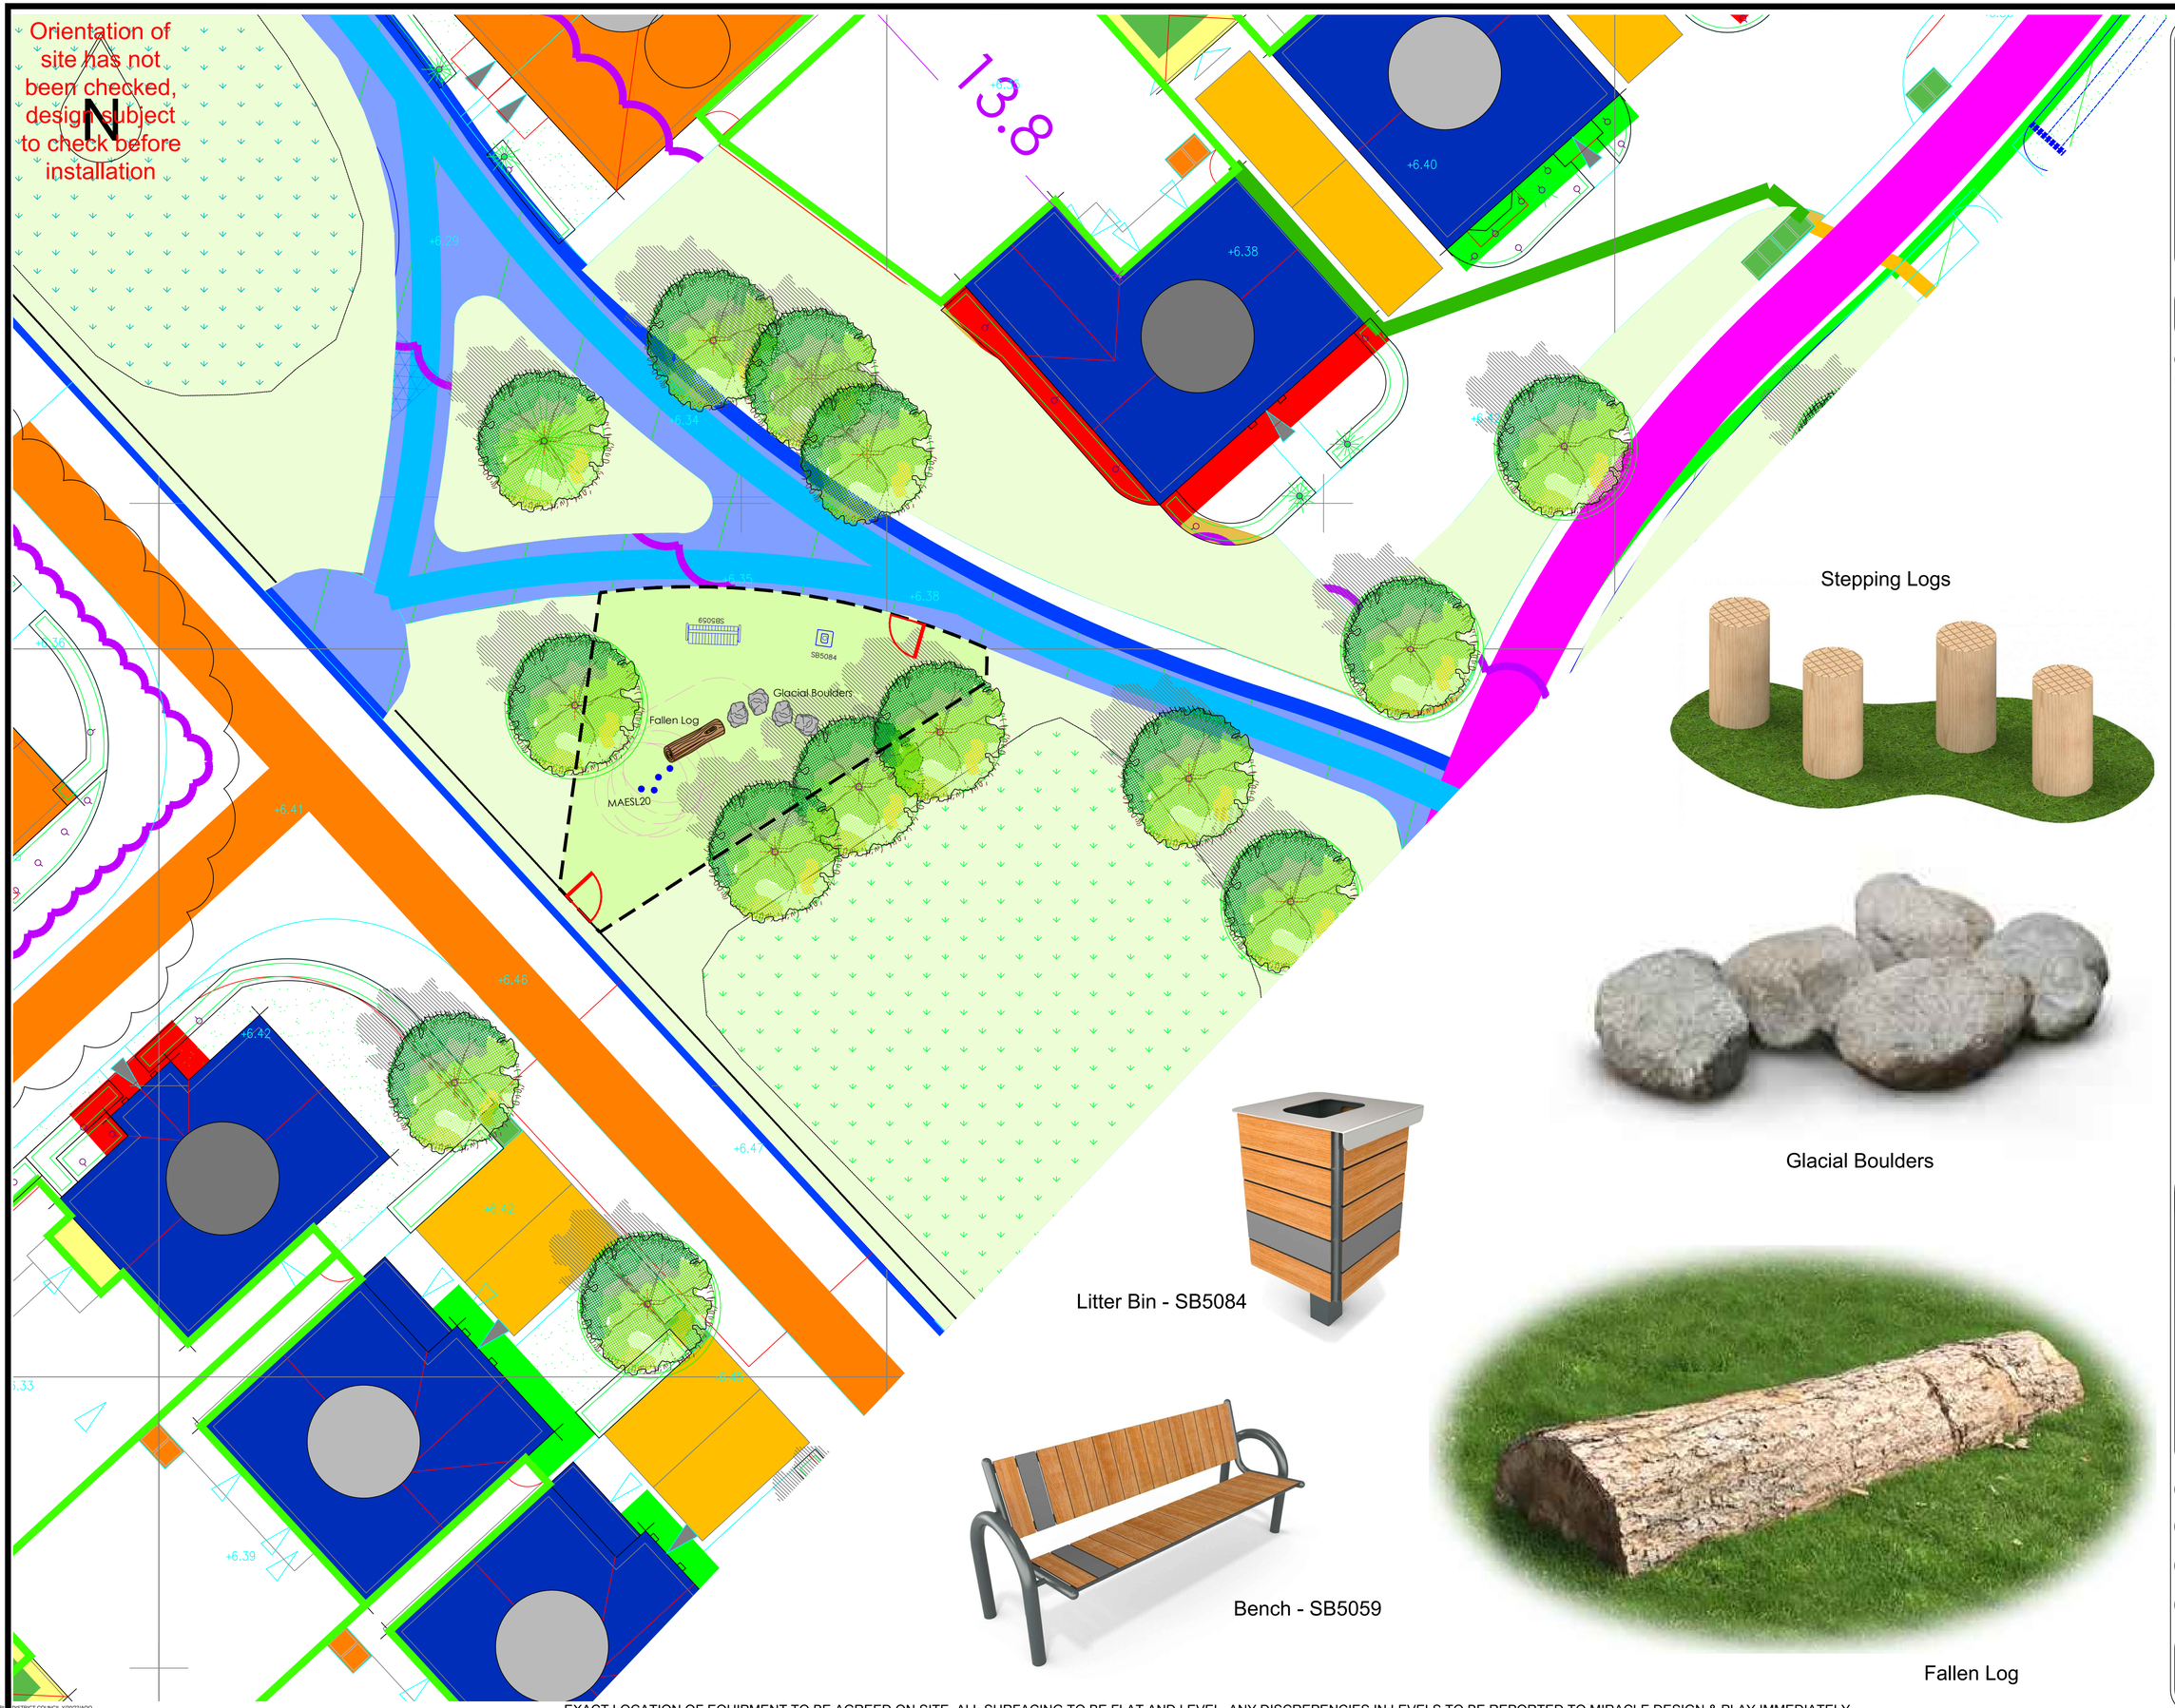

Stepping Logs

Glacial Boulders

Litter Bin - SB5084

Bench - SB5059

Fallen Log

EXACT LOCATION OF EQUIPMENT TO BE AGREED ON SITE. ALL SURFACING TO BE FLAT AND LEVEL, ANY DISCREPENCIES IN LEVELS TO BE REPORTED TO MIRACLE DESIGN & PLAY IMMEDIATELY.

Miracle Design & Play

TEL: ++44 (0)1604 658240
E-MAIL: sales@miracledandp.co.uk
WEB: www.miracledesignandplay.co.uk

PROJECT TITLE:
Drove Lane,
Yapton LAP 3

SHEET TITLE: Proposal

KEY:

Fencing:

1m High, 1.2m Wide Self Closing Bowtop Gates, Galvanised and Powder Coated Red

1m High Bowtop Fencing, Galvanised only

Surfacing:

Grass Mounds by Others

Existing Grass

Macadam Surfacing by Others

Landscaping:

Trees by Others

Planting by Others

Equipment Fall Zone (No safety surfacing required if located on well maintained turf and under 1.5m CFH)

REVISIONS

Issue	Description	Date

DRAWN BY: G. Medica

SCALE: 1:100@A1 ISSUE: --

DRAWING NO: Q7453

DATE 24/03/21

© 2021 MIRACLE DESIGN AND PLAY LTD, "ALL RIGHTS RESERVED, THIS DRAWING MAY NOT BE REPRODUCED,TRANSMITTED OR STORED IN WHOLE OR IN PART WITHOUT OUR WRITTEN CONSENT"

ARUN DISTRICT COUNCIL Y/20/22/AOO