ARUN DISTRICT COUNCIL:Y/21/07/ 15/03/2007



Proposed South East Elevation
Scale 1:100

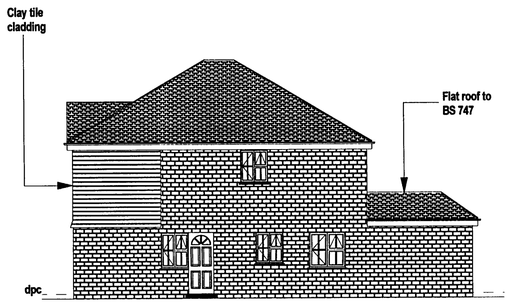

Proposed North East Elevation
Scale 1:100

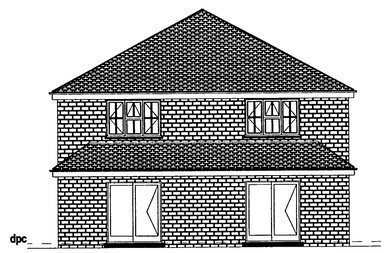

Proposed North West Elevation
Scale 1:100

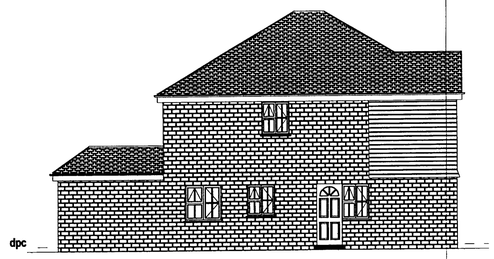

Proposed South West Elevation
Scale 1:100

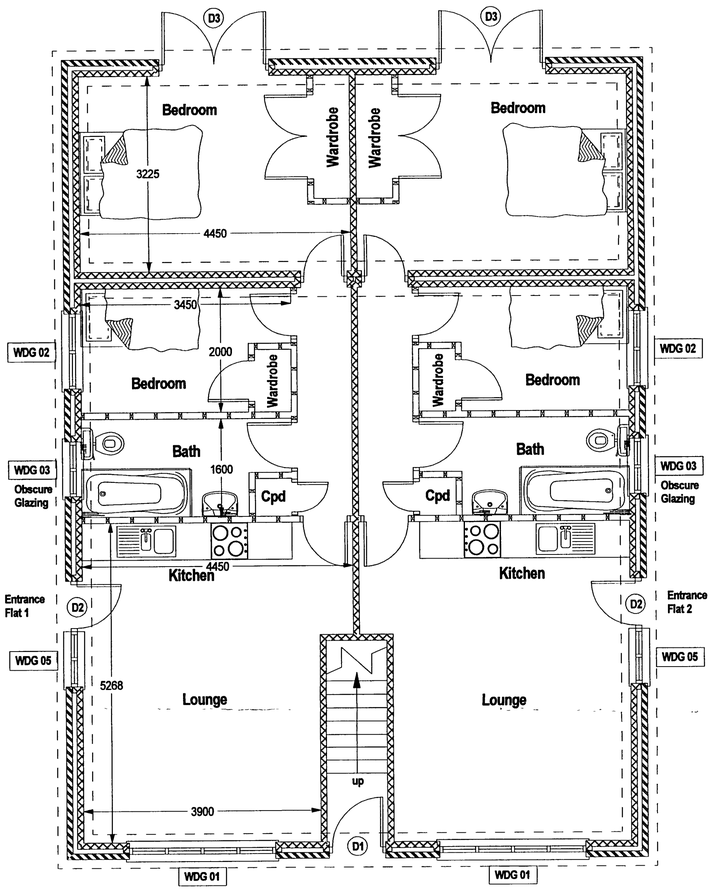

Proposed Ground Floor Layout
Scale 1:50

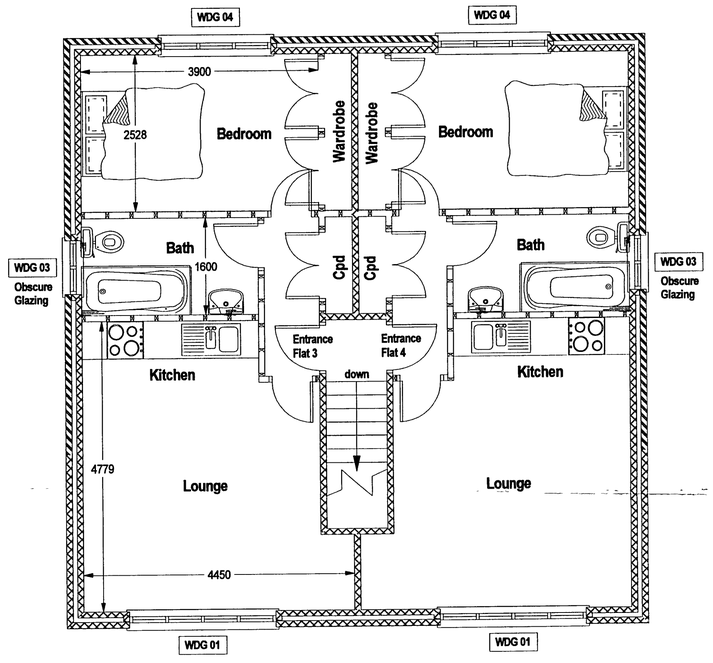

Proposed First Floor Layout
Scale 1:50

NOTES:

WINDOW/DOOR SCHEDULE:

White pvcU Double Glazed Windows and doors

WDG 01 = 2400mm x 1200mm
WDG 02 = 1200mm x 1200mm
WDG 03 = 900mm x 1050mm
WDG 04 = 1800mm x 1200mm
WDG 05 = 900mm x 1200mm

D1 = 926mm x 2040mm
D2 = 826mm x 2040mm
D3 = 1800mm x 2040mm

ARUN DISTRICT COUNCIL
No. 4 21 A
RECEIVED 15 3 07

FINISHES:

Brickwork - colour and texture to be decided on site.

Roof - concrete interlocking tiles, colour and texture to be decided on site.

Hung cladding tiles to be machine made clay, colour and texture to be decided on site.

© Copyright 2007

Client:

S & H Developments
10 Park Road
Yapton
Arundel
West Sussex
BN18 0JE

Drawing Title:

Proposed Layouts & Elevations

Job Title:

Proposed 4 New Flats to:-
Land adj. 1 Cherry Avenue
Yapton
West Sussex
BN18 0LB

Drawn By
Arun Plans - LH

SCALE	DATE
1:50,1:100	March 2007

DRG No.	Rev No.
01a	

PDF created with pdfFactory Pro trial version www.pdffactory.com